



View from Arnold Drive to Building One

Amáre Apartment Homes

Martinez, California

VICINITY MAP	PROJECT SUMMARY	PROJECT DESCRIPTION	PROJECT TEAM	SHEET INDEX	
 JOHNSON LYMAN ARCHITECTS Site	Parking Summary 104 One Bedroom Units 79 Two Bedroom Units Total Apartments =183 275 cars Provided (87 Garage Cars) (188 Outdoor Cars) Planning Code Summary APN 161-400-009 & 010 Zoning R -1.5 Height 30' Above Adjacent Grade Setbacks Front Lot Line 10' Side Lot Line 20' Min Rear Lot Line 10' Min Building Code Summary No Elevator Required (Sec 11B-206.2.3) Exception 1.2 - Less than 4 stories high Gross Site Area = +/- 6.06 acres Net Site Area = +/- 5.96 acres	The project design theme has a cottage/craftsman vernacular, with varied forms and materials that create a unique statement for the neighborhood. Three varied palettes of material and colors are dispersed thru the project.	Developer The Austin Group LLC 164 Oak Road Alamo, CA 94507 Civil Engineer Humann Company, Inc.. 1021 Brown Ave., Lafayette, CA 94549 Ph. 925.284.0265 Fax. 925.283.3578 Architect Johnson Lyman Architects 1375 Locust St., #202 Walnut Creek, CA 94596 925.930.9690 925.930.9039 Landscape Architect Thomas Baak & Associates 1620 North Main Street Walnut Creek, CA 94596 925.933.2583	<table><tr><td>A0</td><td>Cover Sheet</td><td>A8.3</td><td>Elevations - Building 3</td></tr><tr><td>P1</td><td>Rendering</td><td>A8.4</td><td>Elevations - Building 4</td></tr><tr><td>P2</td><td>Rendering</td><td>A8.5</td><td>Elevations - Building 5</td></tr><tr><td>P3</td><td>Interior Renderings</td><td>A8.6</td><td>Elevations - Building 6</td></tr><tr><td>A1</td><td>Site Plan</td><td>A9</td><td>Roof Plans</td></tr><tr><td>A1.1</td><td>Lot Coverage Plan</td><td>A9A</td><td>Roof Height Exhibit</td></tr><tr><td>A1.2</td><td>Open Space Plan</td><td>C01</td><td>Preliminary Grading Plan</td></tr><tr><td>A2</td><td>Typical Floor Plans</td><td>C02</td><td>Utility Plan</td></tr><tr><td>A2A</td><td>Floor Plan - Building 3</td><td>C03</td><td>Existing Topography Plan</td></tr><tr><td>L1</td><td>Landscape Plan</td><td>C04</td><td>Road Sections/Details</td></tr><tr><td>L2</td><td>Landscape Plan - Typical Unit</td><td>C05</td><td>Building Sections</td></tr><tr><td>L3</td><td>Landscape Common Area</td><td>C06</td><td>Building Sections</td></tr><tr><td>L4</td><td>Landscape Play Area</td><td>C07</td><td>Building Sections</td></tr><tr><td>L5</td><td>Landscape Images</td><td>C3.1</td><td>Stormwater Control Plan</td></tr><tr><td>A3</td><td>Elevations Type A</td><td>C3.2</td><td>Stormwater Control Details</td></tr><tr><td>A4</td><td>Elevations Type B</td><td>CSD-1</td><td>Slope Density Exhibit</td></tr><tr><td>A5</td><td>Elevations Type C</td><td>CSD-2</td><td>Slope Density Exhibit</td></tr><tr><td>A6</td><td>Typical 3 Story Elevations</td><td></td><td></td></tr><tr><td>A7</td><td>Typical 4 Story Elevations</td><td></td><td></td></tr><tr><td>A8.1</td><td>Elevations- Building 1</td><td></td><td></td></tr><tr><td>A8.2</td><td>Elevations- Building 2</td><td></td><td></td></tr></table>	A0	Cover Sheet	A8.3	Elevations - Building 3	P1	Rendering	A8.4	Elevations - Building 4	P2	Rendering	A8.5	Elevations - Building 5	P3	Interior Renderings	A8.6	Elevations - Building 6	A1	Site Plan	A9	Roof Plans	A1.1	Lot Coverage Plan	A9A	Roof Height Exhibit	A1.2	Open Space Plan	C01	Preliminary Grading Plan	A2	Typical Floor Plans	C02	Utility Plan	A2A	Floor Plan - Building 3	C03	Existing Topography Plan	L1	Landscape Plan	C04	Road Sections/Details	L2	Landscape Plan - Typical Unit	C05	Building Sections	L3	Landscape Common Area	C06	Building Sections	L4	Landscape Play Area	C07	Building Sections	L5	Landscape Images	C3.1	Stormwater Control Plan	A3	Elevations Type A	C3.2	Stormwater Control Details	A4	Elevations Type B	CSD-1	Slope Density Exhibit	A5	Elevations Type C	CSD-2	Slope Density Exhibit	A6	Typical 3 Story Elevations			A7	Typical 4 Story Elevations			A8.1	Elevations- Building 1			A8.2	Elevations- Building 2			A0101.21
A0	Cover Sheet	A8.3	Elevations - Building 3	
P1	Rendering	A8.4	Elevations - Building 4	
P2	Rendering	A8.5	Elevations - Building 5	
P3	Interior Renderings	A8.6	Elevations - Building 6	
A1	Site Plan	A9	Roof Plans	
A1.1	Lot Coverage Plan	A9A	Roof Height Exhibit	
A1.2	Open Space Plan	C01	Preliminary Grading Plan	
A2	Typical Floor Plans	C02	Utility Plan	
A2A	Floor Plan - Building 3	C03	Existing Topography Plan	
L1	Landscape Plan	C04	Road Sections/Details	
L2	Landscape Plan - Typical Unit	C05	Building Sections	
L3	Landscape Common Area	C06	Building Sections	
L4	Landscape Play Area	C07	Building Sections	
L5	Landscape Images	C3.1	Stormwater Control Plan	
A3	Elevations Type A	C3.2	Stormwater Control Details	
A4	Elevations Type B	CSD-1	Slope Density Exhibit	
A5	Elevations Type C	CSD-2	Slope Density Exhibit	
A6	Typical 3 Story Elevations	
A7	Typical 4 Story Elevations	
A8.1	Elevations- Building 1	
A8.2	Elevations- Building 2	



Aerial View from Arnold Drive looking south



View from Arnold Drive looking Southeast



JOHNSON
LYMAN
ARCHITECTS

1375 Locust Street, #202, Walnut Creek, CA 94596
925.930.9690 930.9039 fax

Amare Apartment Homes

Martinez, California

P1

10.1.21



View to Building Five

Amare Apartment Homes

Martinez, California



JOHNSON
LYMAN
ARCHITECTS

1375 Locust Street, #202, Walnut Creek, CA 94596
925.930.9690 930.9039 fax

P2

10.1.21



View to Gym



View to Common Area



View to Office Area



Typical Apartment



JOHNSON
LYMAN
ARCHITECTS


1375 Locust Street, #202, Walnut Creek, CA 94596
925.930.9690 930.9039 fax

Amáre Apartment Homes

Martinez, California

P3

10.1.21

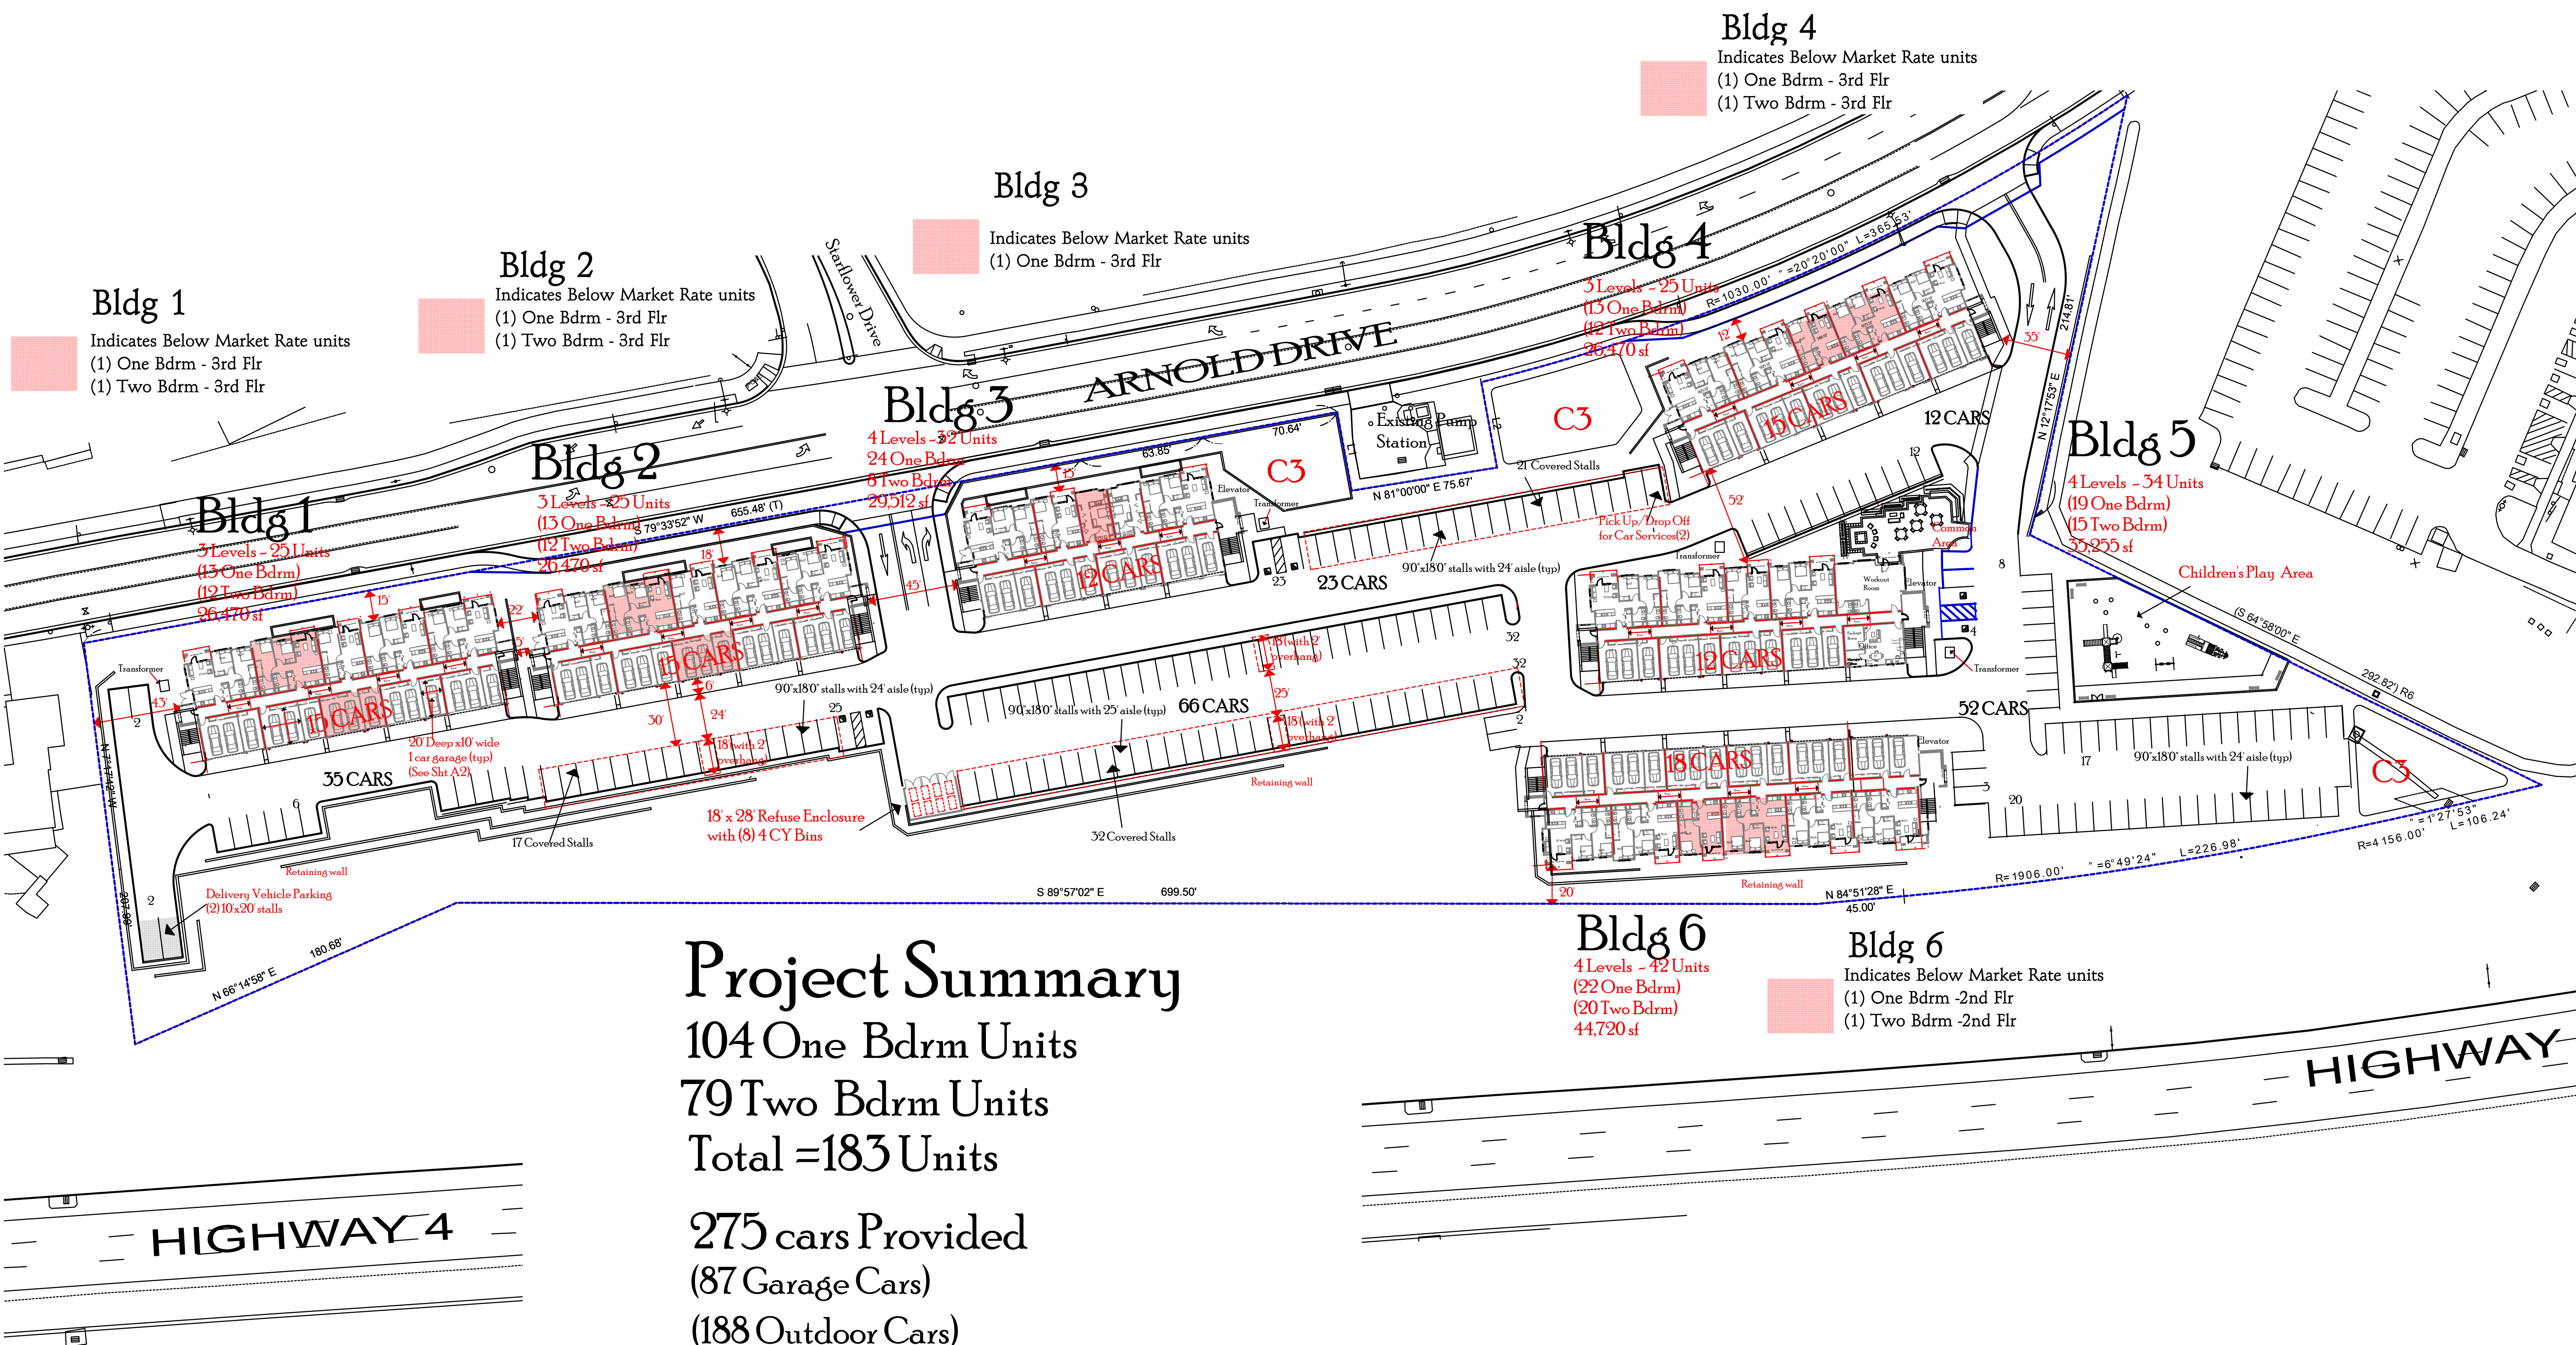

JOHNSON
LYMAN
ARCHITECTS

1375 Locust Street, #202, Walnut Creek, CA 94596
925.930.9690 930.9039 fax


Amare Apartment Homes

Martinez, California

Site Plan


1" = 40'

North

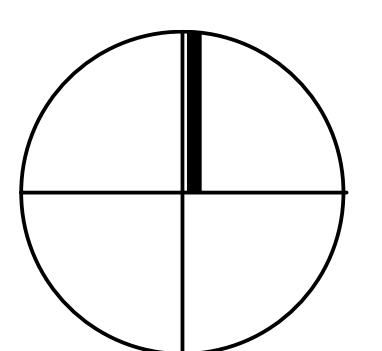

A1

10.1.21

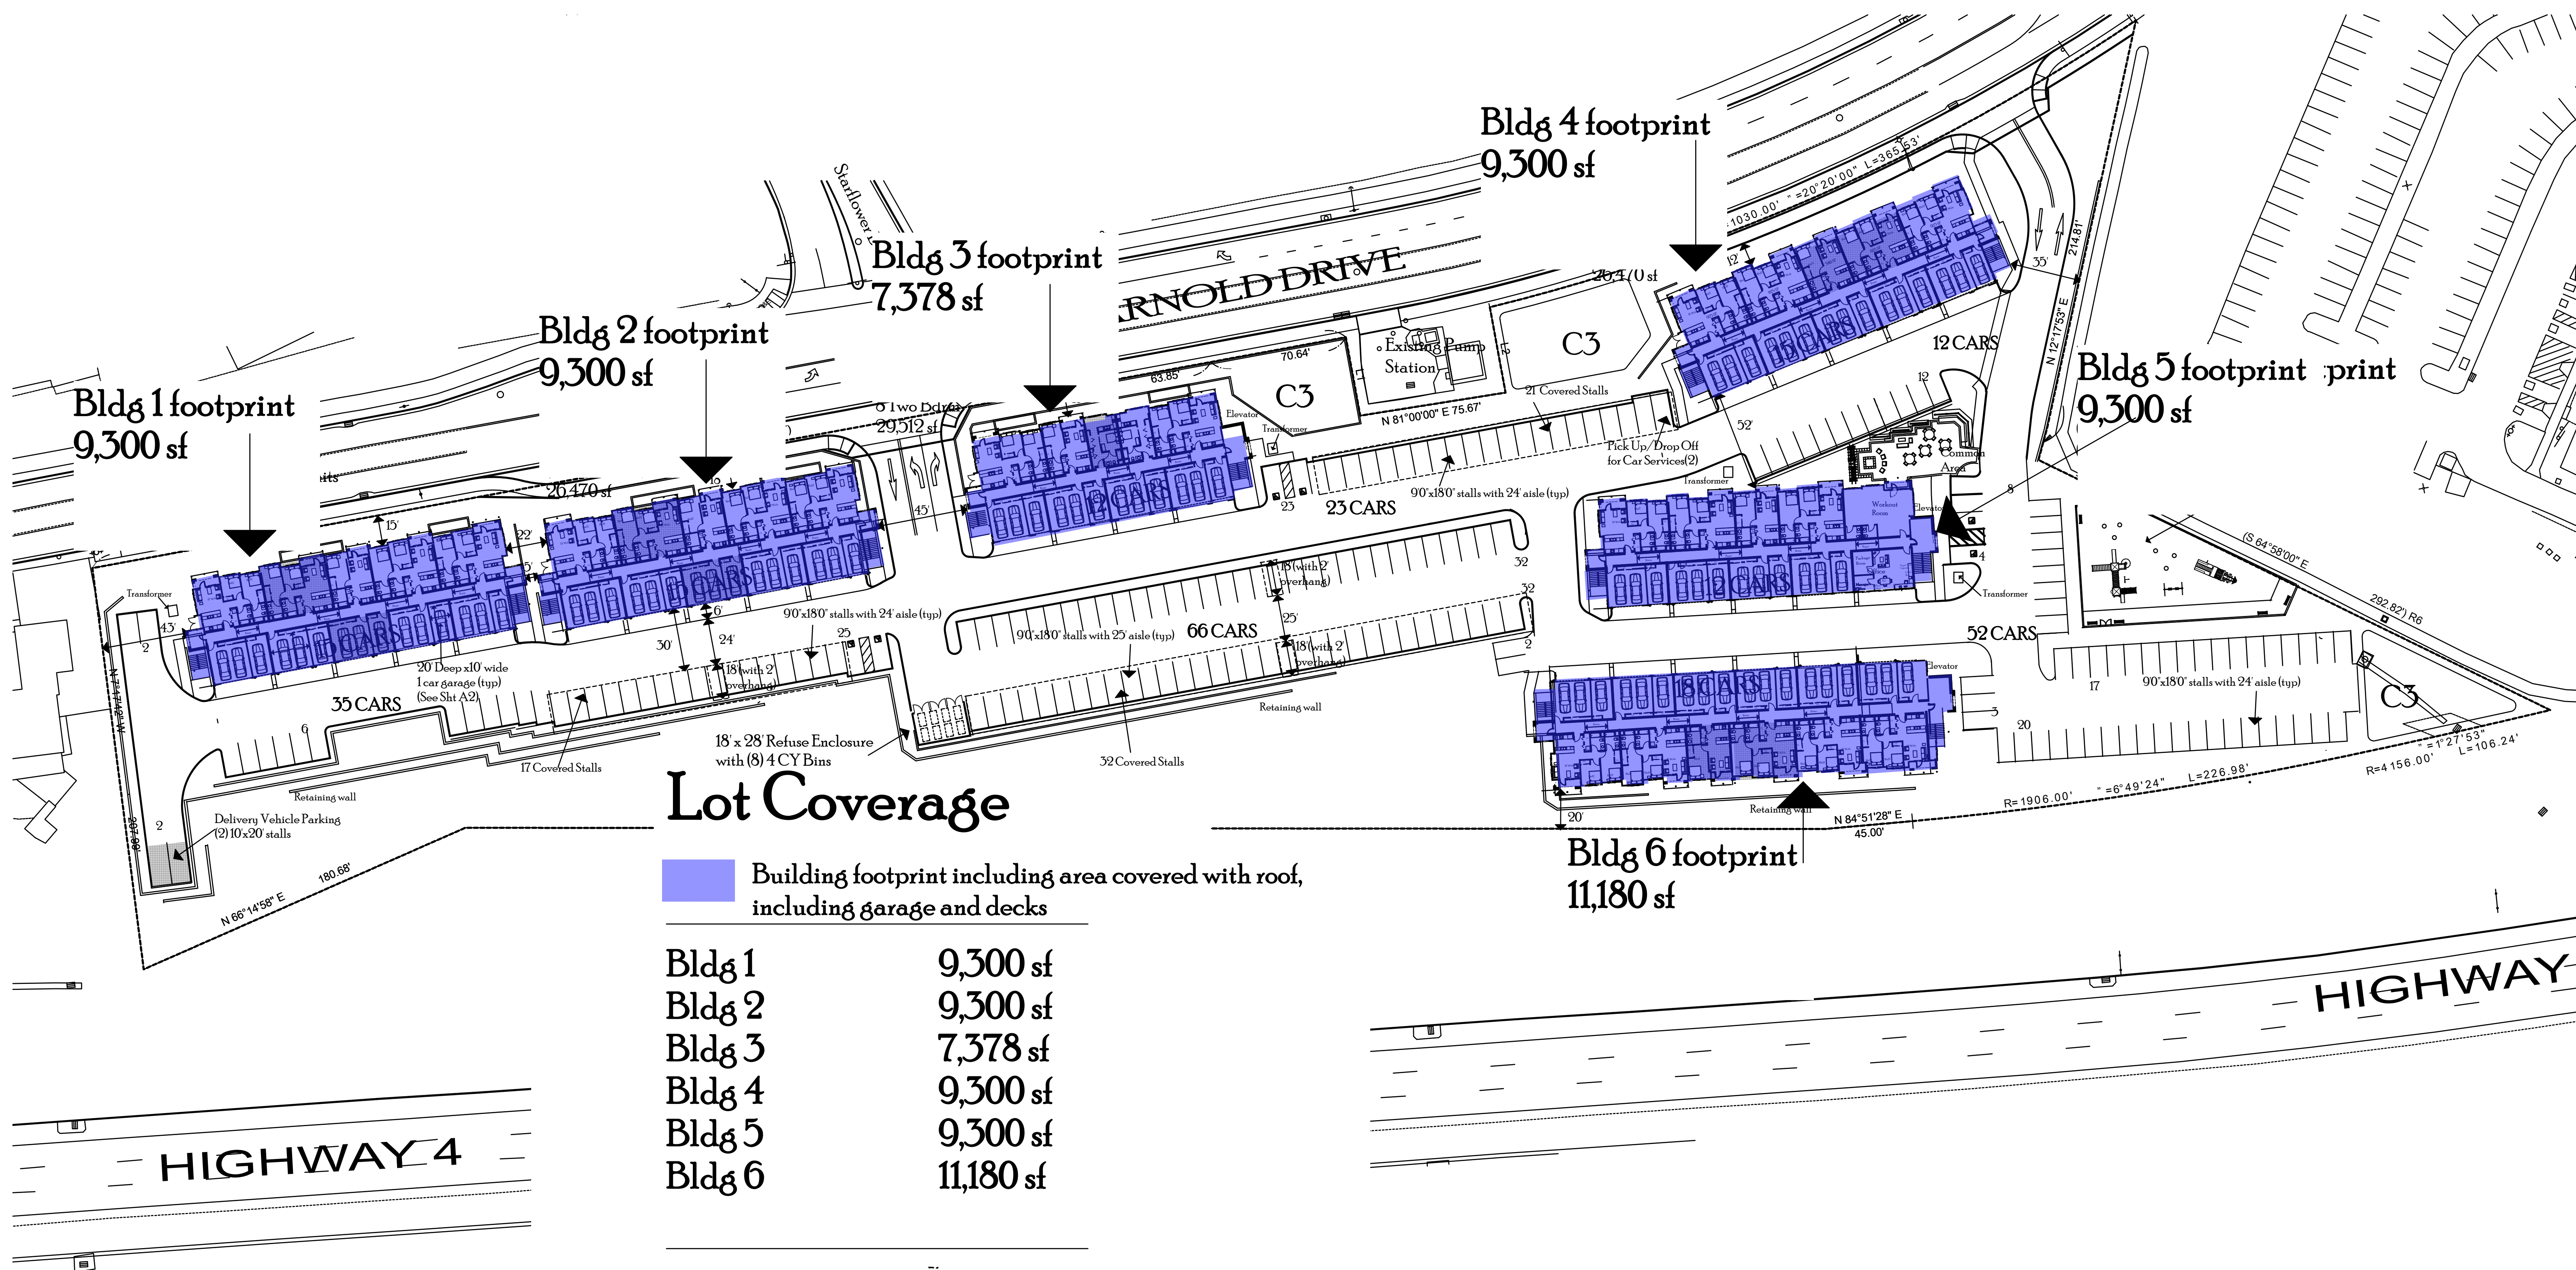

JOHNSON
LYMAN
ARCHITECTS

1375 Locust Street, #202, Walnut Creek, CA 94596
925.930.9690 930.9039 fax


Amare Apartment Homes

Martinez, California

Lot Coverage
Exhibit


1" = 40'

North

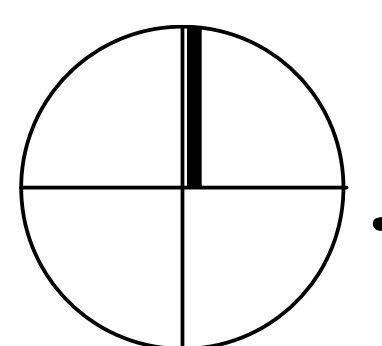

A1.1

10.1.21

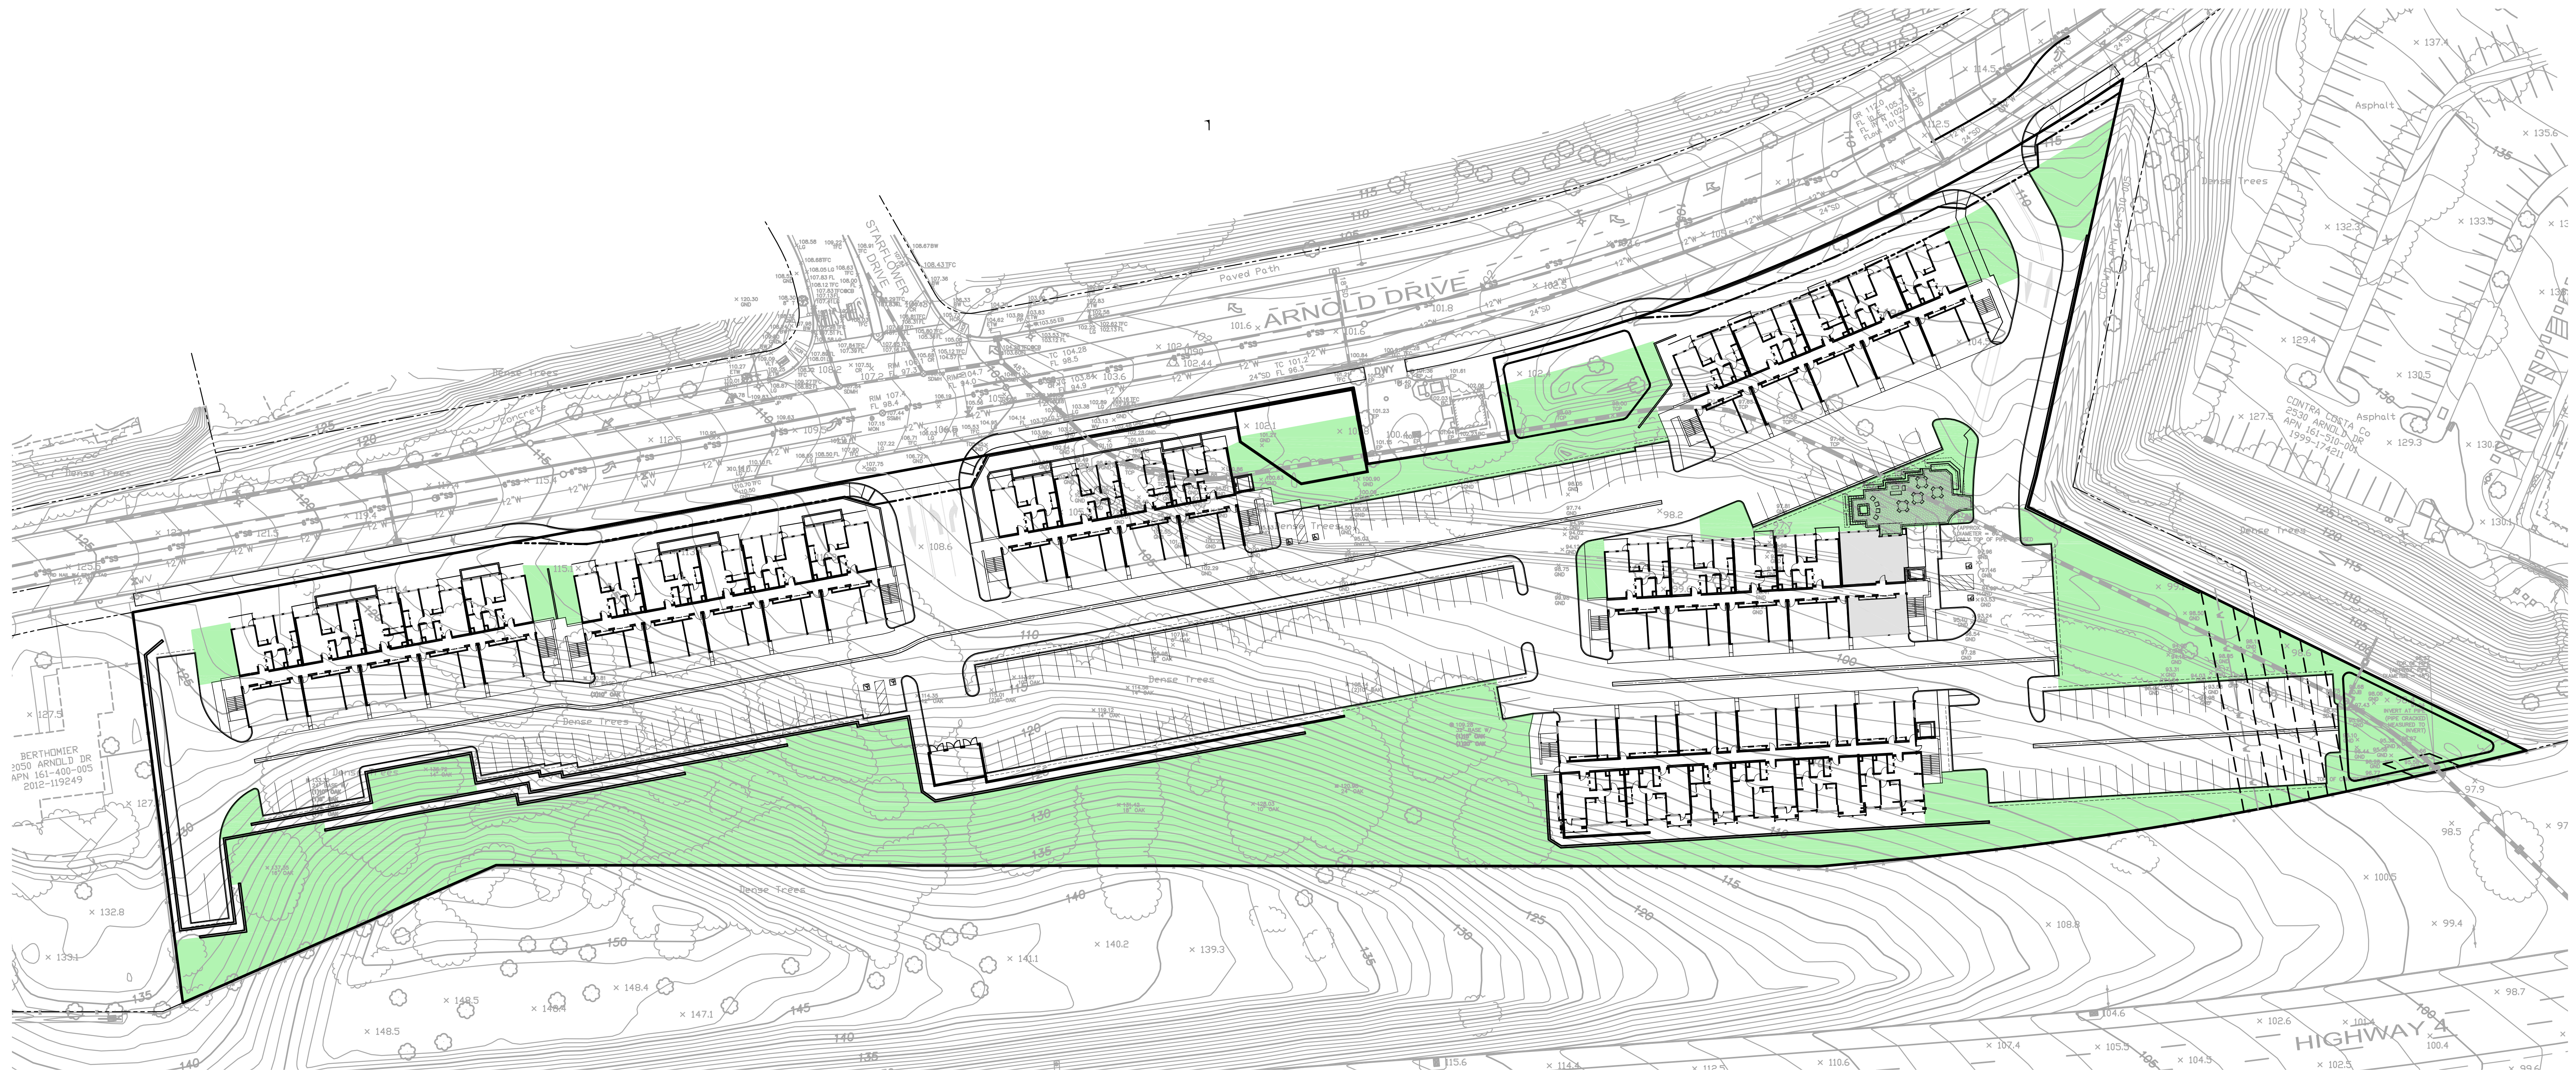

Usable Open Space
 Open Space required 73,200 sf (400sf/unitx183)
 Open Space Provided 77,855sf




JOHNSON
 LYMAN
 ARCHITECTS

1375 Locust Street, #202, Walnut Creek, CA 94596
 925.930.9690 930.9039 fax

Amáre Apartment Homes Martinez, California

Open Space
 Exhibit
 1" = 40'


North

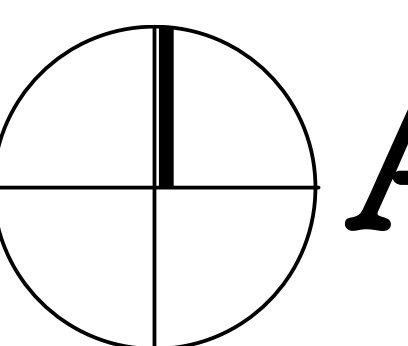

A1.2
 10.1.21




Second Level (Third Level Similar) (Fourth Level @ Bldg 5 & 6 Similar)
 1/8"=10"

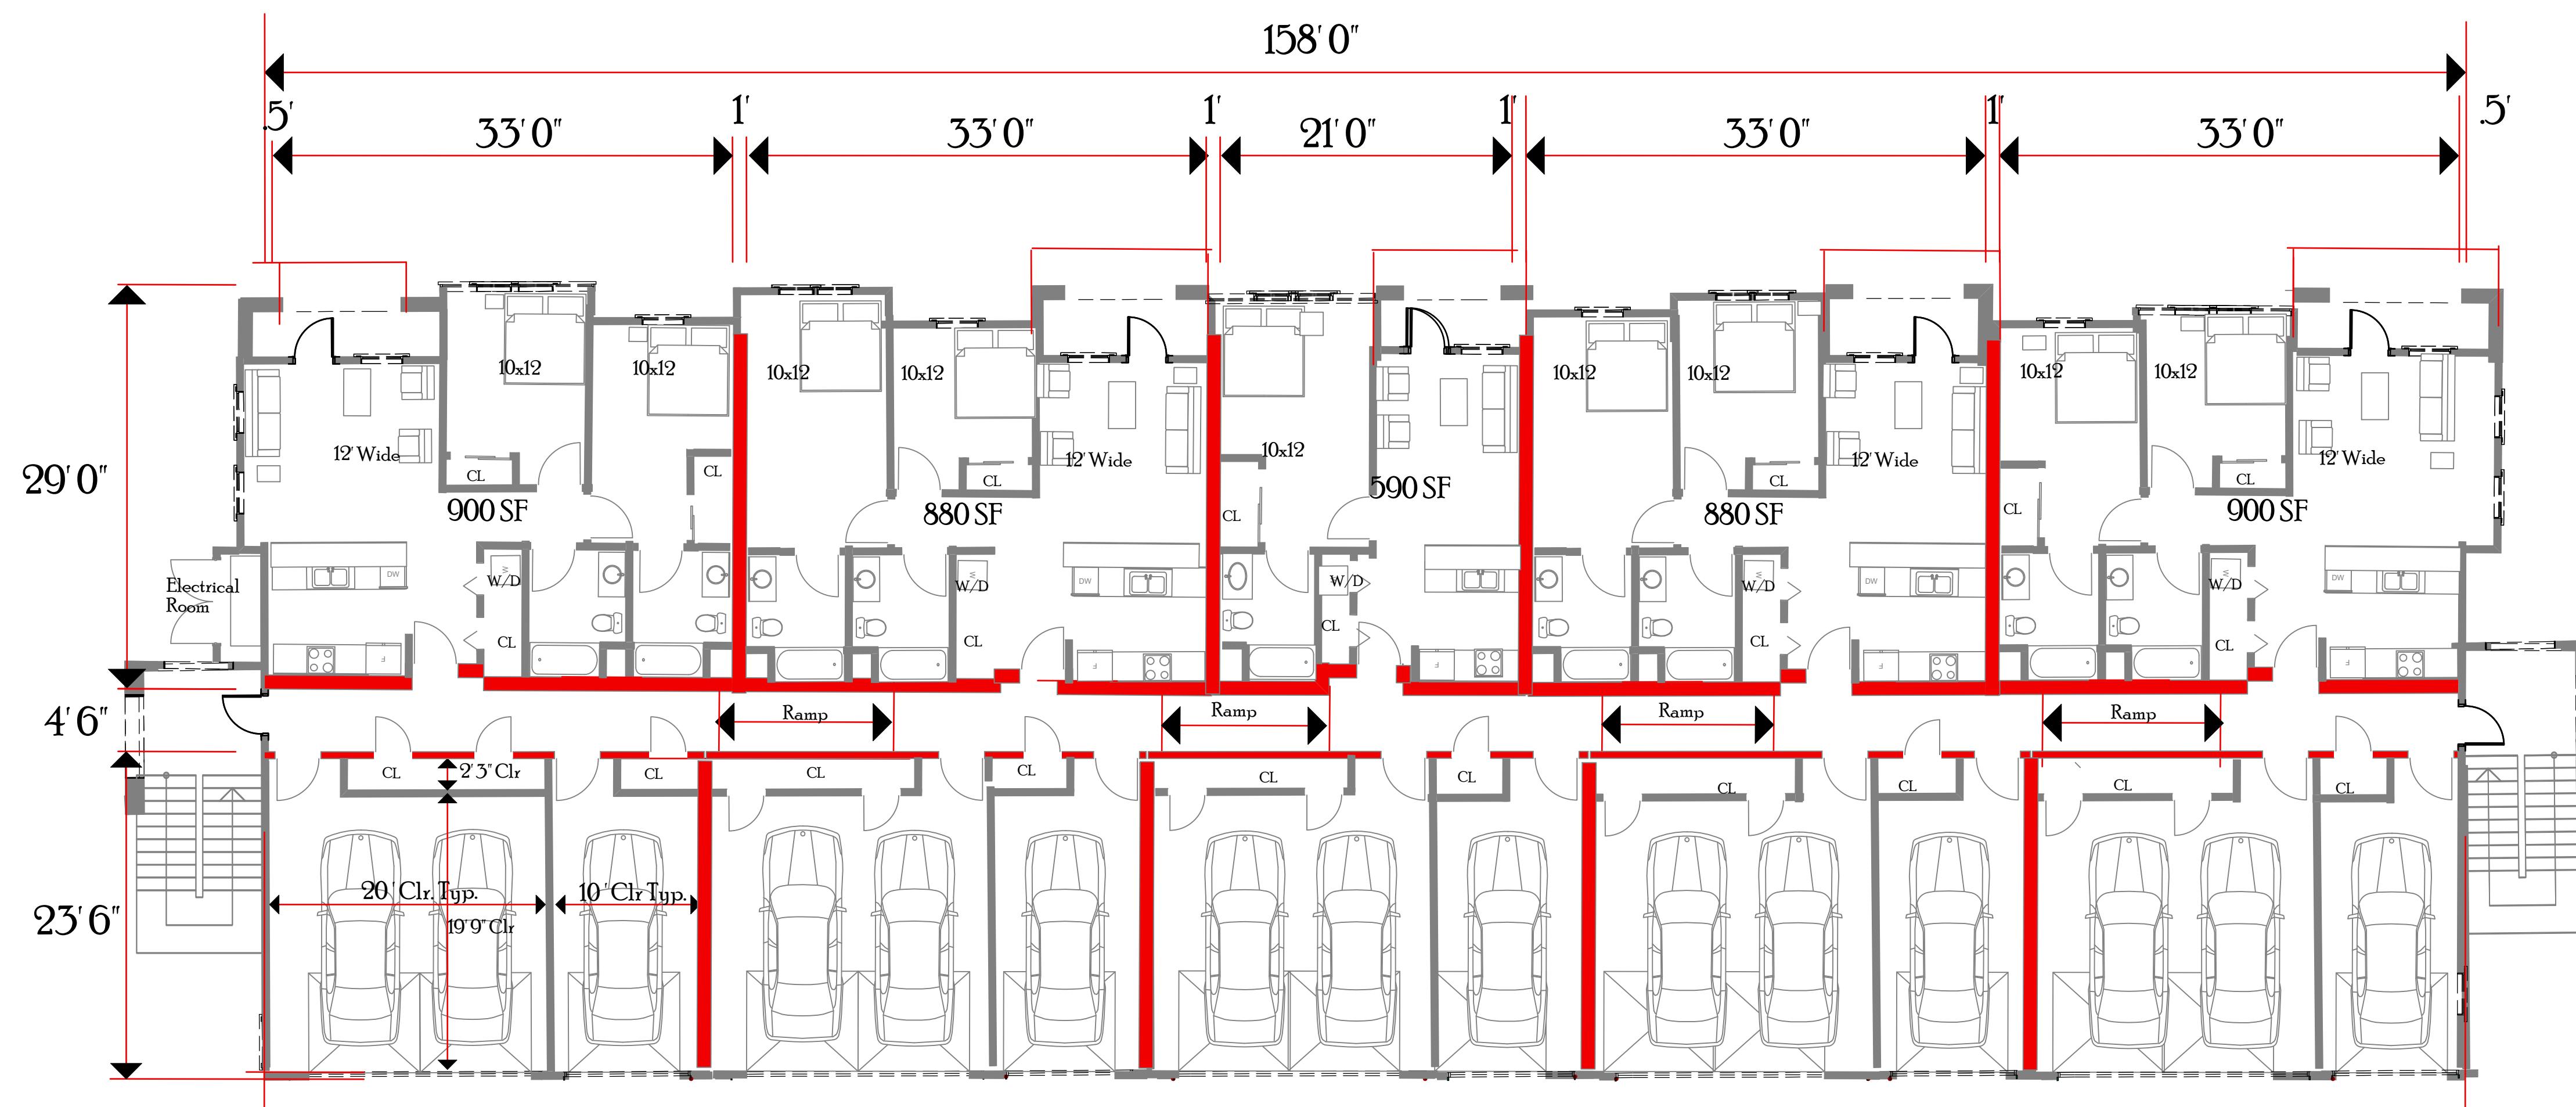

Ground Level

1/8"=10"

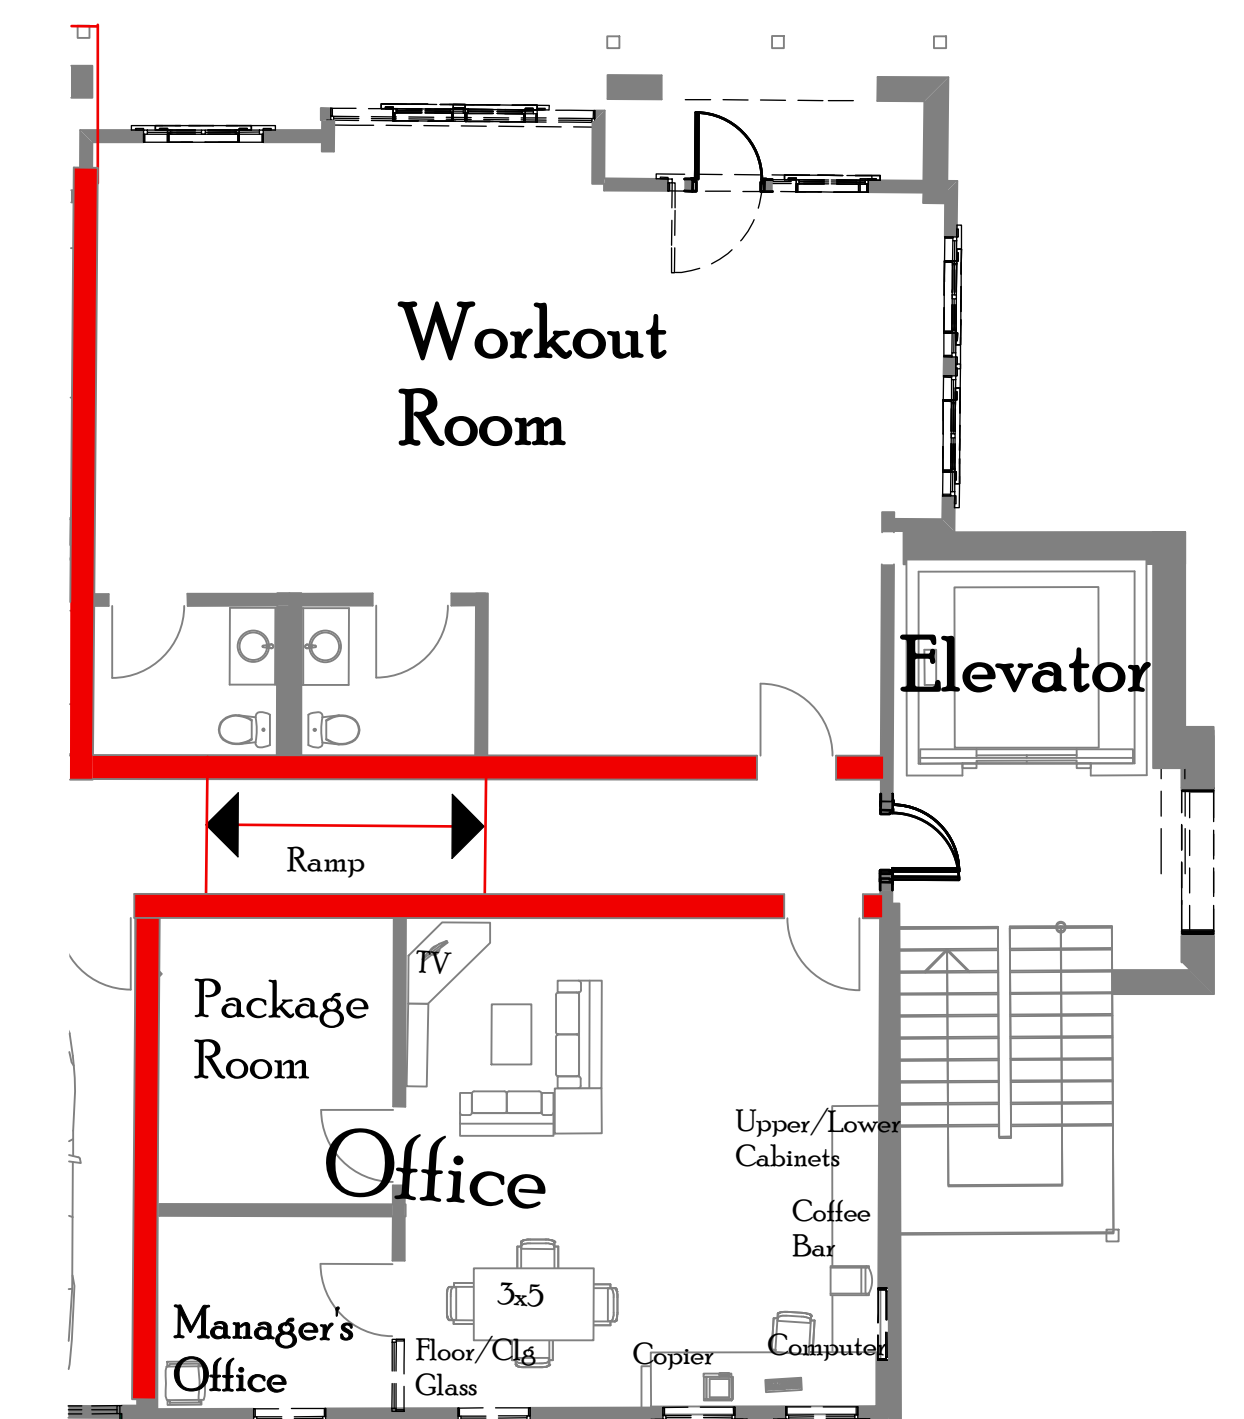

Ground Level
 (Bldg 5 only ~ 4 story)

Typical Plan

A2
 10.1.21



JOHNSON
 LYMAN
 ARCHITECTS

1375 Locust Street, #202, Walnut Creek, CA 94596
 925.930.9690 930.9039 fax

Amáre Apartment Homes



Second Level (Third Level Similar)
1/8"=10"



Ground Level
1/8"=10"




JOHNSON
LYMAN
ARCHITECTS

1375 Locust Street, #202, Walnut Creek, CA 94596
925.930.9690 930.9039 fax





Amáre Apartment Homes

Plan ~ Building 3

A2A
10.1.21

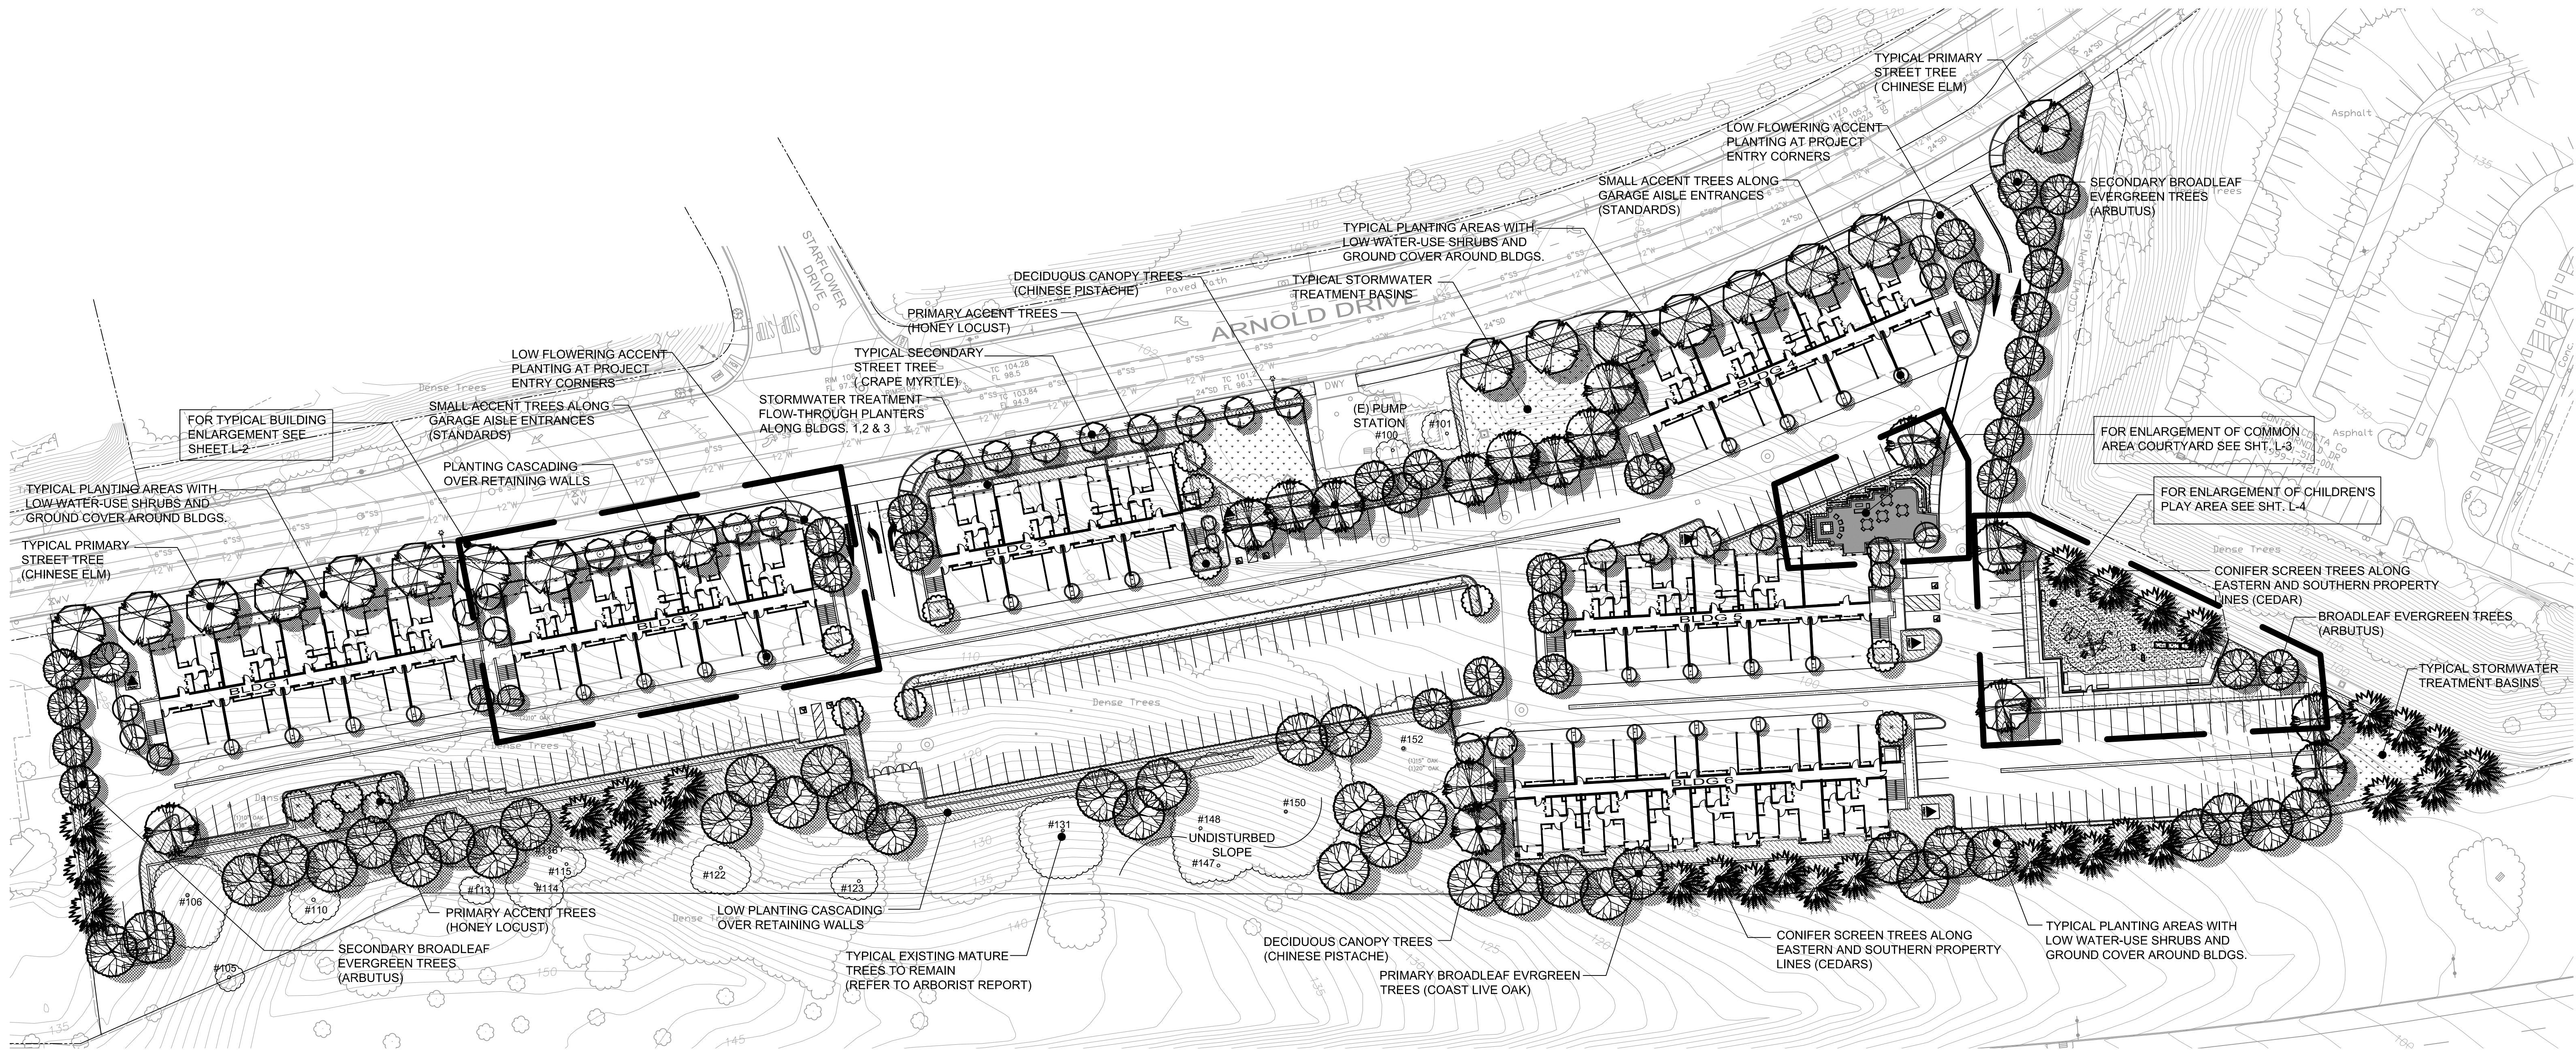

PROJECT TREE KEY

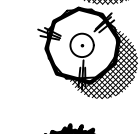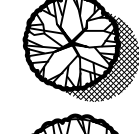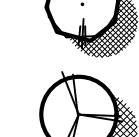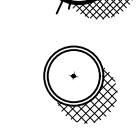-  PRIMARY STREET TREE:
ULMUS PARVIFOLIA (CHINESE ELM)- STREET TREE
-  SECONDARY STREET TREE:
LAGERSTROEMIA 'TUSCAROSA' (STANDARD)
-  DECIDUOUS CANOPY TREES:
QUERCUS COCCINEA (SCARLET OAK)
-  PRIMARY BROADLEAF EVERGREEN TREES:
ARBUTUS MARINA (STRAWBERRY TREE)
-  SECONDARY BROADLEAF EVERGREEN TREES:
QUERCUS AGRIFOLIA (CALIFORNIA LIVE OAK)
-  SITE CONIFER TREES:
CEDRUS DEODARA (DEODAR CEDAR)
-  PRIMARY ACCENT TREES:
GLEDITSIA TRIACANTHOS 'STREET KEEPER' (HONEY LOCUST)
-  SECONDARY ACCENT TREES:
LAGERSTROEMIA SPECIES (CRAPE MYRTLE)
-  SMALL ACCENT TREES:
CERCIS OCCIDENTALIS (WESTERN REDBUD)
-  MINOR ACCENT TREES: (TRAINED-UP SHRUBS)
JUNIPERUS 'HETZ COLUMN' (COLUMNAR JUNIPER)
RHAPHIOLEPIS 'MAJESTIC BEAUTY' (INDIA HAWTHORN)

GENERAL PLANTING NOTES:


- TOTAL IRRIGATED LANDSCAPE AREA: 64,918 SQ. FT.
- EXISTING TREE TO REMAIN SHOWN PER ARBORIST REPORT PREPARED BY TRAVERSO TREE SERVICE, MAY 16, 2016
- EXISTING TREES TO BE REMOVED: 43 TREES
EXISTING TREES TO REMAIN: 17 TREES

PROPOSED TREES: 178 TREES (+ 28 STANDARDS)
(206 PROPOSED TREES TOTAL)
- ALL PROPOSED PLANTING SHALL BE WATERED BY A FULL AUTOMATIC, WATER-CONSERVING IRRIGATION SYSTEM, COMPRISED OF DRIP AND BUBBLER APPLICATION (NO TURF); SYSTEM OPERATED BY A WEATHER BASED CONTROLLER WITH RAIN SENSOR CONTROL.
- REFER TO SHEET L-2 FOR RECOMMENDED PLANT LIST

AMÁRE APARTMENT HOMES


MARTINEZ, CALIFORNIA

CONCEPTUAL LANDSCAPE PLAN

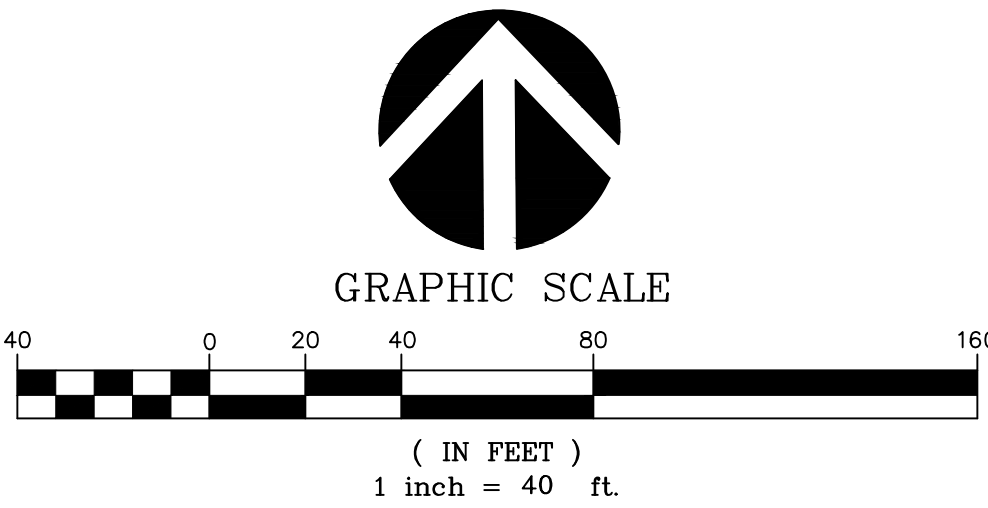


L1

SEPTEMBER 15, 2020

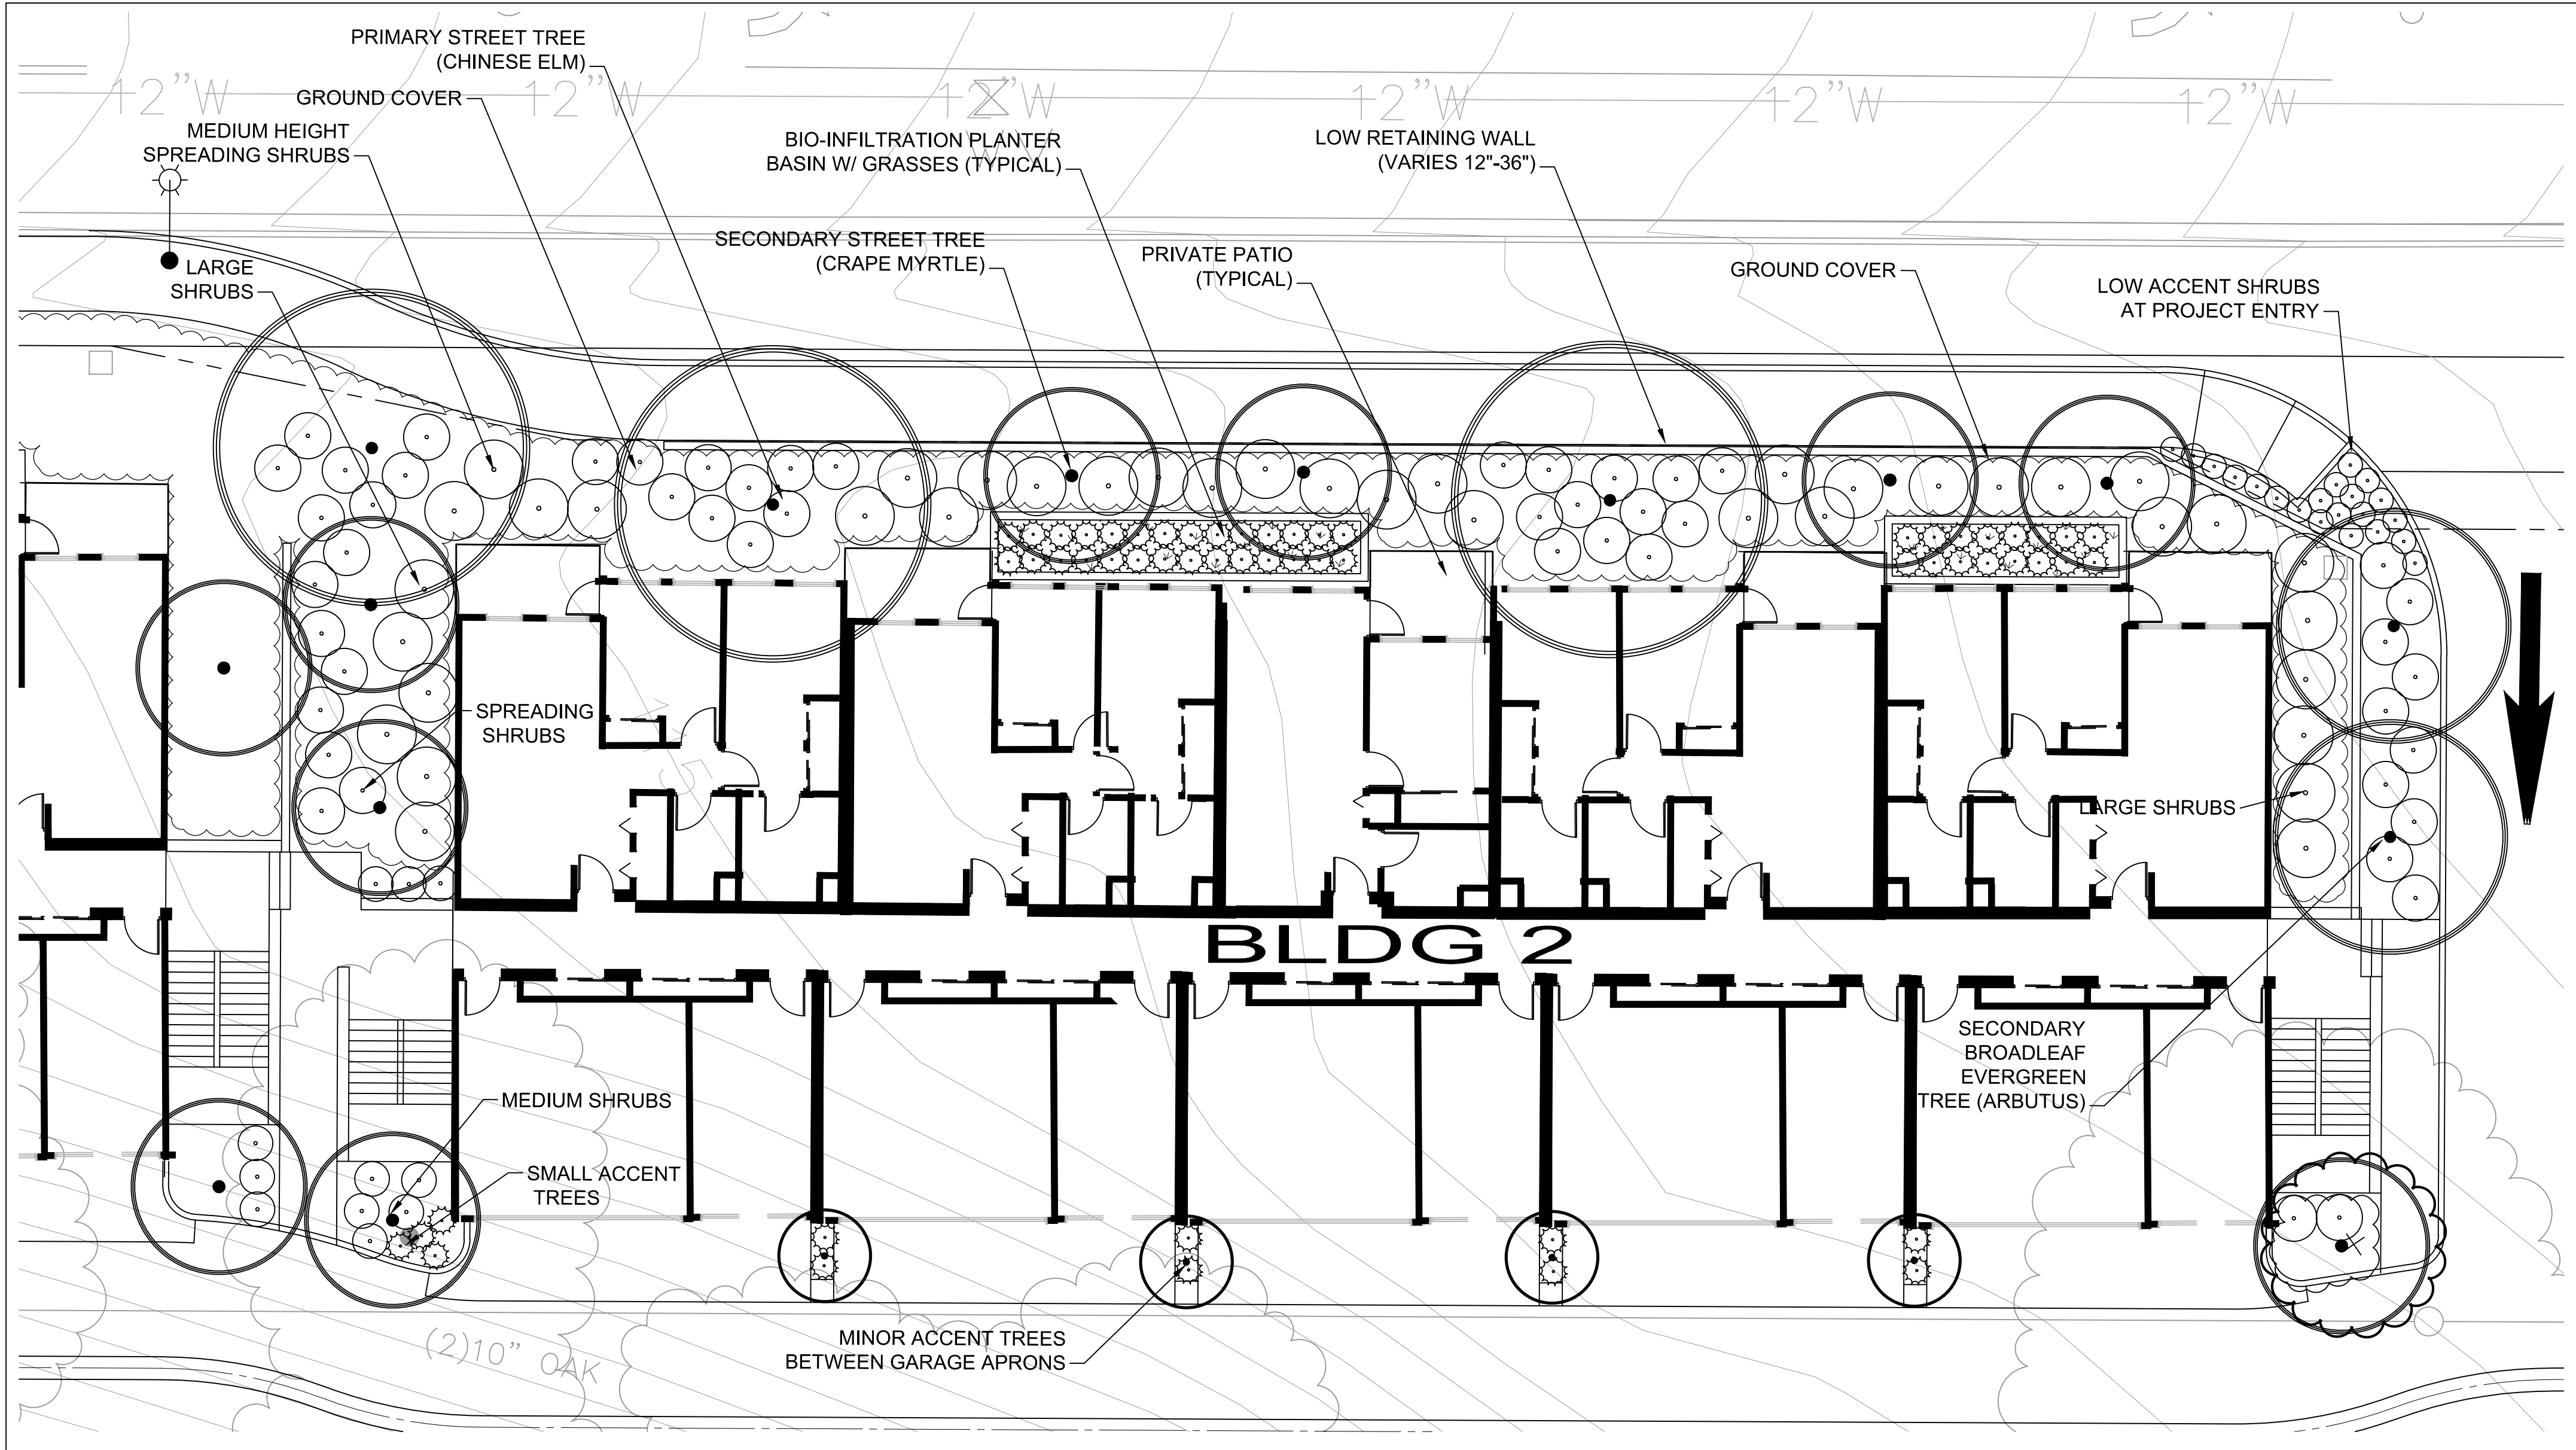


PLAN VIEW: TYPICAL BUILDING LANDSCAPE

SCALE: 1"=10'

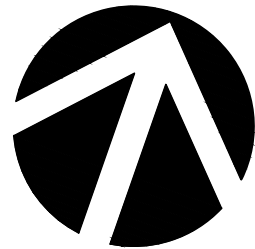

AMÁRE APARTMENT HOMES

MARTINEZ, CALIFORNIA

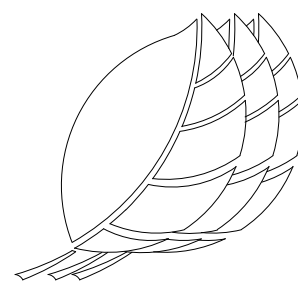 **Thomas Baak & Associates, LLP**
Landscape Architects
1620 North Main Street, Suite 4
Walnut Creek, CA 94596
Ph: 925.933.2583

SUGGESTED PLANT PALETTE


TREES:			
BOTANICAL NAME	COMMON NAME	WATER USE	COUNT
PRIMARY STREET TREES: 15 GALLON SIZE			
ULMUS PARVIFOLIA	CHINESE ELM	LOW	17
SECONDARY STREET TREES: 15 GALLON SIZE			
LAGERSTROEMIA 'TUSCAROA'	CRAPE MYRTLE (STANDARD)	LOW	12
DECIDUOUS CANOPY TREES: 15 GALLON SIZE			
QUERCUS COCCINEA	SCARLET OAK	LOW	17
PRIMARY BROADLEAF EVERGREEN TREES: 15 GALLON SIZE			
QUERCUS AGRIFOLIA	CALIFORNIA LIVE OAK	VERY LOW	38
SECONDARY BROADLEAF EVERGREEN TREES: 15 GALLON SIZE			
ARBUTUS 'MARINA'	STRAWBERRY TREE	LOW	34
SITE CONIFER SCREEN TREES: 15 GALLON SIZE			
CEDRUS DEODARA	DEODAR CEDAR	LOW	29
PRIMARY ACCENT TREES: 15 GALLON SIZE			
GLEDITSIA TRIACAN. 'STREET KEEPER'	HONEY LOCUST	LOW	16
SECONDARY ACCENT TREES: 15 GALLON SIZE			
LAGERSTROEMIA SPECIES	CRAPE MYRTLE	LOW	10
SMALL ACCENT TREES: 15 GALLON SIZE			
CERCIS OCCIDENTALIS	WESTERN REDBUD	LOW	15
SMALL TREES/ STANDARDS: 15 GALLON SIZE			
JUNIPERUS 'HETZ COLUMN'	COLUMNAR JUNIPER	LOW	16
RHAPHIOLEPIS 'MAJESTIC BEAUTY'	INDIA HAWTHORN	LOW	15

RECOMMENDED SHRUBS:

LARGE SHRUBS: (5 GALLON SIZE @ 6'-8" SPACING)		
CEANOTHUS 'BLUE JEANS'	WILD LILAC	LOW
ELEAEGNUS PUNGENS 'GILT EDGE'	SILVERBERRY	LOW
FEIJOA SELLOWIANA	PINEAPPLE GUAVA	LOW
HETEROMELES ARBUTIFOLIA	TOYON	LOW
MYRICA CALIFORNICA	CALIFORNIA MYRTLE	LOW
PRUNUS ILICIFOLIA	HOLLY LEAF CHERRY	LOW
MEDIUM SIZE SHRUBS: (5 GALLON SIZE @ 4'-5" SPACING)		
BUXUS JAPONICA 'GREEN BEAUTY'	JAPANESE BOXWOOD	LOW
GALVEZIA 'FIRECRACKER'	BUSH SNAPDRAGON	LOW
MAHONIA 'ORANGE FLAME'	MAHONIA	LOW
MYRTUS COMMUNIS 'COMPACTA'	DWARF MYRTLE	LOW
NANDINA DOMESTICA 'COMPACTA'	HEAVENLY BAMBOO	LOW
LAVATERA THURINGLACA 'RED RUM'	TREE MALLOW	LOW
LEPTOSPERMUM 'RUBY GLOW'	TEA TREE	LOW
PITTOSPORUM TOBIRA	MOCK ORANGE	LOW
RHAPHIOLEPIS INDICA	INDIA HAWTHORN	LOW
RHAMNUS 'EVE CASE'	CALIFORNIA COFFEEBERRY	LOW
ROSA 'MAGIC CARPET'	CARPET ROSE	MEDIUM
ROSMARINUS 'BLUE SPIRES'	BLUE ROSEMARY	LOW
SALVIA GREGGII	AUTUMN SAGE	LOW
TEUCRIUM FRUTICANS	GERMANDER	LOW
MEDIUM SIZE SPREADING SHRUBS: (5 GALLON SIZE @ 4'-5" SPACING)		
ARCTOSTAPHYLOS SPECIES	MANZANITA	LOW
CEANOTHUS 'ANCHOR POINT'	WILD LILAC	LOW
CISTUS SALVIFOLIUS	SAGELEAF ROCKROSE	LOW
GREVILLEA 'COASTAL GEM'	GREVILLEA	LOW
PLUMBAGO AURICULATA	CAPE PLUMBAGO	LOW
CLIMBING VINES ON RETAINING WALLS: (ONE GALLON SIZE @ 10' SPACING)		
FICUS PUMILA	CREEPING EVERGREEN FIG	MEDIUM
ACCENT PERENNIALS AND GRASSES: (ONE GALLON SIZE @ 2'-3' SPACING)		
ERIGERON KARVINSKIANUS 'MOERHEIMII'	SANTA BARBARA DAISY	LOW
FESTUCA C. 'SERPENTINE BLUE'	BLUE FESCUE	LOW
LAVANDULA ANGUSTIFOLIA	ENGLISH LAVENDER	LOW
PENNISETUM 'RED BUNNY TAILS'	DWARF FOUNTAIN GRASS	LOW
PHORMIUM SPECIES	DWARF FLAX	LOW
SALVIA SPECIES	PURPLE SAGE	LOW
TEUCRIUM LUCIDRYS	DWARF GERMANDER	LOW
GROUND COVER: (ONE GALLON SIZE @ 3'-4' SPACING)		
ARCTOSTAPHYLOS 'POINT REYES'	MANZANITA	LOW
COPROSMA 'VISTA VERDE'	CREEPING COPROSMA	LOW
ROSMARINUS 'PROSTRATUS'	PROSTRATE ROSEMARY	LOW



STORMWATER TREATMENT BASINS: (MIX OF 4" POTS AT 12" SPACING)		
CAREX BUCHANNANII	LEATHER SEDGE	MEDIUM
CAREX DIVULSA	BERKELEY SEDGE	MEDIUM
CAREX ELATA 'AUREA'	YELLOW SEDGE	MEDIUM

NON IRRIGATED HYDROSEED MIX APPLIED TO OPEN SPACE DISTURBED AREAS:
(PACIFIC COAST SEED MIXTURE)
ESCHSCHOLZIA CALIFORNICA (CALIFORNIA POPPY) 4 LBS/ACRE
HORDEUM BRACHYANTHERUM (CALIFORNIA BARLEY) 10 LBS/ACRE
'HYCON' ROSE CLOVER (6 LBS/ACRE)
NASELLA PULCHRA (PURPLE NEEDLE GRASS) 1 LBS/ACRE
MELICA CALIFORNICA (CALIFORNIA ONION GRASS) 4.5 LBS/ACRE
NASELLA CERNUA (NODDING NEEDLEGRASS) 1 LBS/ACRE
LUPINUS BICOLOR (PIGMY-LEAVED LUPINE) 4 LBS/ACRE
LEYMUS TRITICOIDES- 12 LBS/ACRE
SISYRINCHIUM BELLUM (BLUE EYED GRASS) .5 LBS/ACRE

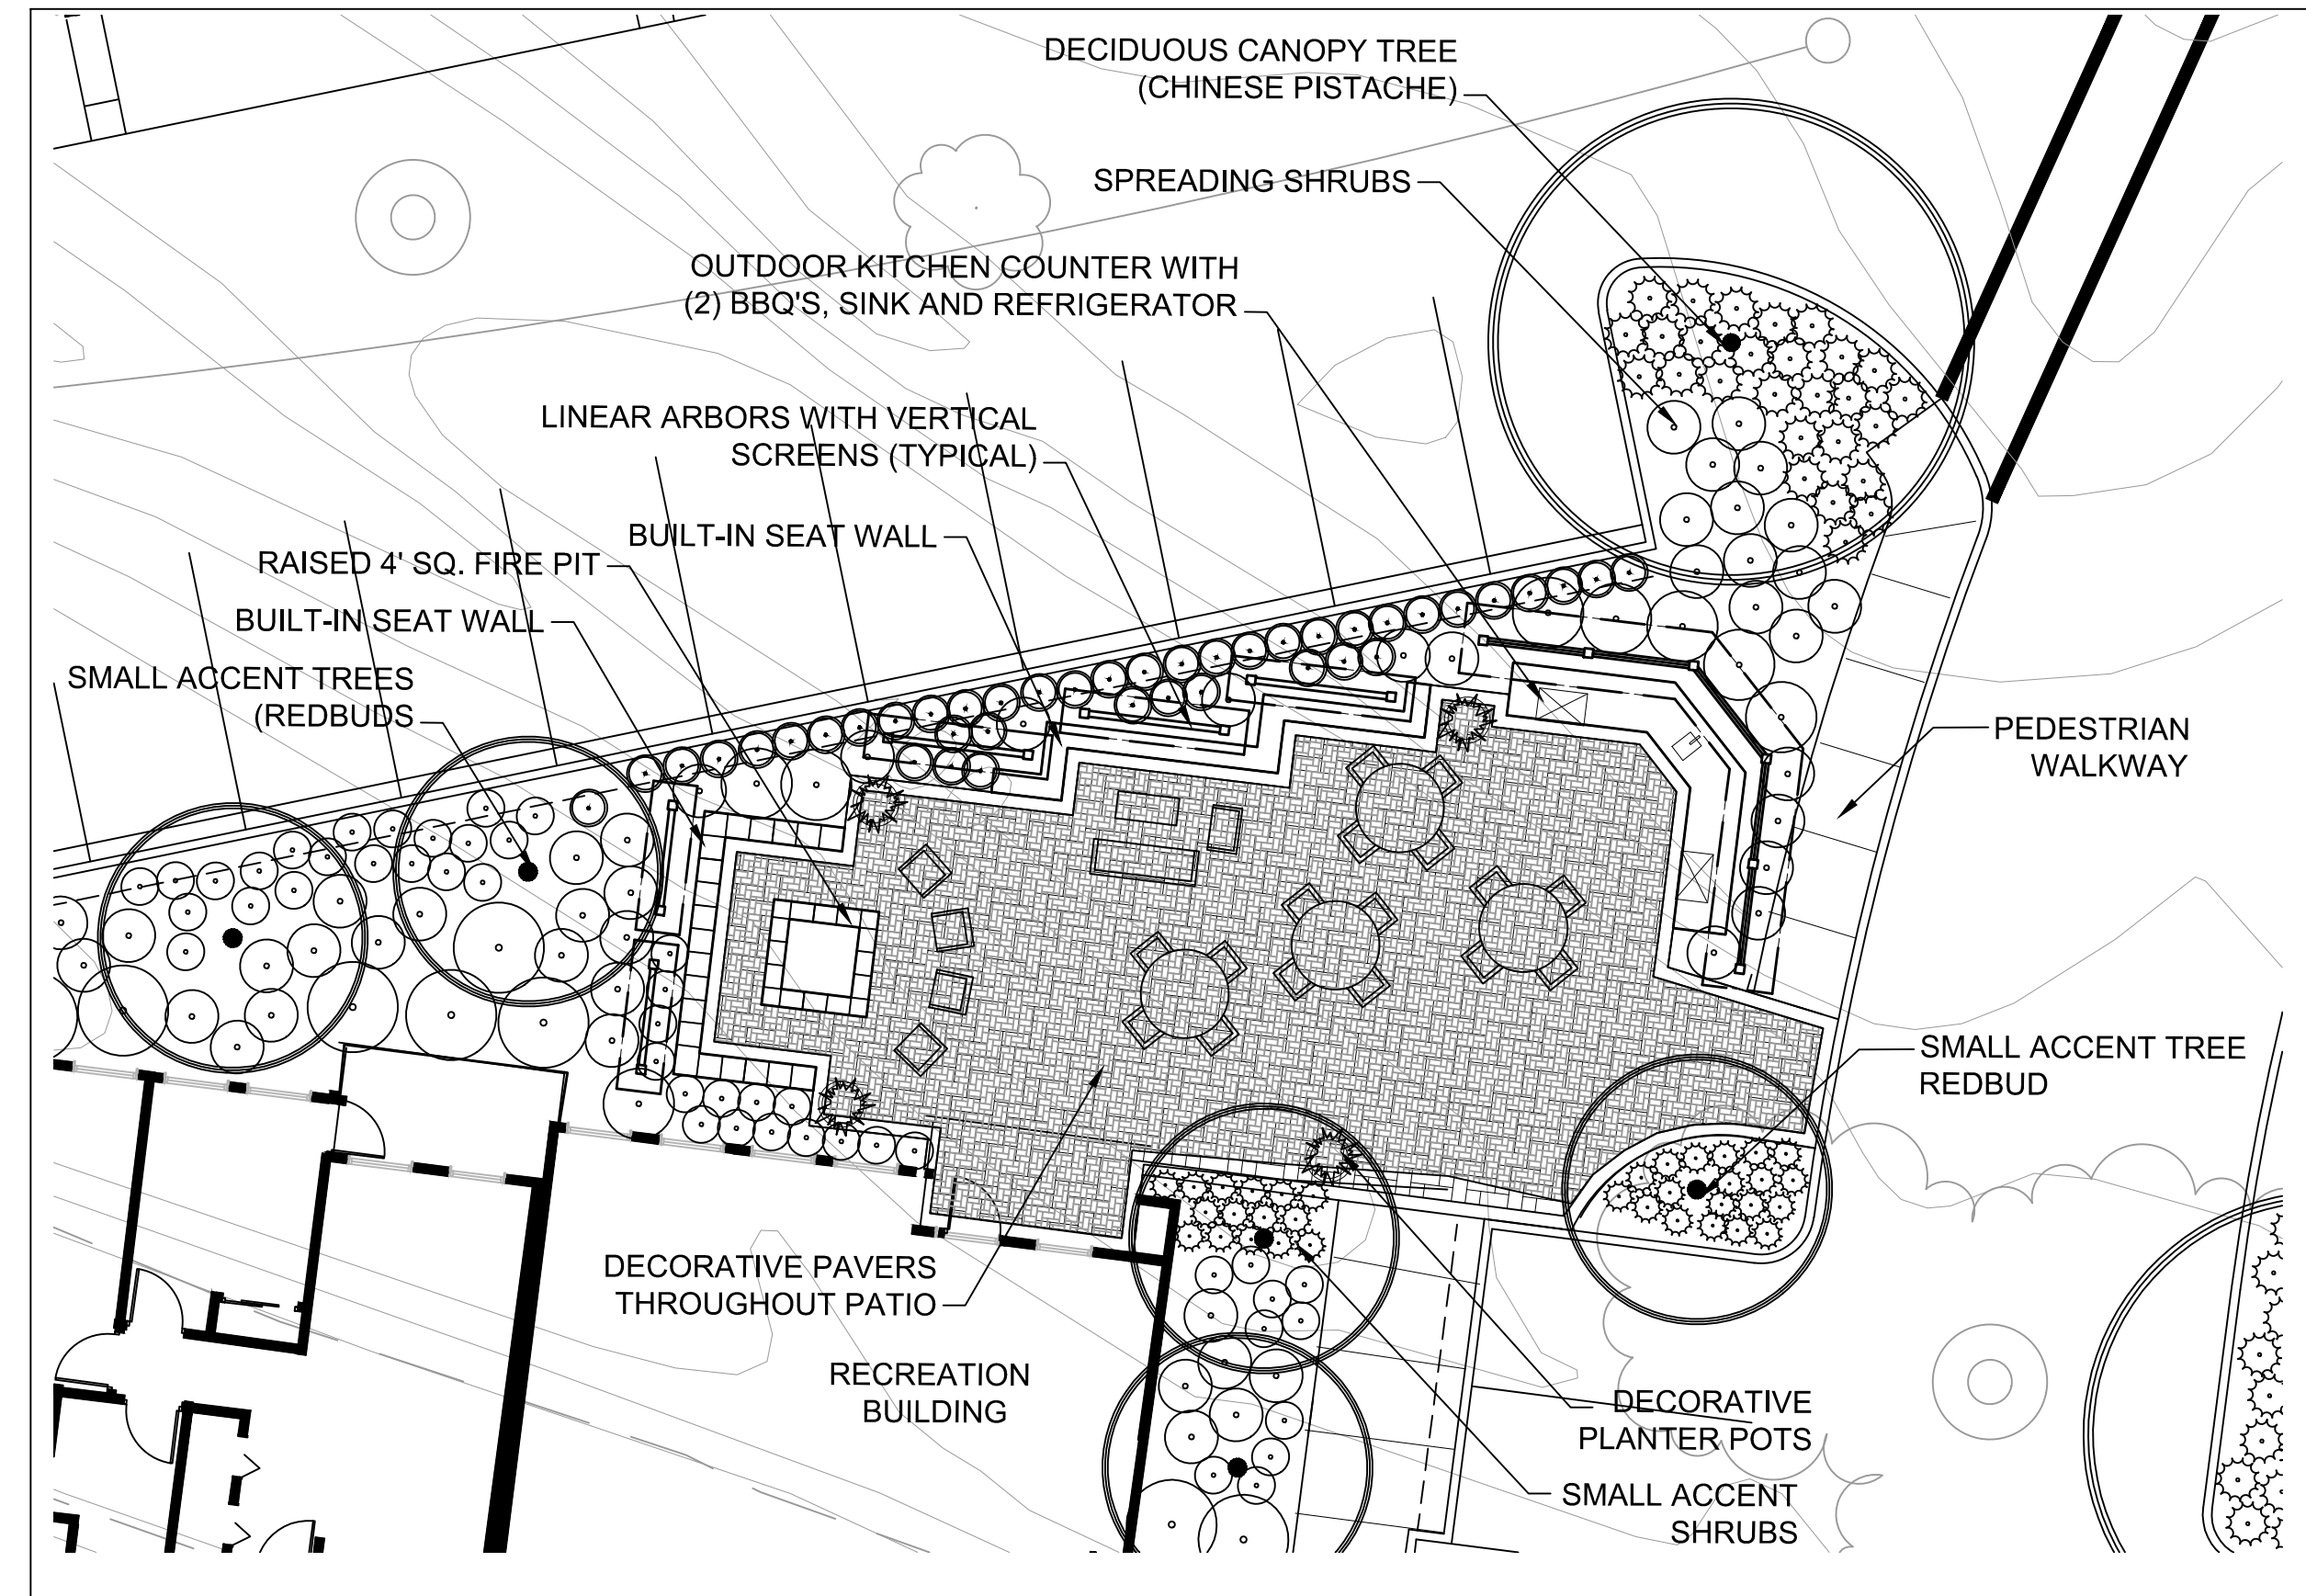

PLAN VIEW: COMMON AREA COURTYARD


SCALE: 1"=10'

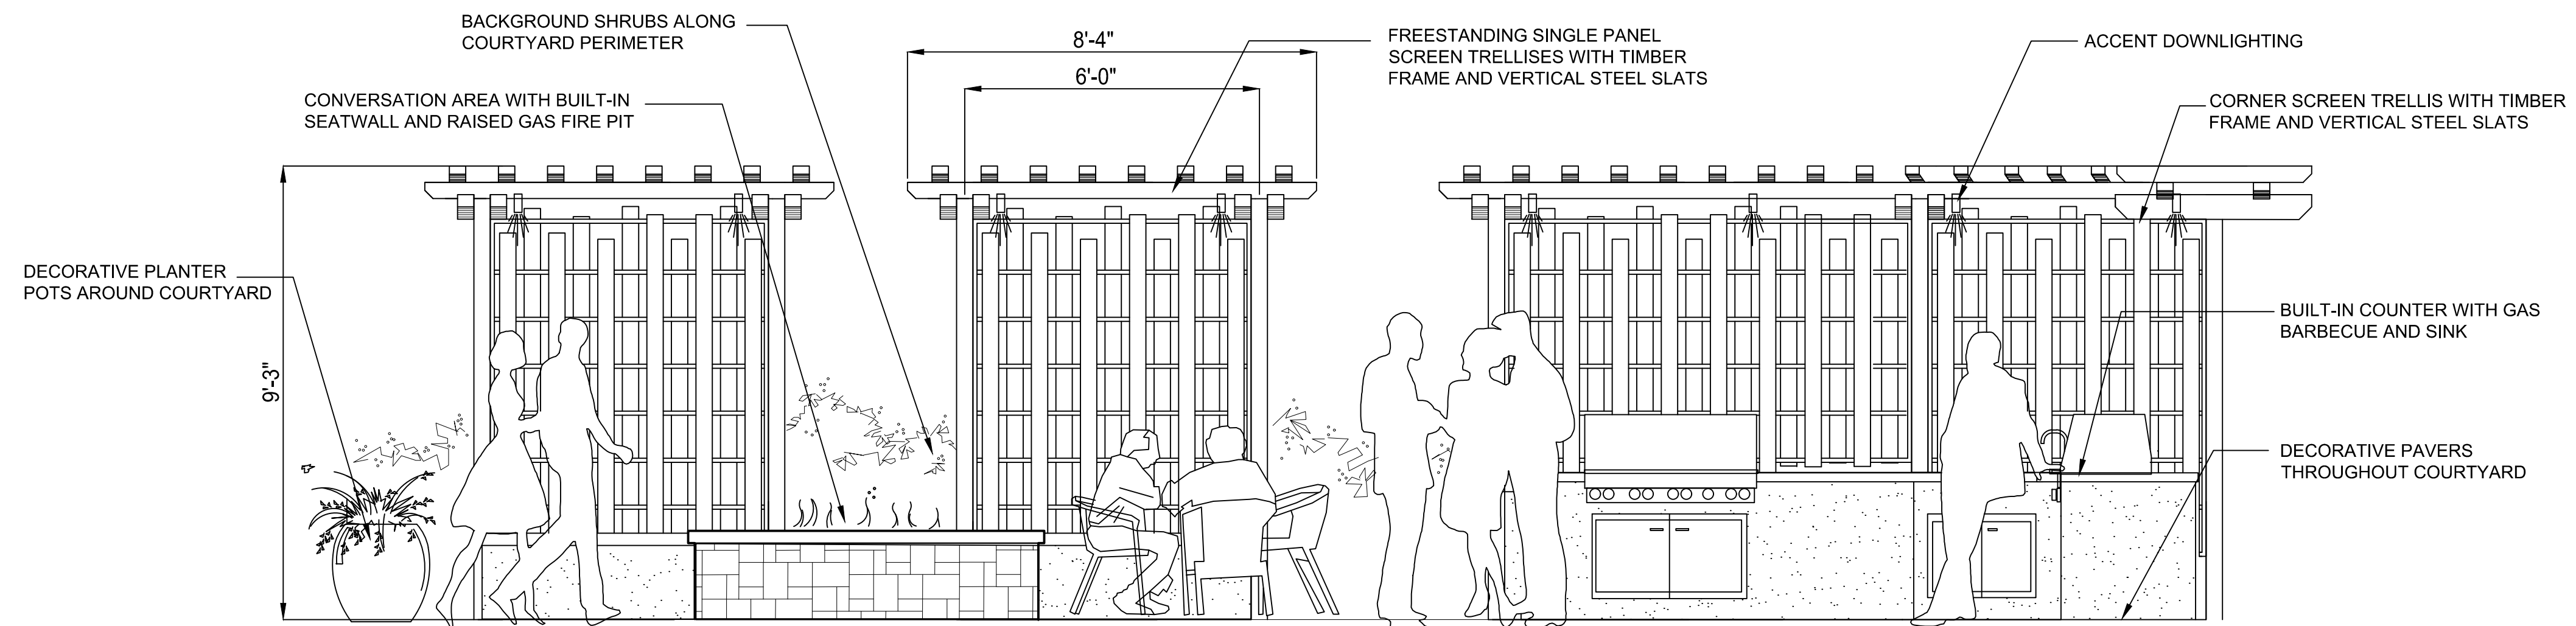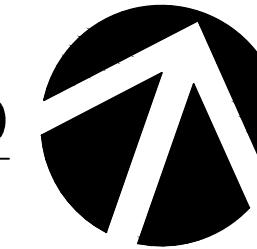


COMMON AREA COURTYARD WITH OUTDOOR KITCHEN

AMÁRE APARTMENT HOMES

MARTINEZ, CALIFORNIA

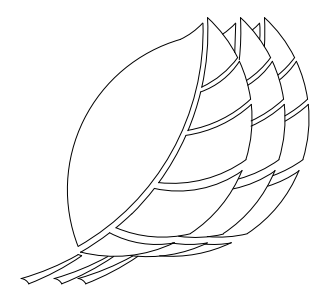

Thomas Baak & Associates, LLP
Landscape Architects
1620 North Main Street, Suite 4
Walnut Creek, CA 94596
Ph: 925.933.2583

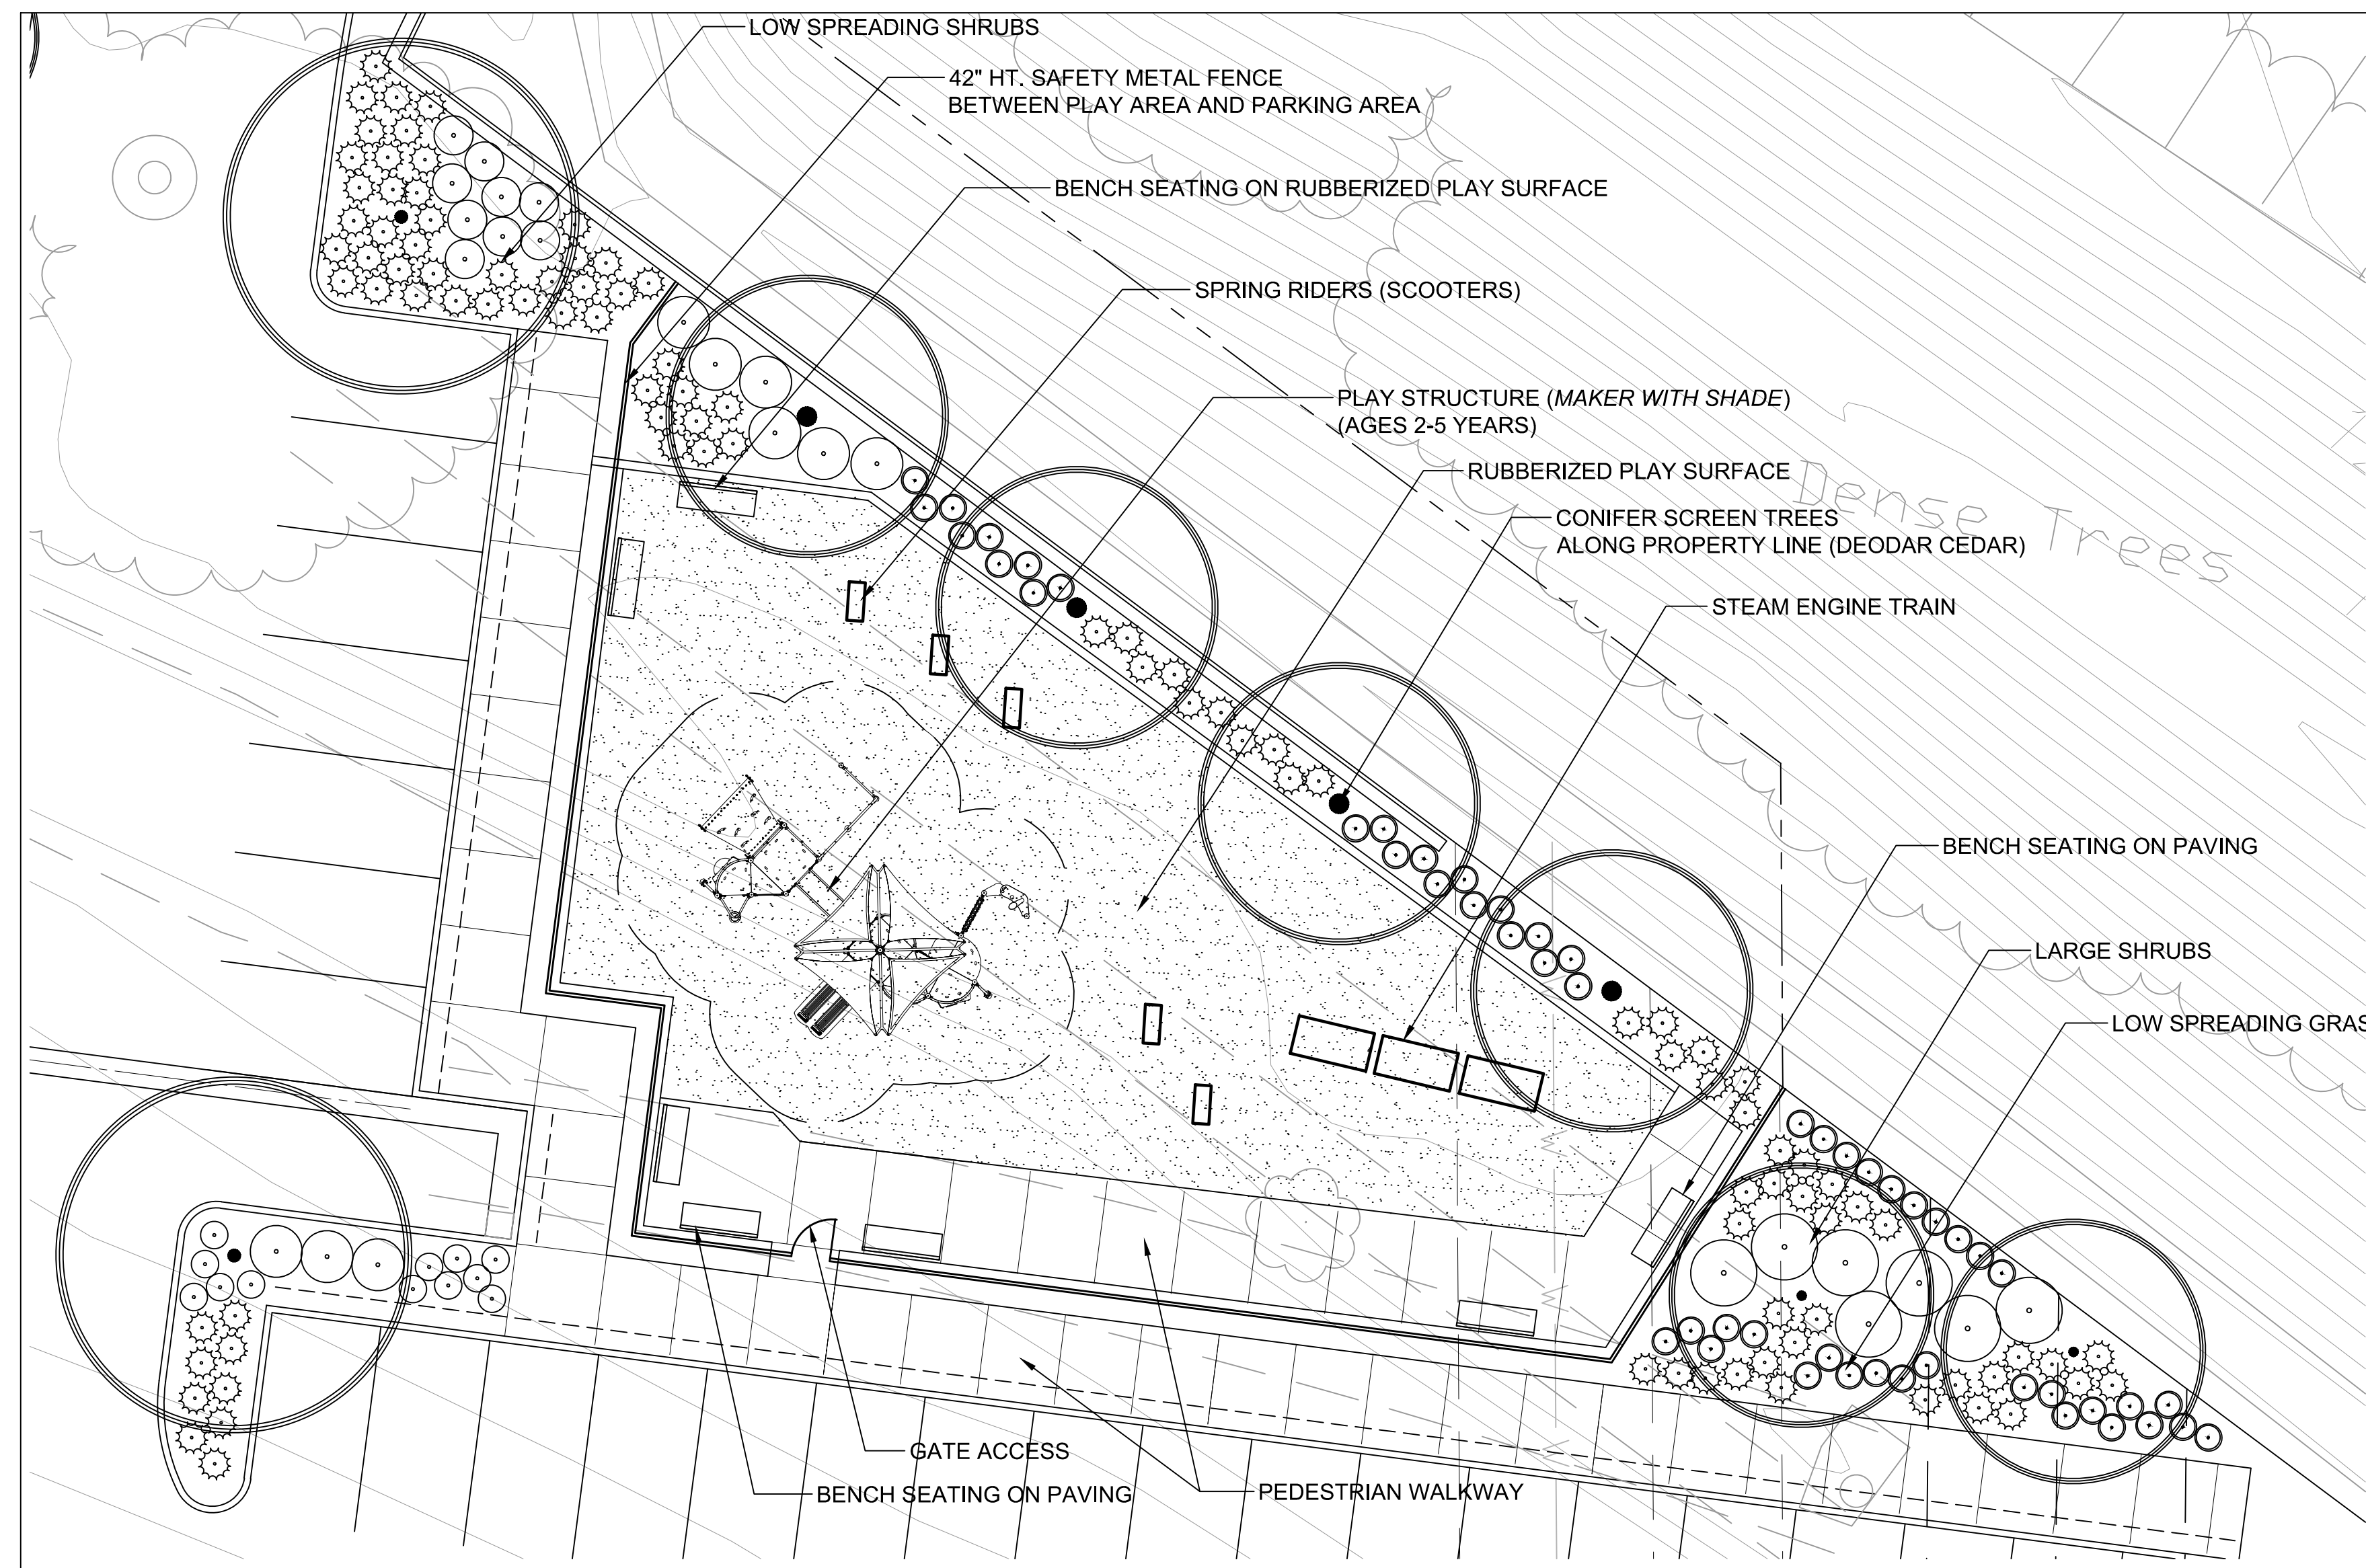

PLAN VIEW: CHILDREN'S PLAY AREA

SCALE: 1"=10'




NOTE:

1. SELECTED PLAY EQUIPMENT IS FOR CHILDREN AGES 2 TO 5 YEARS OLD.
2. STORMWATER PIPES AND EASEMENT AREA AVOIDED WITH ANY PLAY EQUIPMENT FOOTINGS.
3. PLAY AREA SURFACE TO BE RUBBERIZED TILE OR POUR-IN-PLACE; ALL ADA ACCESSIBLE AREA.

AMARE APARTMENT HOMES

MARTINEZ, CALIFORNIA

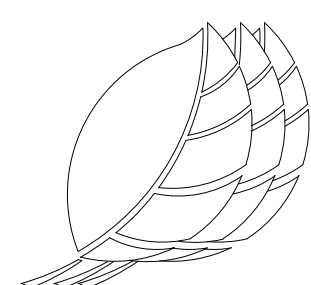

Thomas Baak & Associates, LLP
Landscape Architects
1620 North Main Street, Suite 4
Walnut Creek, CA 94596
Ph: 925.933.2583



STEAM ENGINE TRAIN



SPRING RIDERS (SCOOTERS)



PLAY STRUCTURE (MAKER WITH SHADE)



PRIMARY - CHINESE ELM



SECONDARY - CRAPE MYRTLE



PRIMARY - HONEY LOCUST



SECONDARY - CRAPE MYRTLE



SMALL - WESTERN REDBUD

STREET TREES

ACCENT TREES



DECIDUOUS CANOPY TREE - SCARLET OAK



SITE CONIFER TREE - DEODAR CEDAR



PRIMARY - CALIFORNIA LIVE OAK



SECONDARY - STRAWBERRY TREE



'HETZ COLUMNAR' JUNIPER



INDIA HAWTHORN

BROADLEAF EVERGREEN TREES

MINOR TREES - STANDARDS

PROPOSED TREE IMAGES


AMÁRE APARTMENT HOMES
MARTINEZ, CALIFORNIA



Trim



Composition
Shingles

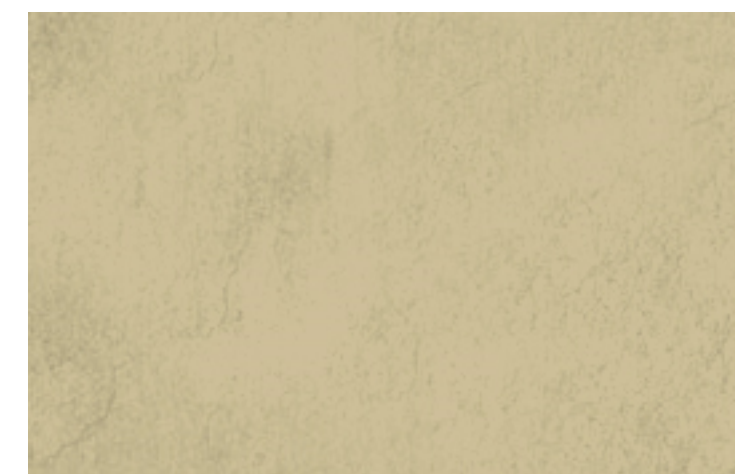

Plaster 1



Plaster 2




Cementitious
Wall Shingles




Ledgestone

Colors/Materials

35' 2" Above
Adjacent grade

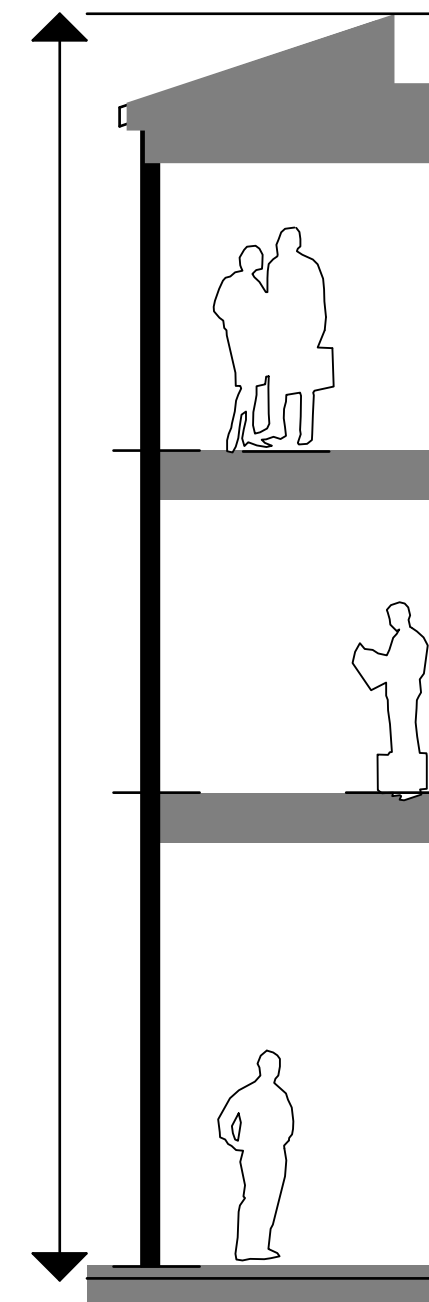

31' 6" Above
Adjacent grade

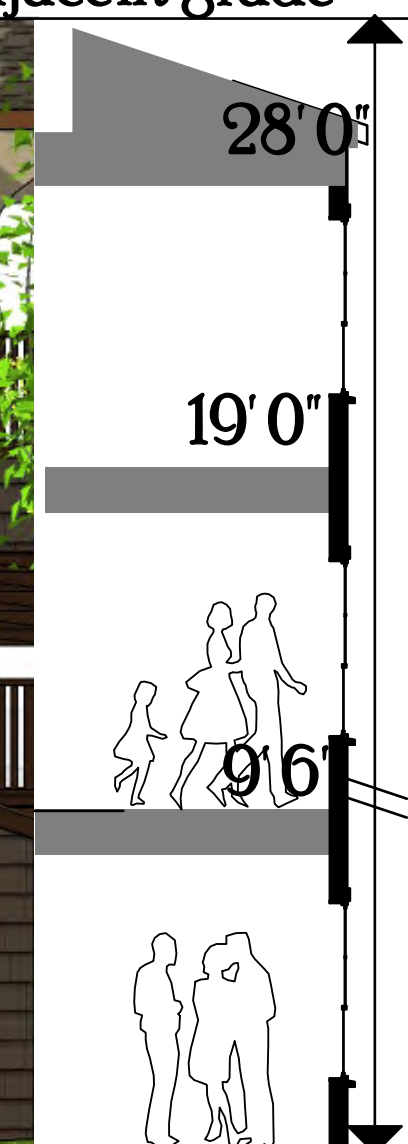

Material Palette A ~ View from Arnold Drive ~ Building One




JOHNSON
LYMAN
ARCHITECTS

1375 Locust Street, #202, Walnut Creek, CA 94596
925.930.9690 930.9039 fax

Amáre Apartment Homes
Martinez, California

A3


10.1.21

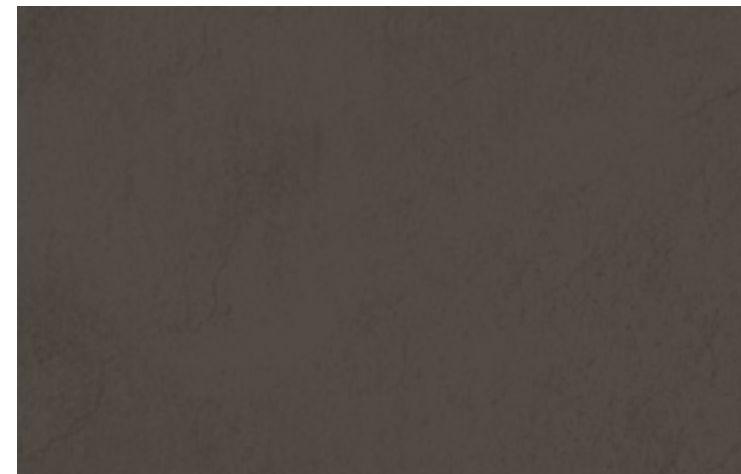

Trim



Composition
Shingles

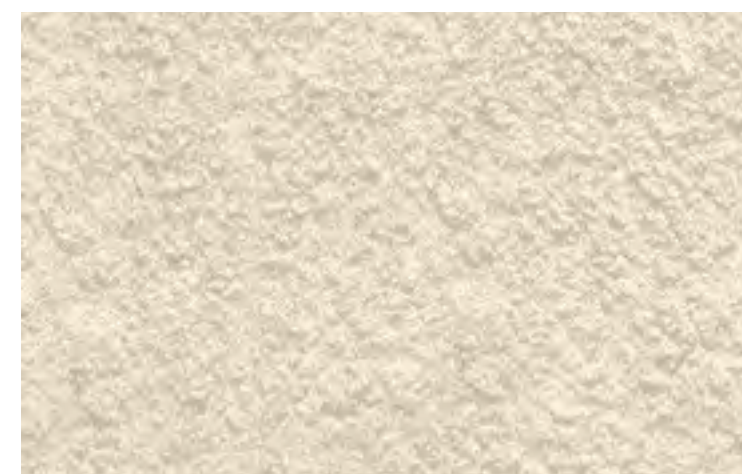

Plaster 1



Plaster 2



Brick



Cementitious
Wall Shingles

Colors/Materials

35' 2" Above
Adjacent grade

31' 6" Above
Adjacent grade



Material Palette B ~ View from Arnold Drive ~ Building Two




JOHNSON
LYMAN
ARCHITECTS

1375 Locust Street, #202, Walnut Creek, CA 94596
925.930.9690 930.9039 fax

Amáre Apartment Homes
Martinez, California

A4

10.1.21

 

Trim



Composition
Shingles



Plaster 1



Plaster 2



Cementitious
Wall Shingles




Roughcut
Stone

Colors/Materials

33' 0" Above
Adjacent grade



31' 6" Above
Adjacent grade

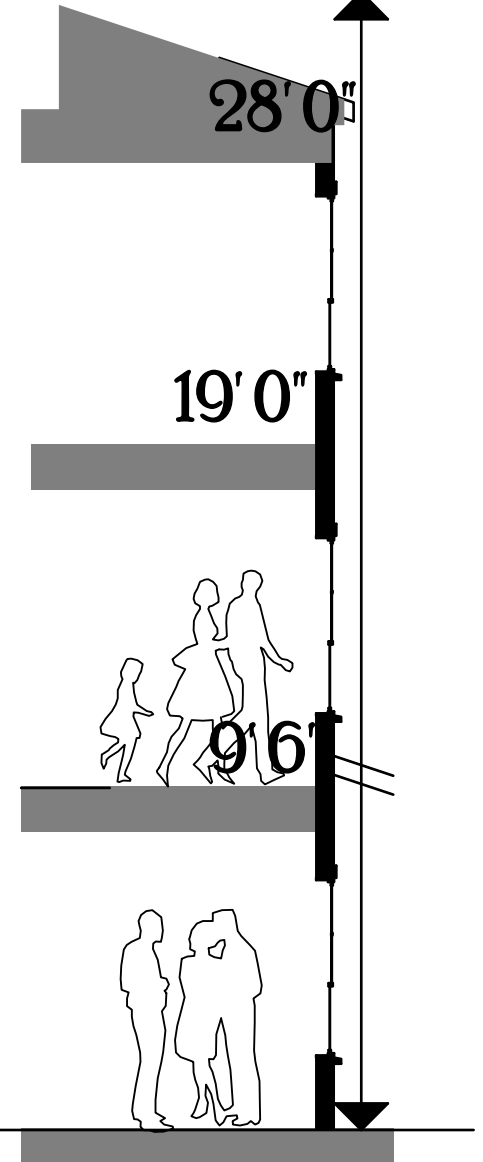

Material Palette C ~ View from Arnold Drive ~ Building Three



JOHNSON
LYMAN
ARCHITECTS


1375 Locust Street, #202, Walnut Creek, CA 94596
925.930.9690 930.9039 fax

Amáre Apartment Homes

Martinez, California

A5

10.1.21

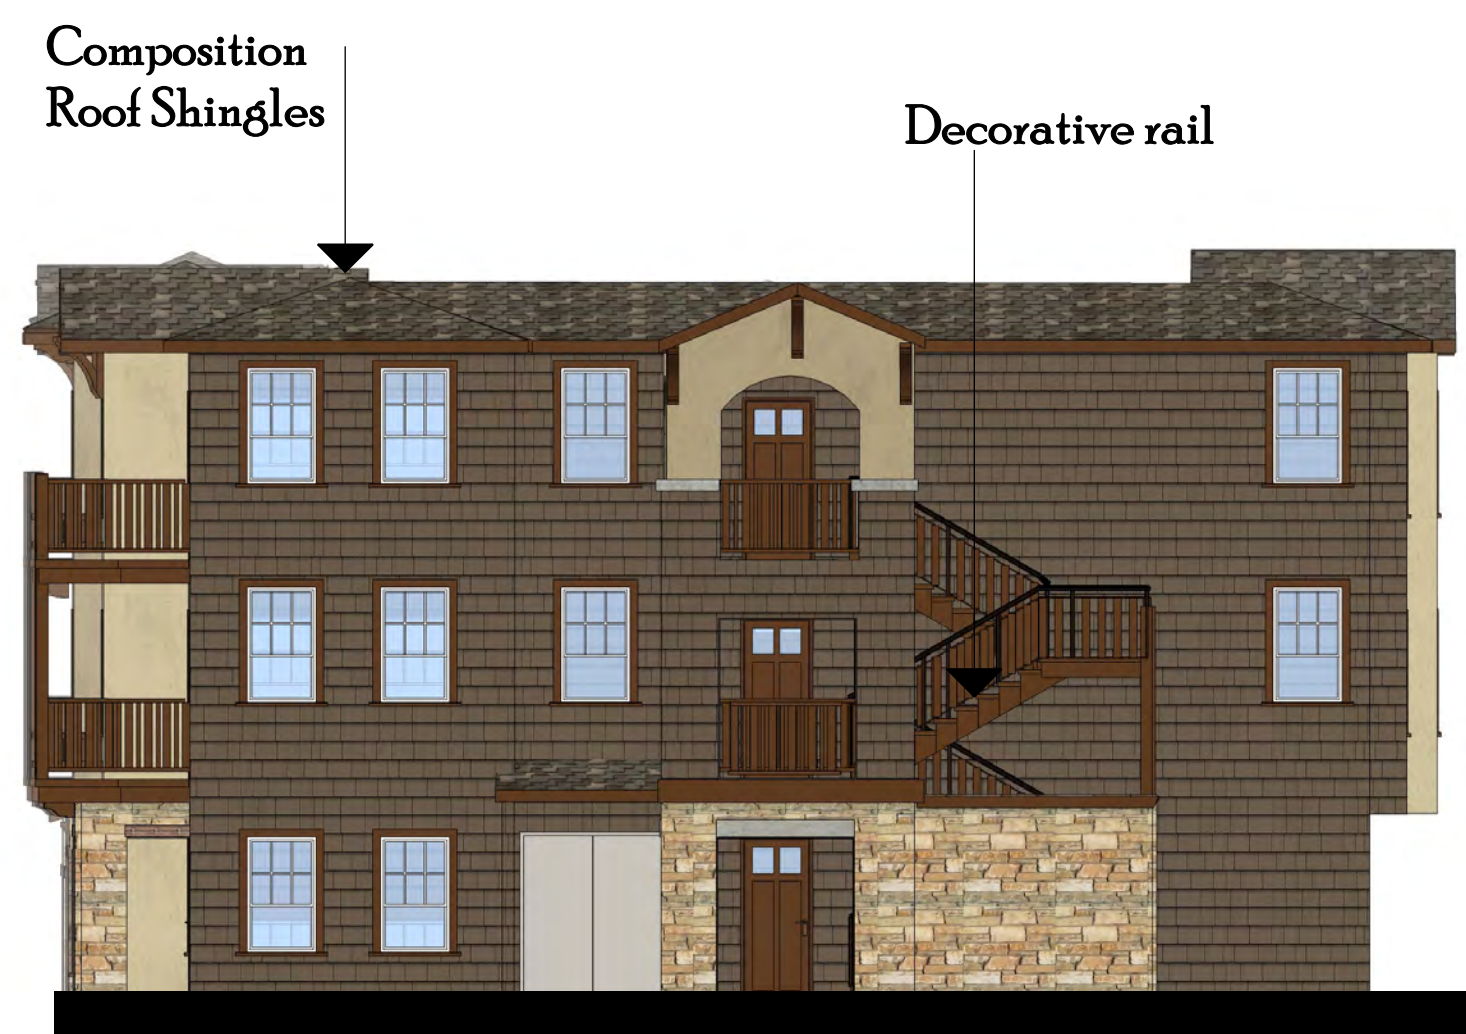

West Elevation

1/8"=10'



South Elevation

1/8"=10'



East Elevation

1/8"=10'



North Elevation

View from Arnold Drive

1/8"=10'



JOHNSON
LYMAN
ARCHITECTS

1375 Locust Street, #202, Walnut Creek, CA 94596
925.930.9690 930.9039 fax

Amare Apartment Homes

Martinez, California

Typical Elevation
Three Story Building


A6

10.1.21



West Elevation

1/8"=10"

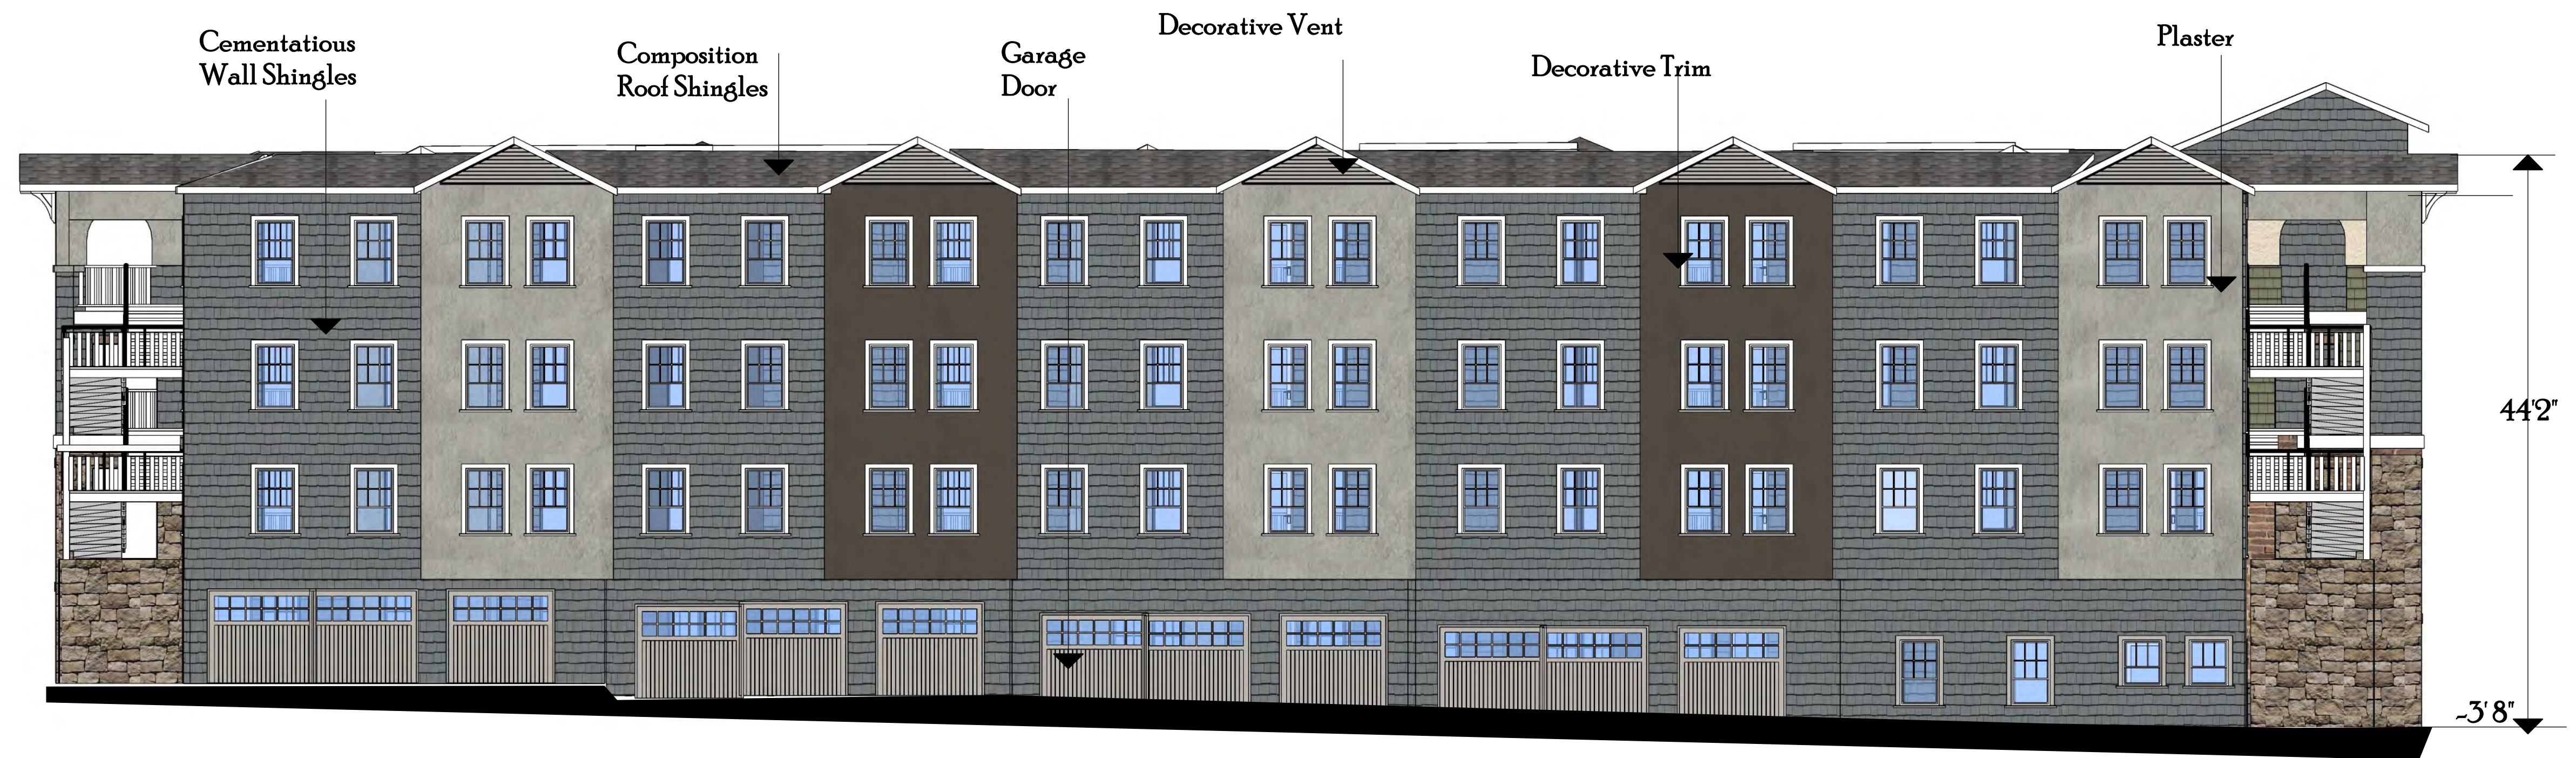

South Elevation

1/8"=10"



East Elevation

1/8"=10"



North Elevation

1/8"=10"



JOHNSON
LYMAN
ARCHITECTS


1375 Locust Street, #202, Walnut Creek, CA 94596
925.930.9690 930.9039 fax

Amáre Apartment Homes

Martinez, California


Building Five Elevations
Four Story Building

A7
10.1.21

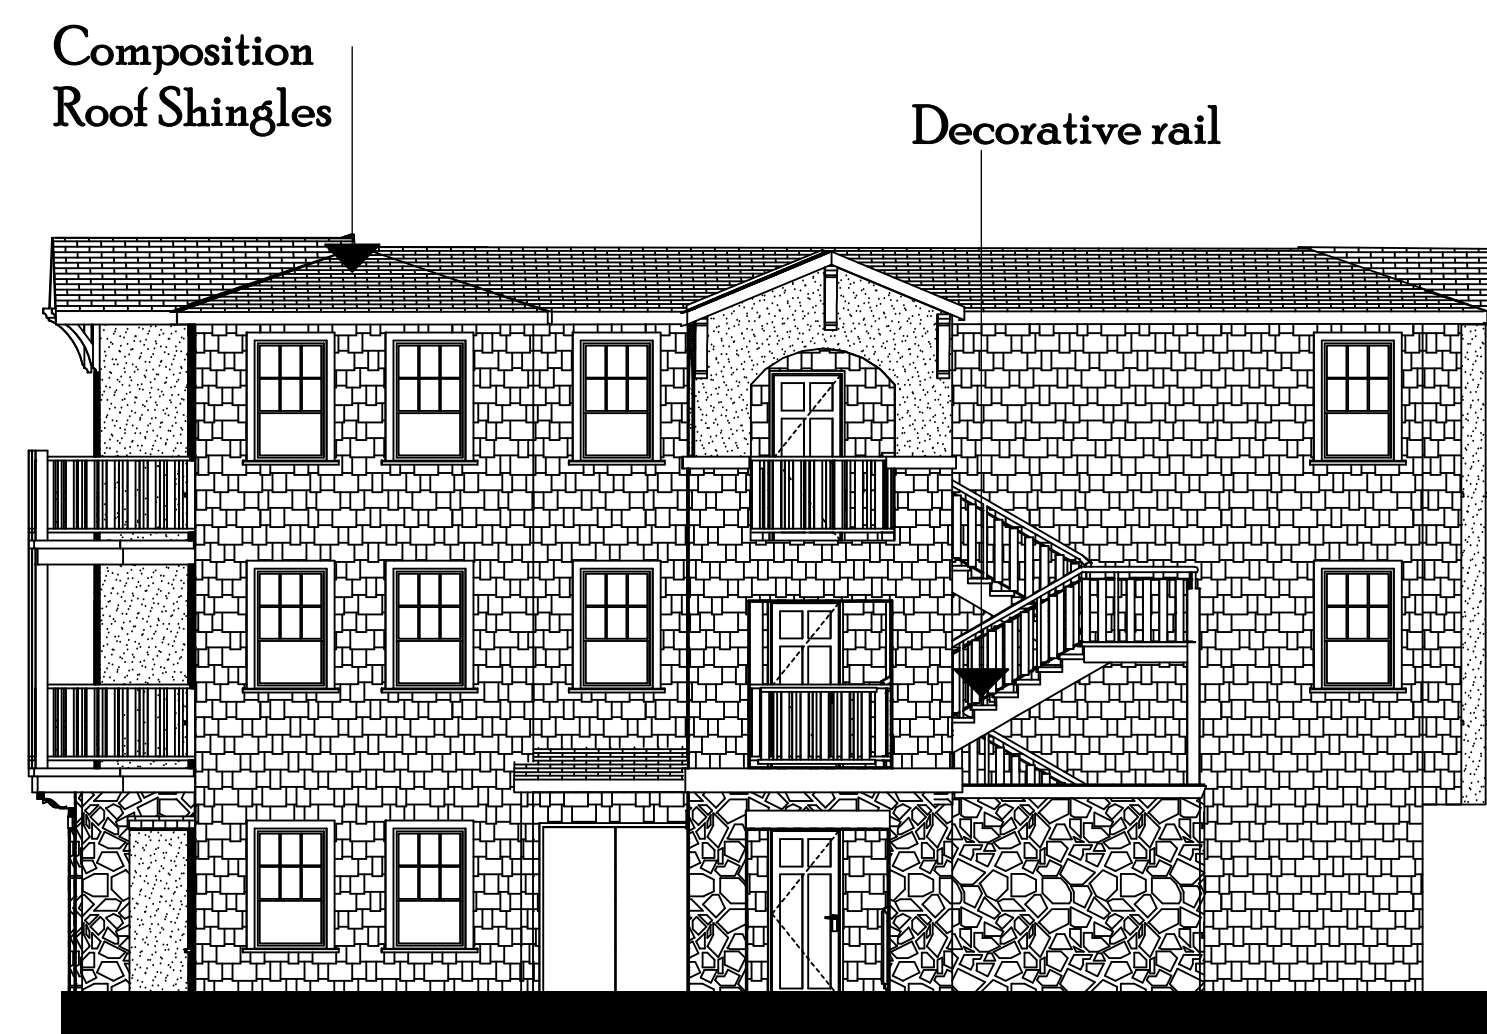


West Elevation

1/8"=10'

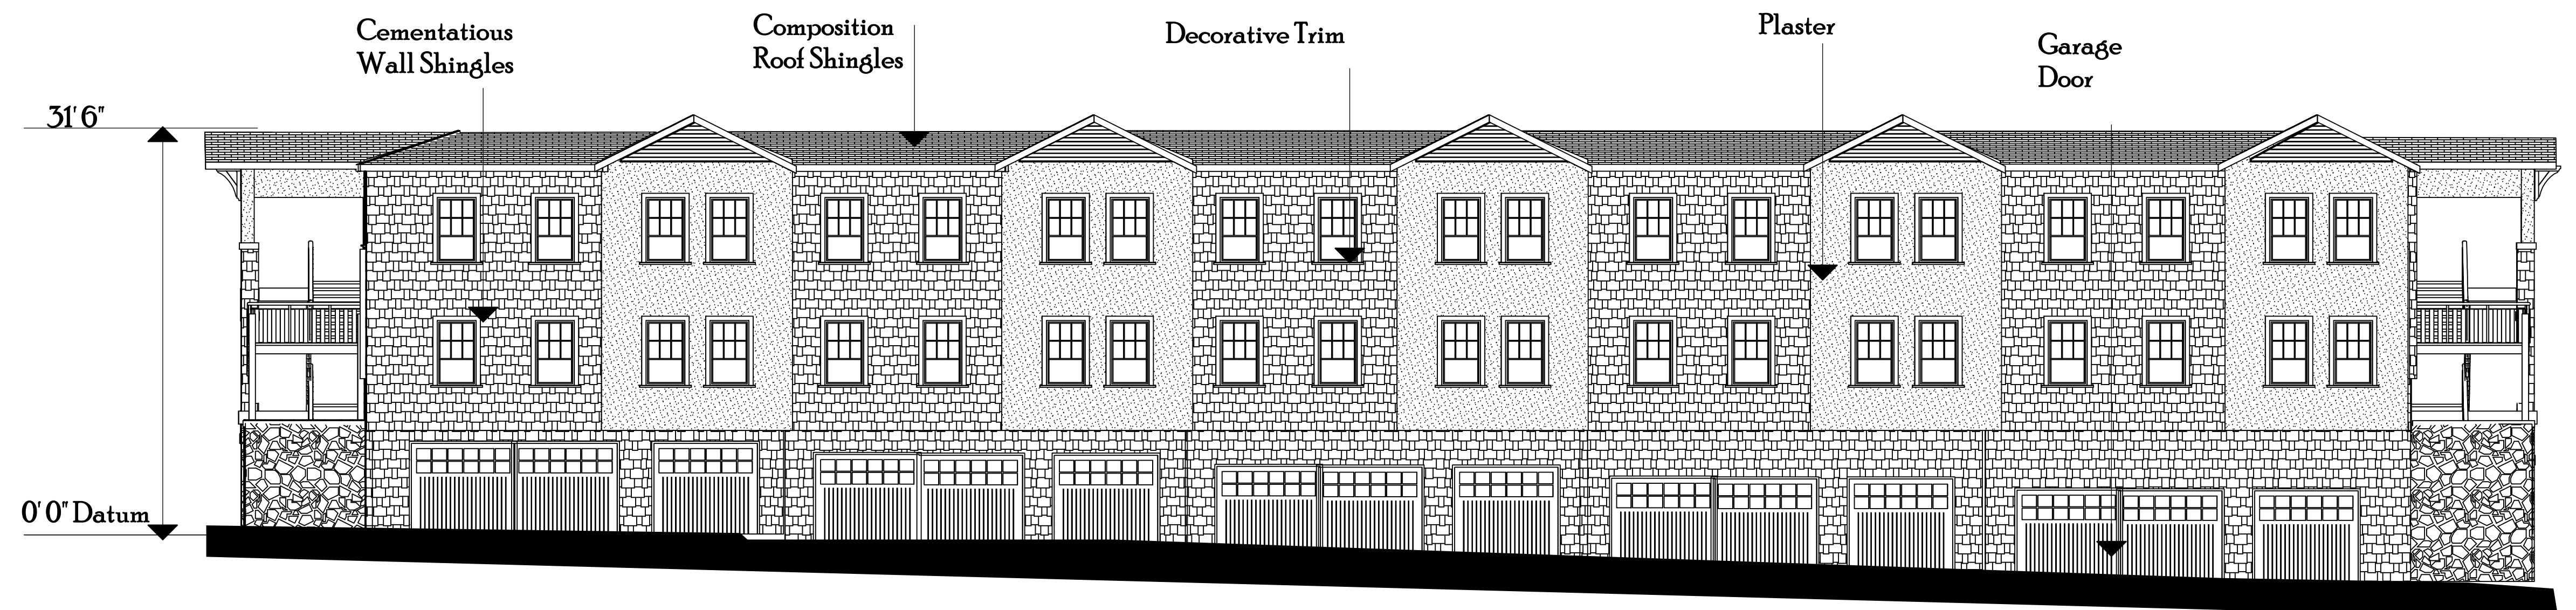


South Elevation

1/8"=10'

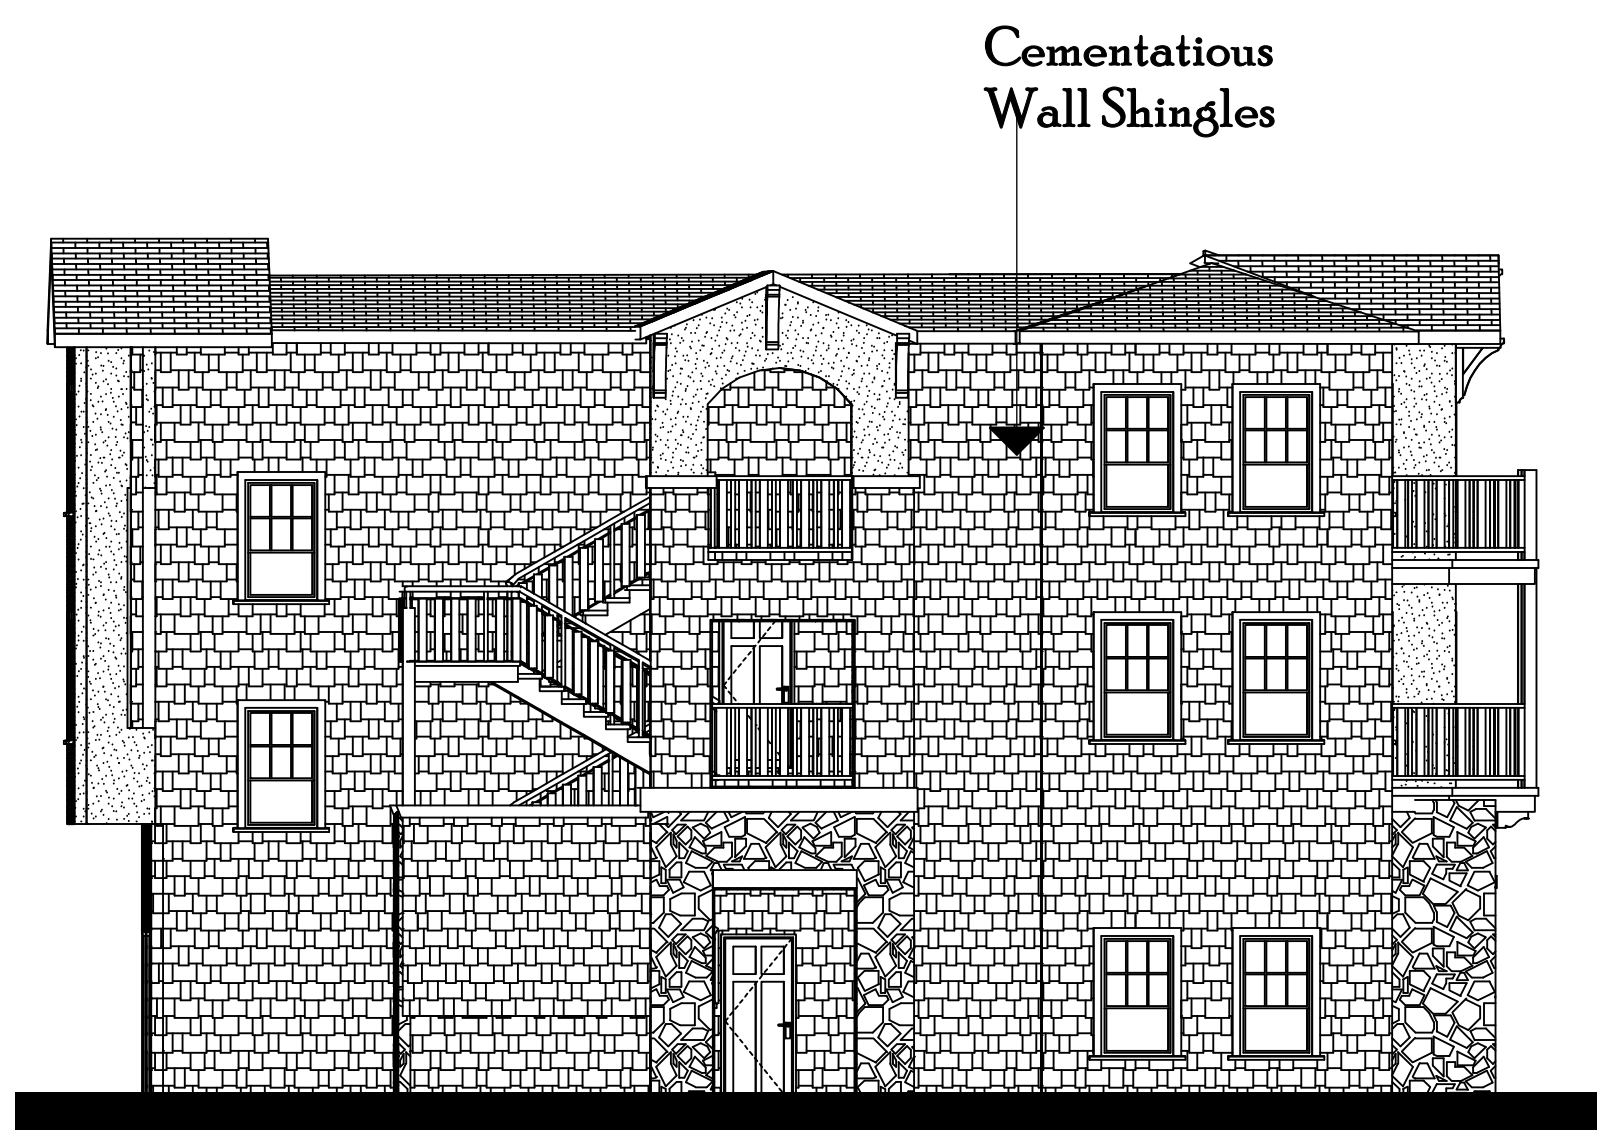

East Elevation

1/8"=10'

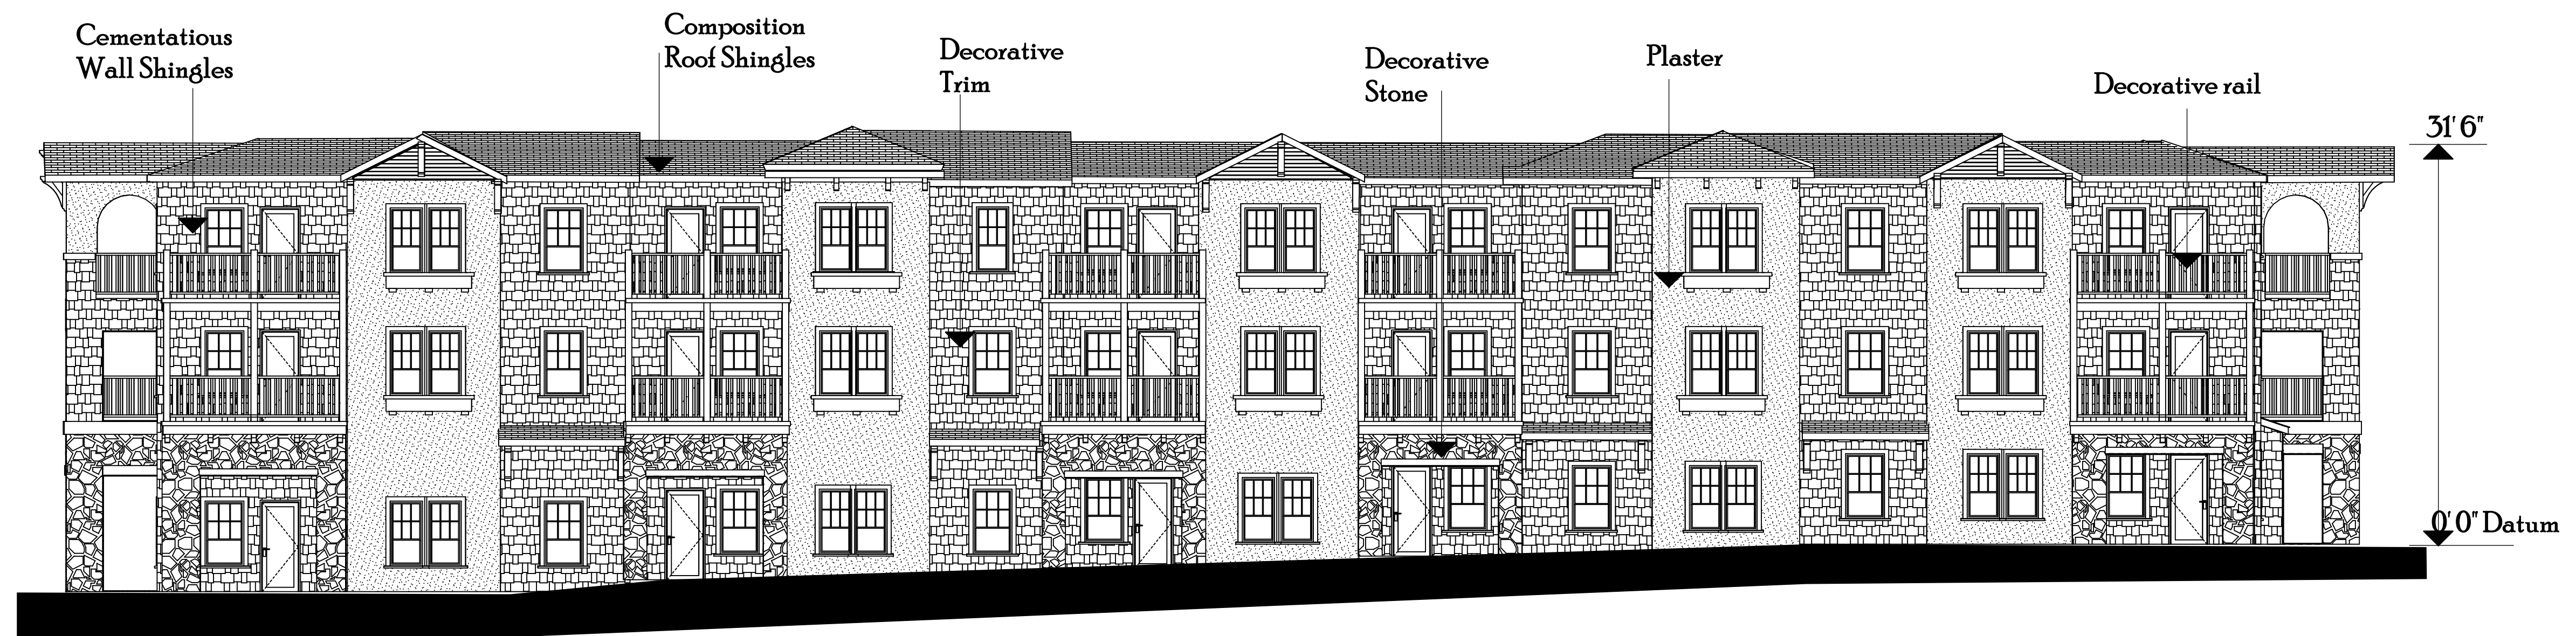

North Elevation

View from Arnold Drive

1/8"=10'



JOHNSON
LYMAN
ARCHITECTS


1375 Locust Street, #202, Walnut Creek, CA 94596
925.930.9690 930.9039 fax

Amáre Apartment Homes
Martinez, California

Building 1 Elevation


A8.1

101.21

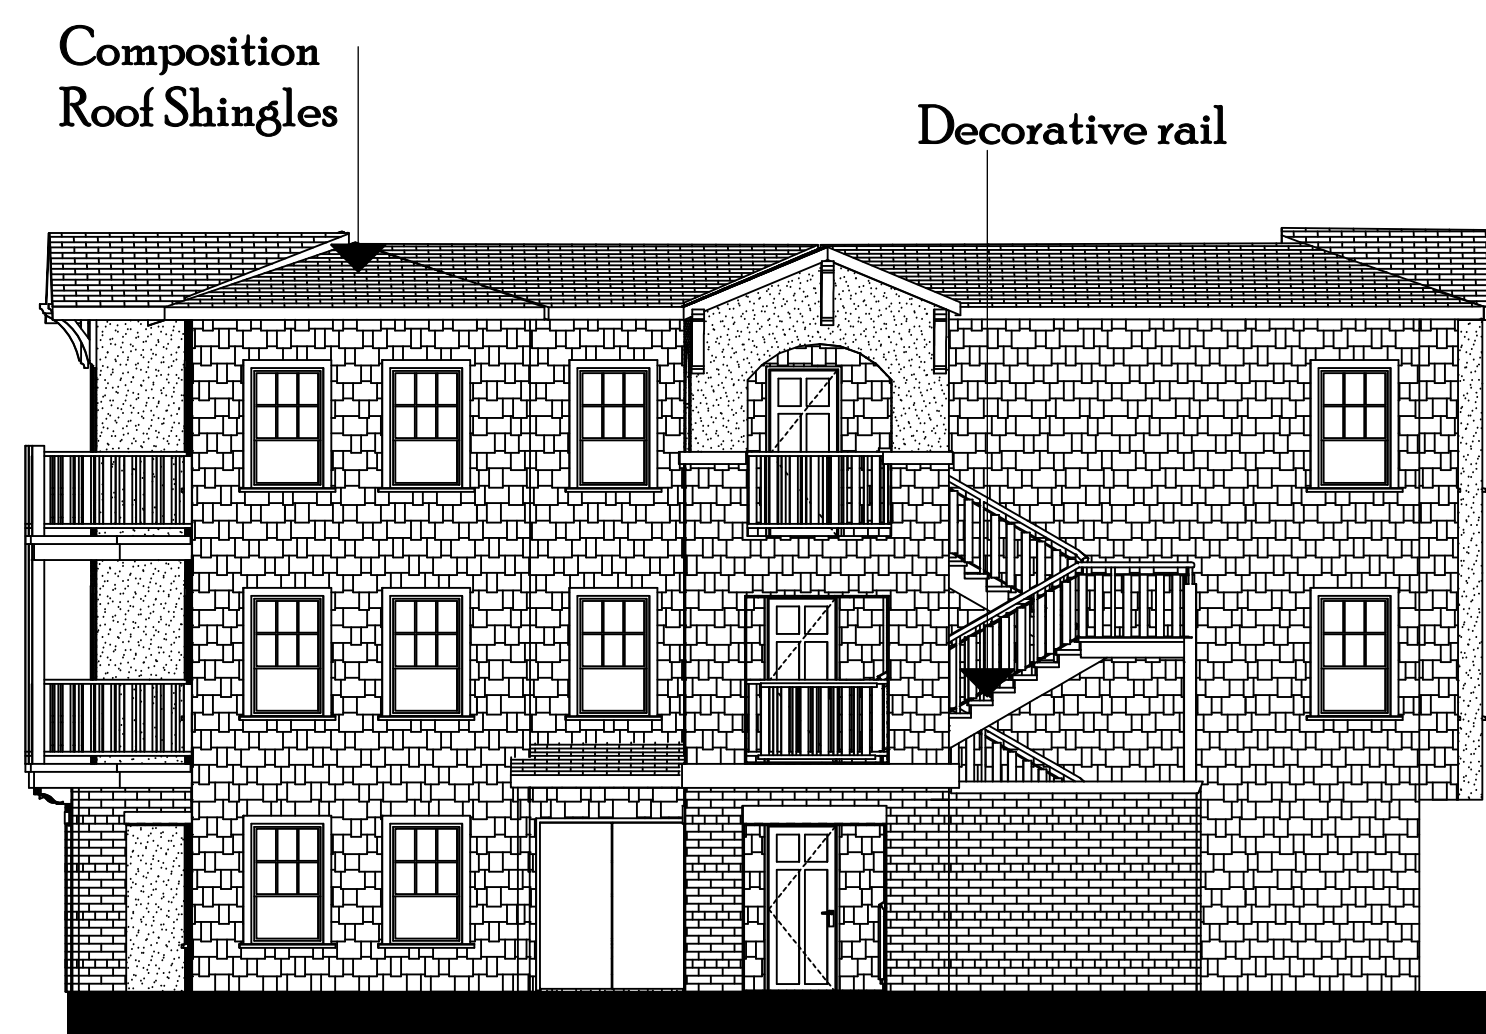


West Elevation

1/8"=10'

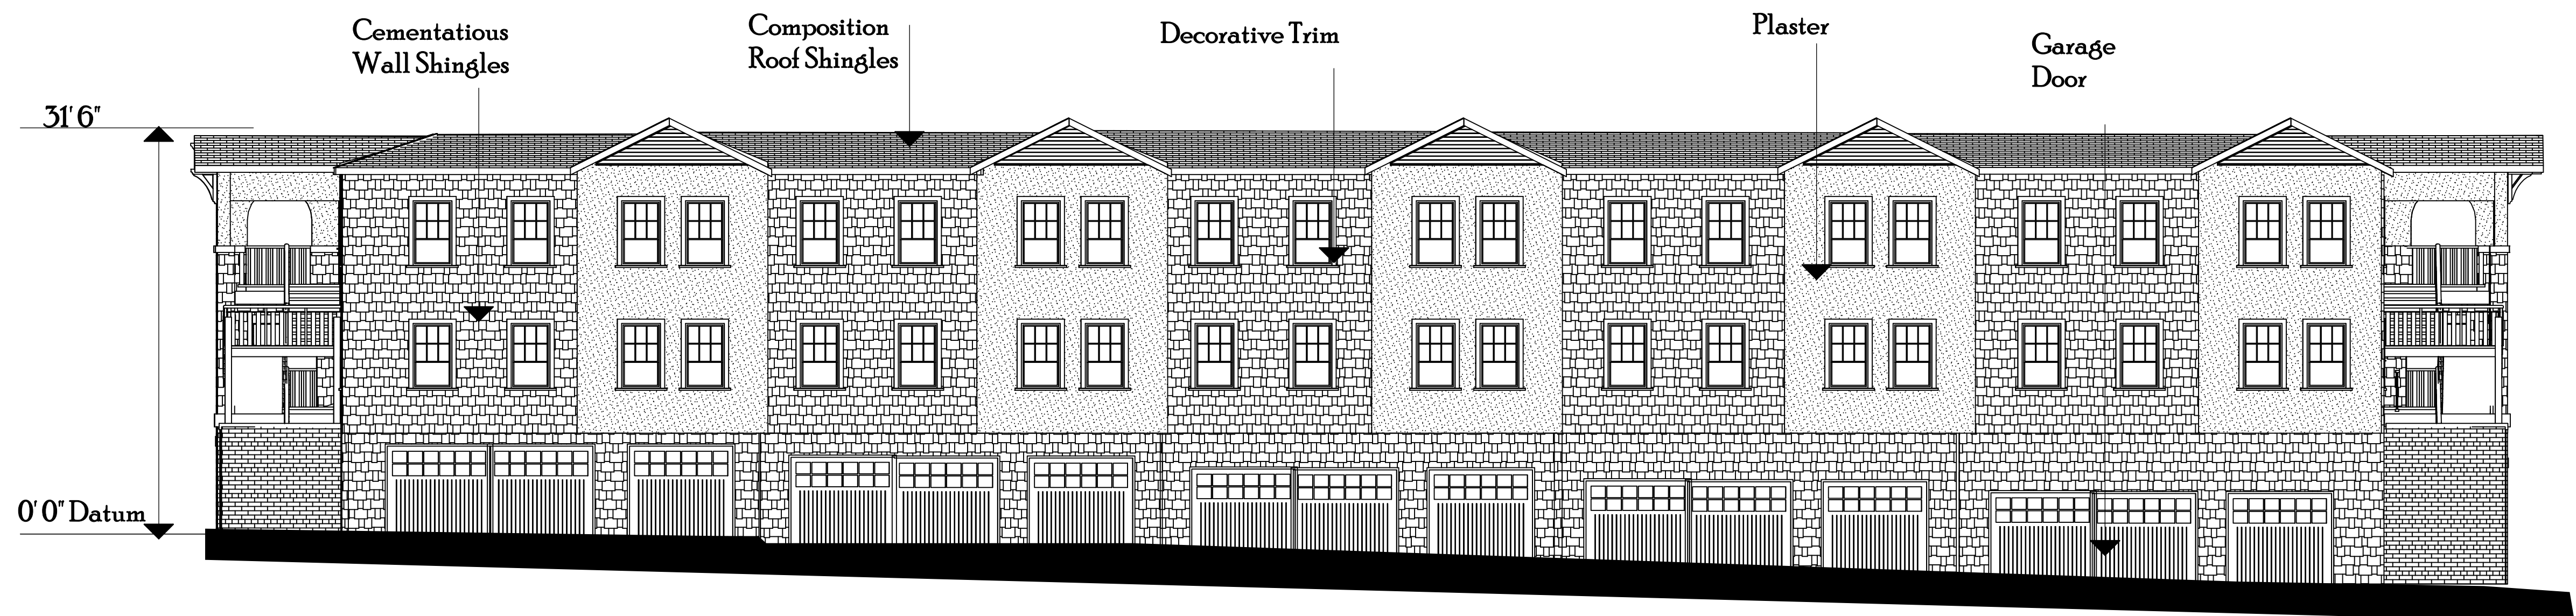


South Elevation

1/8"=10'

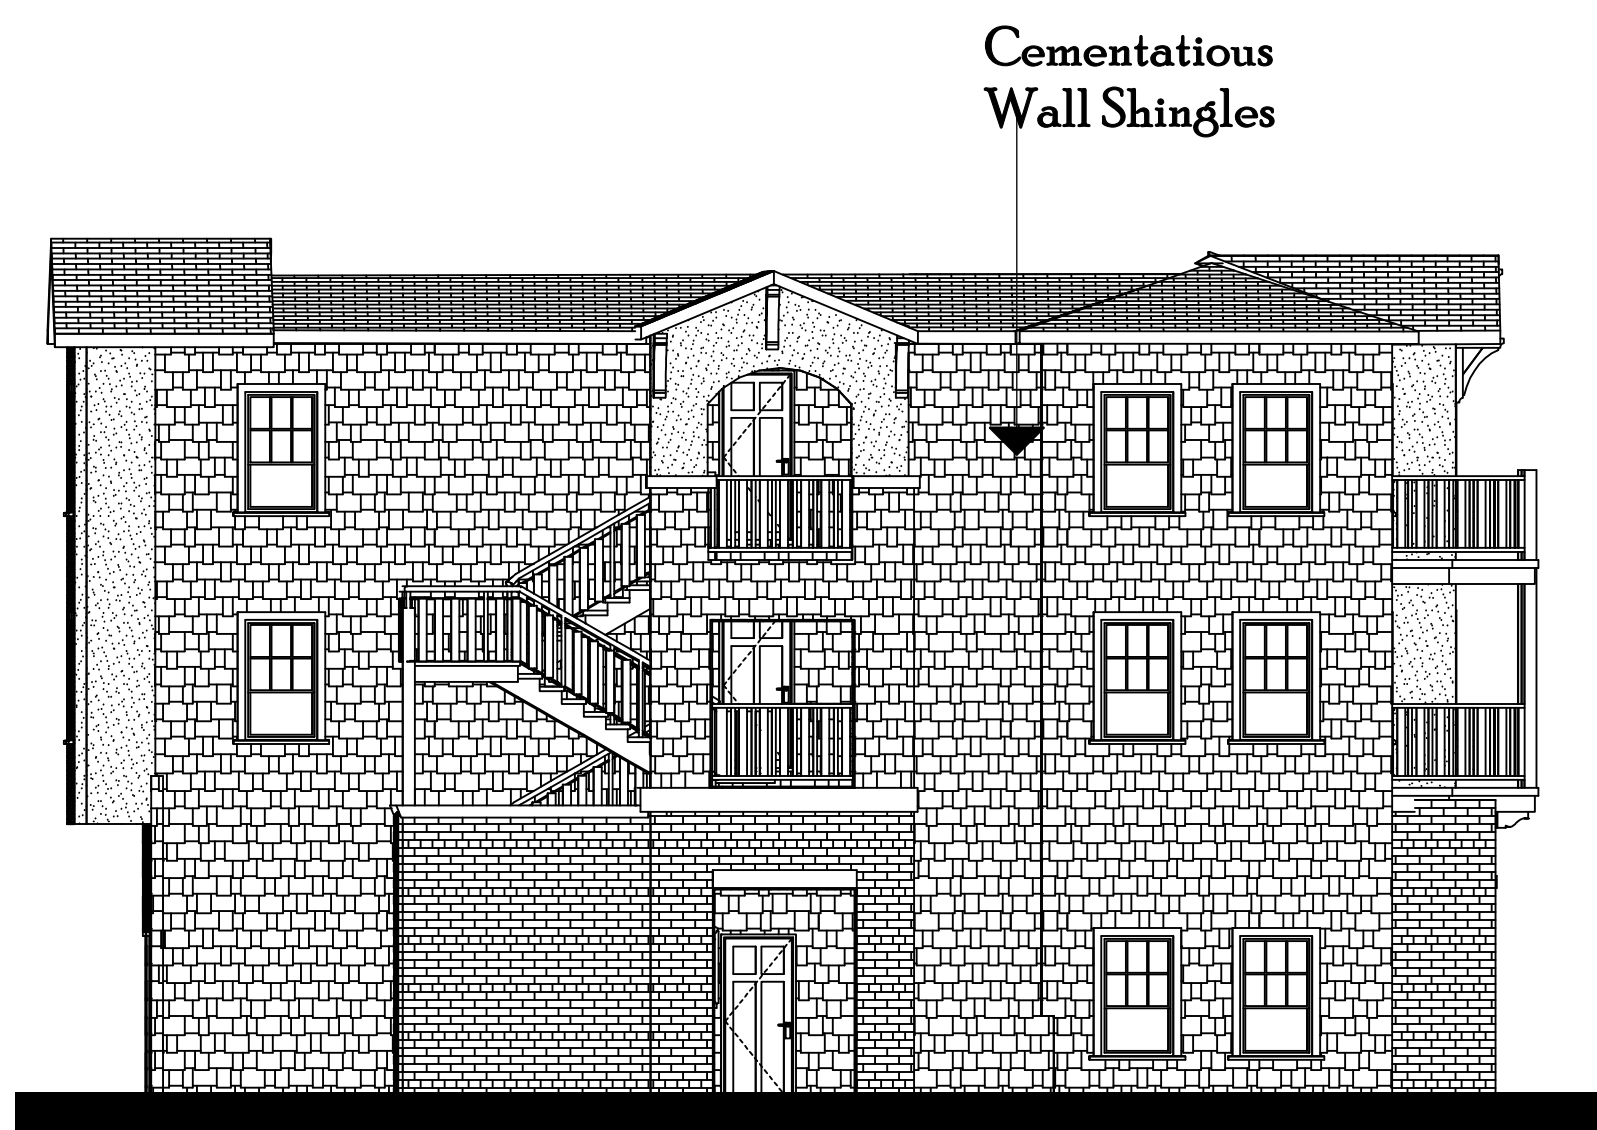

East Elevation

1/8"=10'

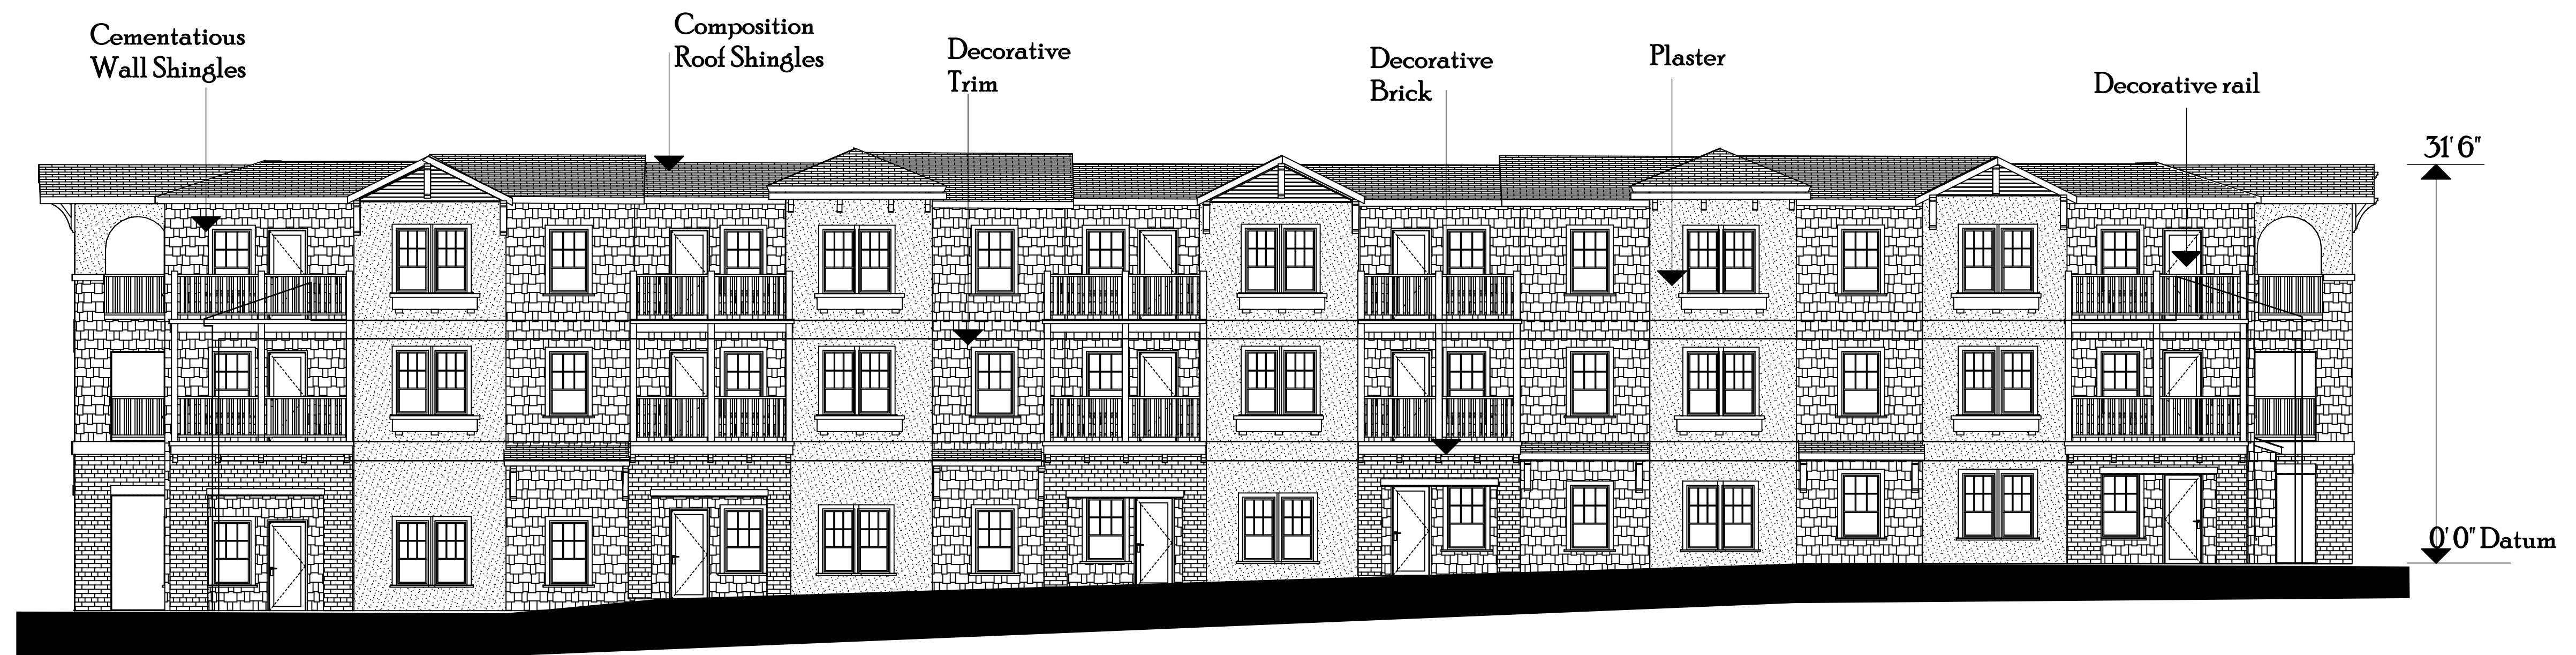

North Elevation

View from Arnold Drive

1/8"=10'



JOHNSON
LYMAN
ARCHITECTS


1375 Locust Street, #202, Walnut Creek, CA 94596
925.930.9690 925.930.9690 fax

Amáre Apartment Homes
Martinez, California

Building 2 Elevation


A8.2

101.21

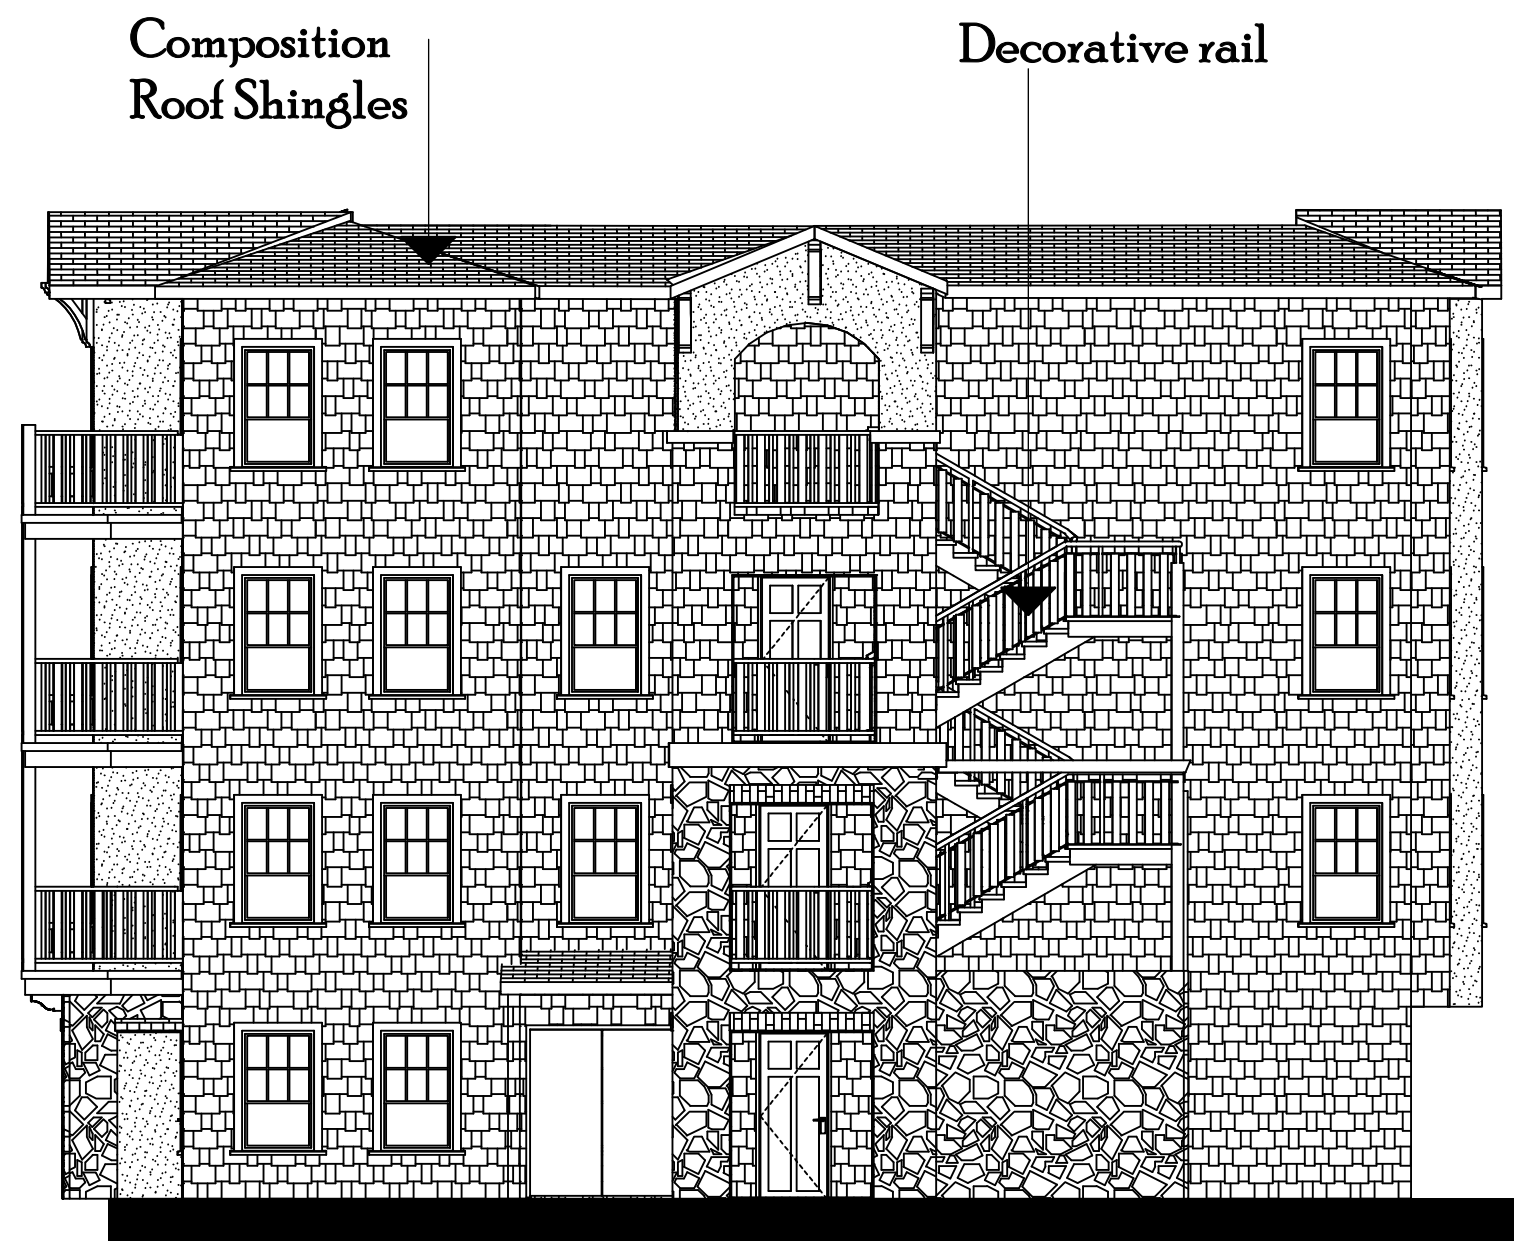

West Elevation

1/8"=10'

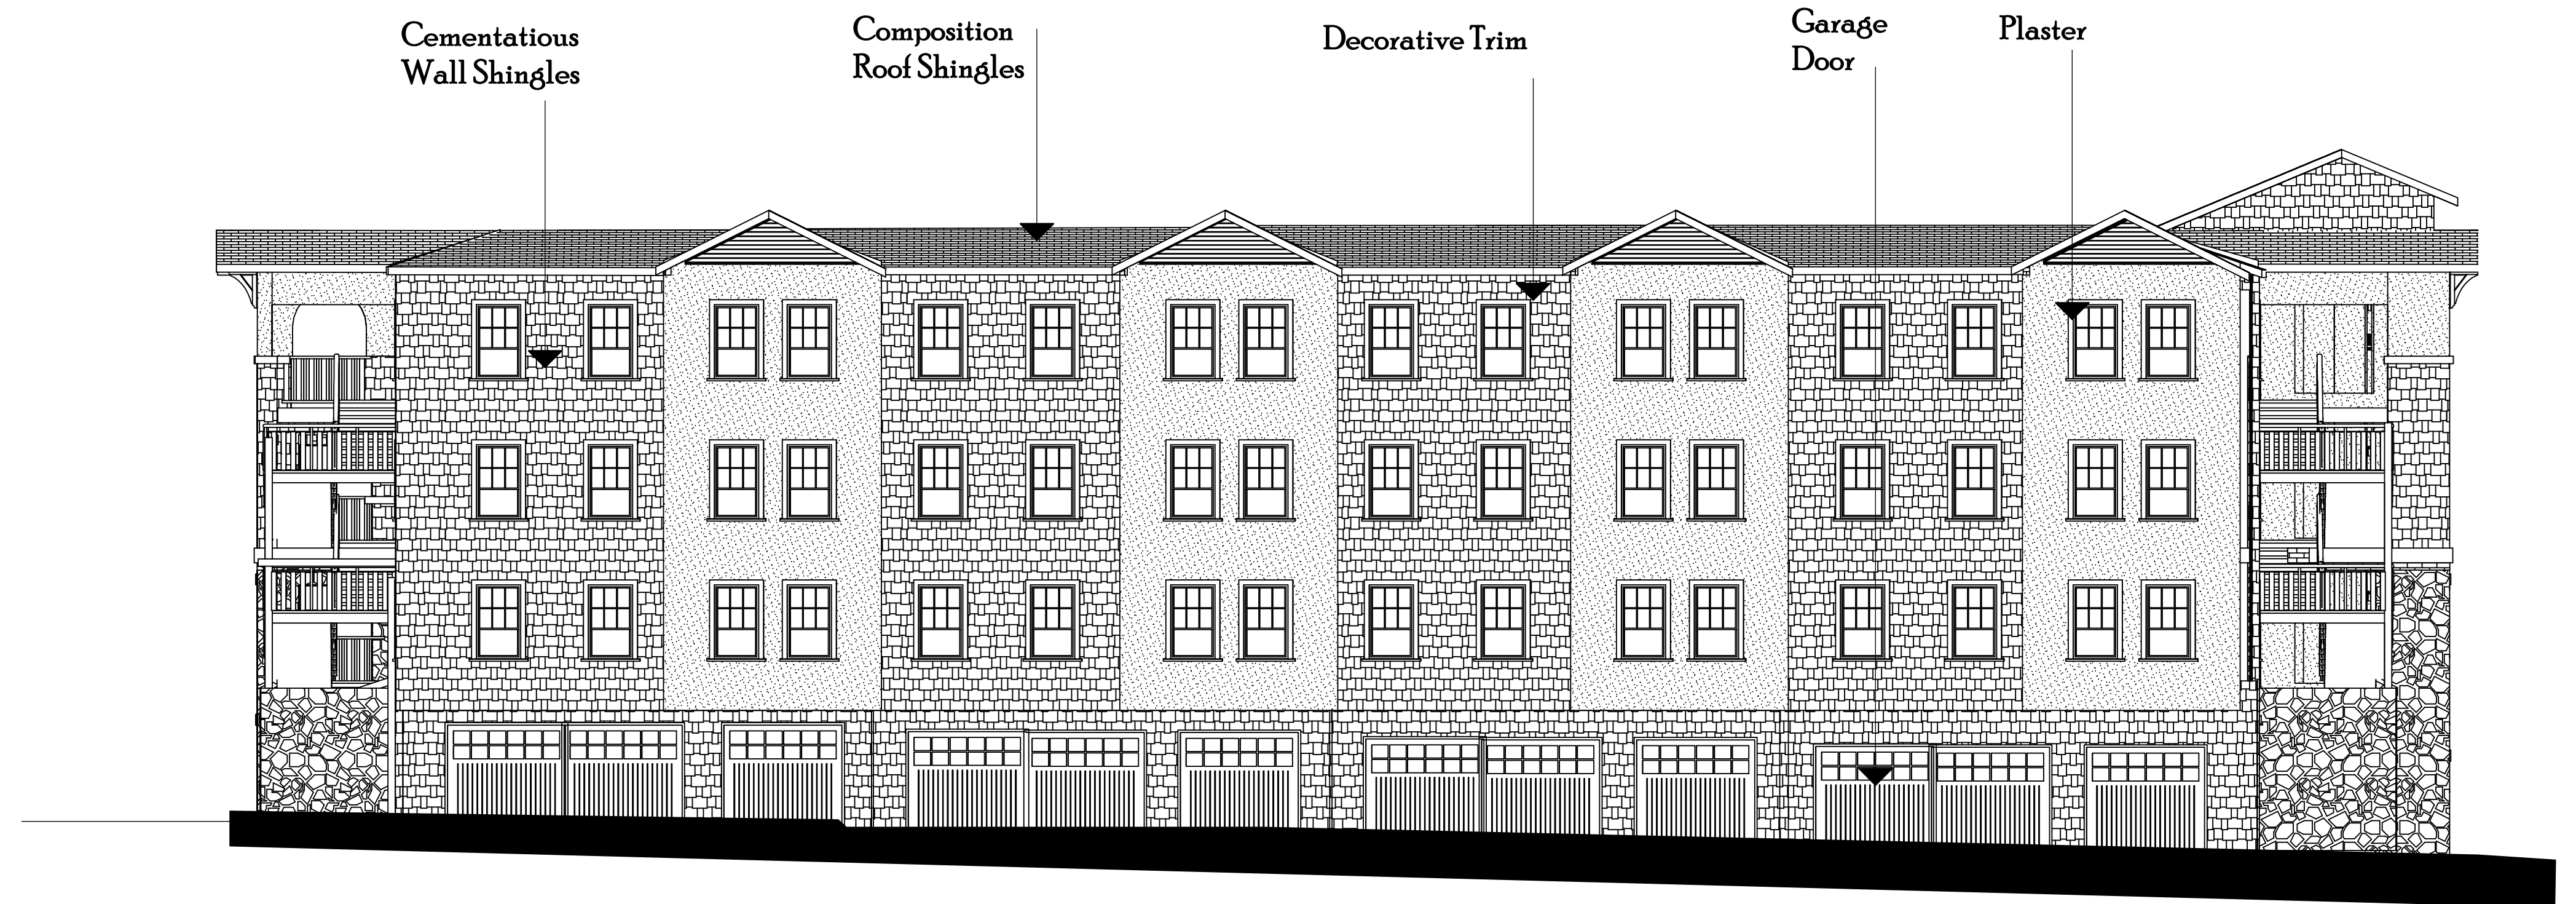


South Elevation

1/8"=10'



East Elevation

1/8"=10'

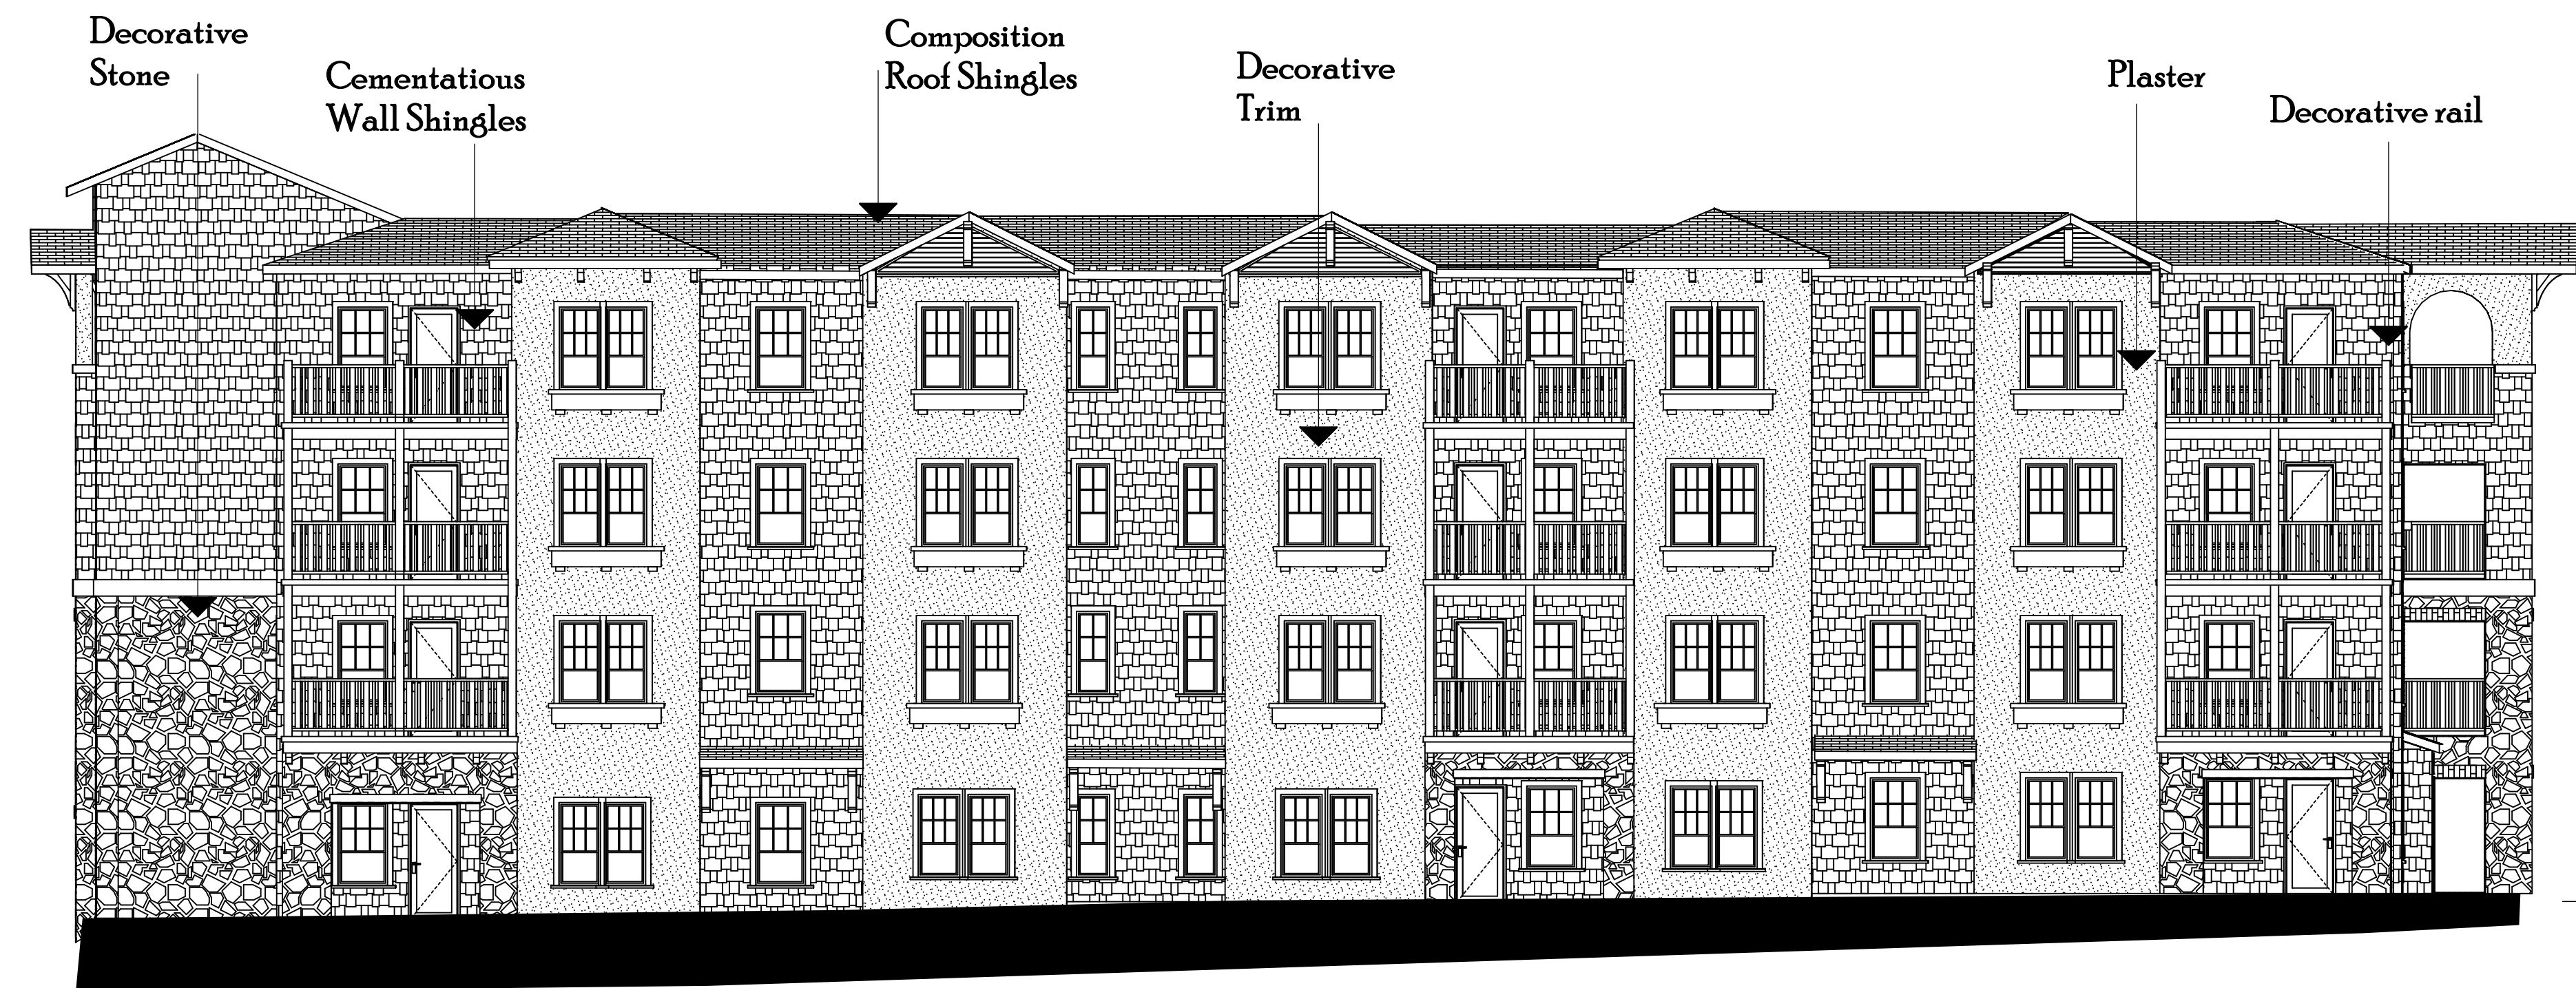

North Elevation

View from Arnold Drive

1/8"=10'




JOHNSON
LYMAN
ARCHITECTS

1375 Locust Street, #202, Walnut Creek, CA 94596
925.930.9690 930.9039 fax

Amáre Apartment Homes
Martinez, California


Building 3 Elevation **A8.3**

10.1.21

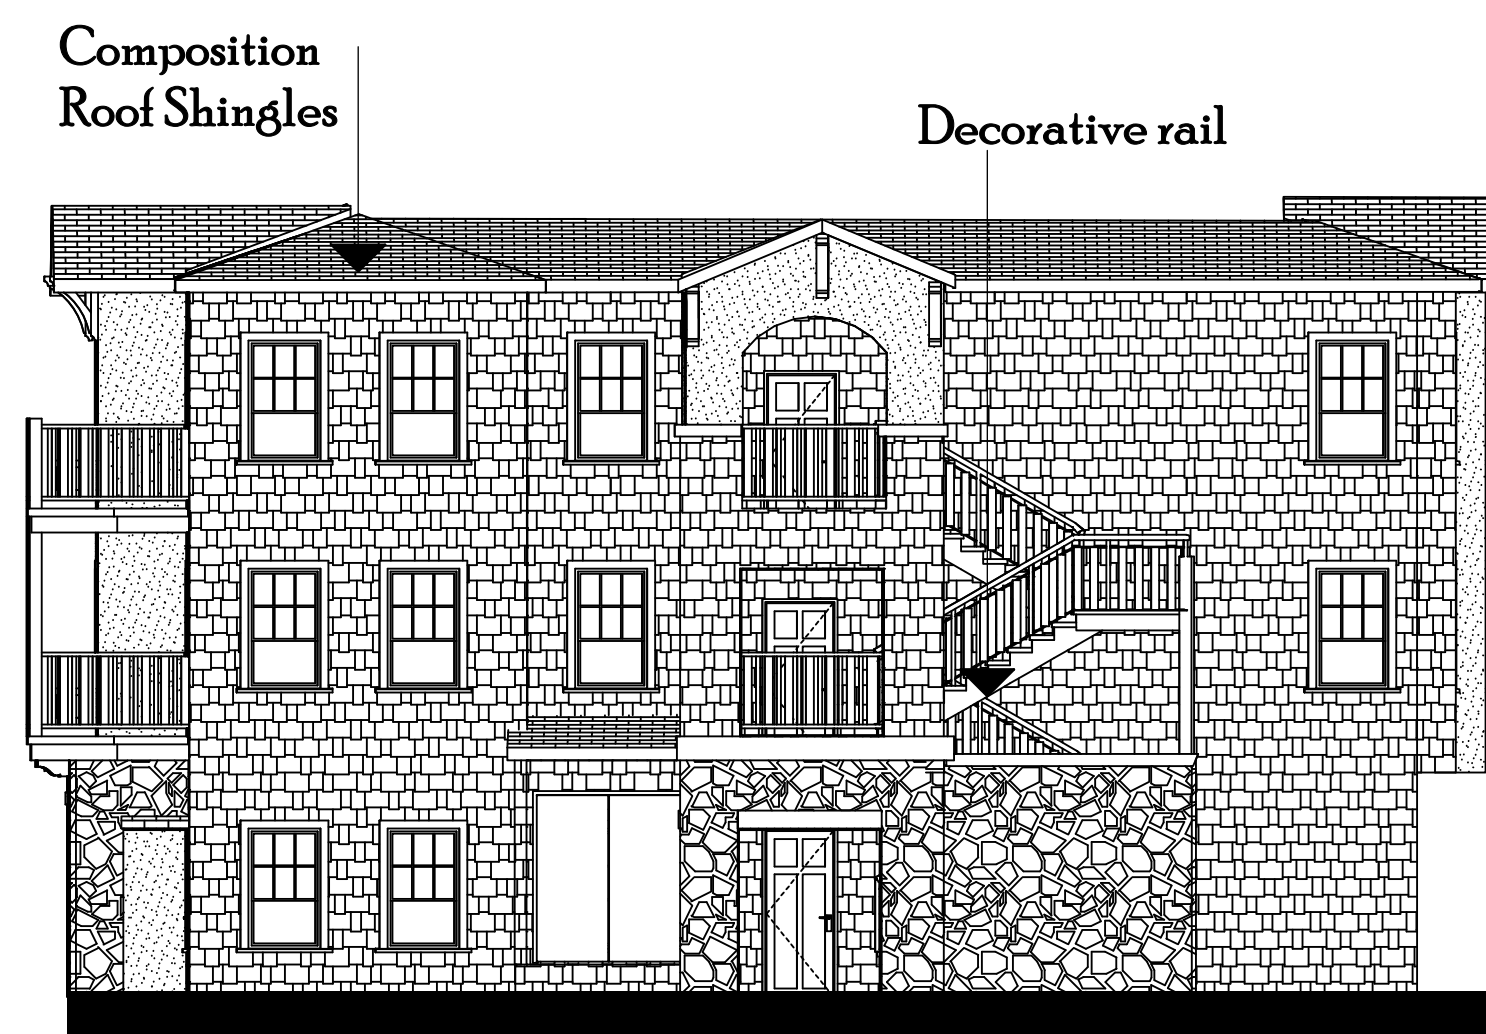


West Elevation

1/8"=10'

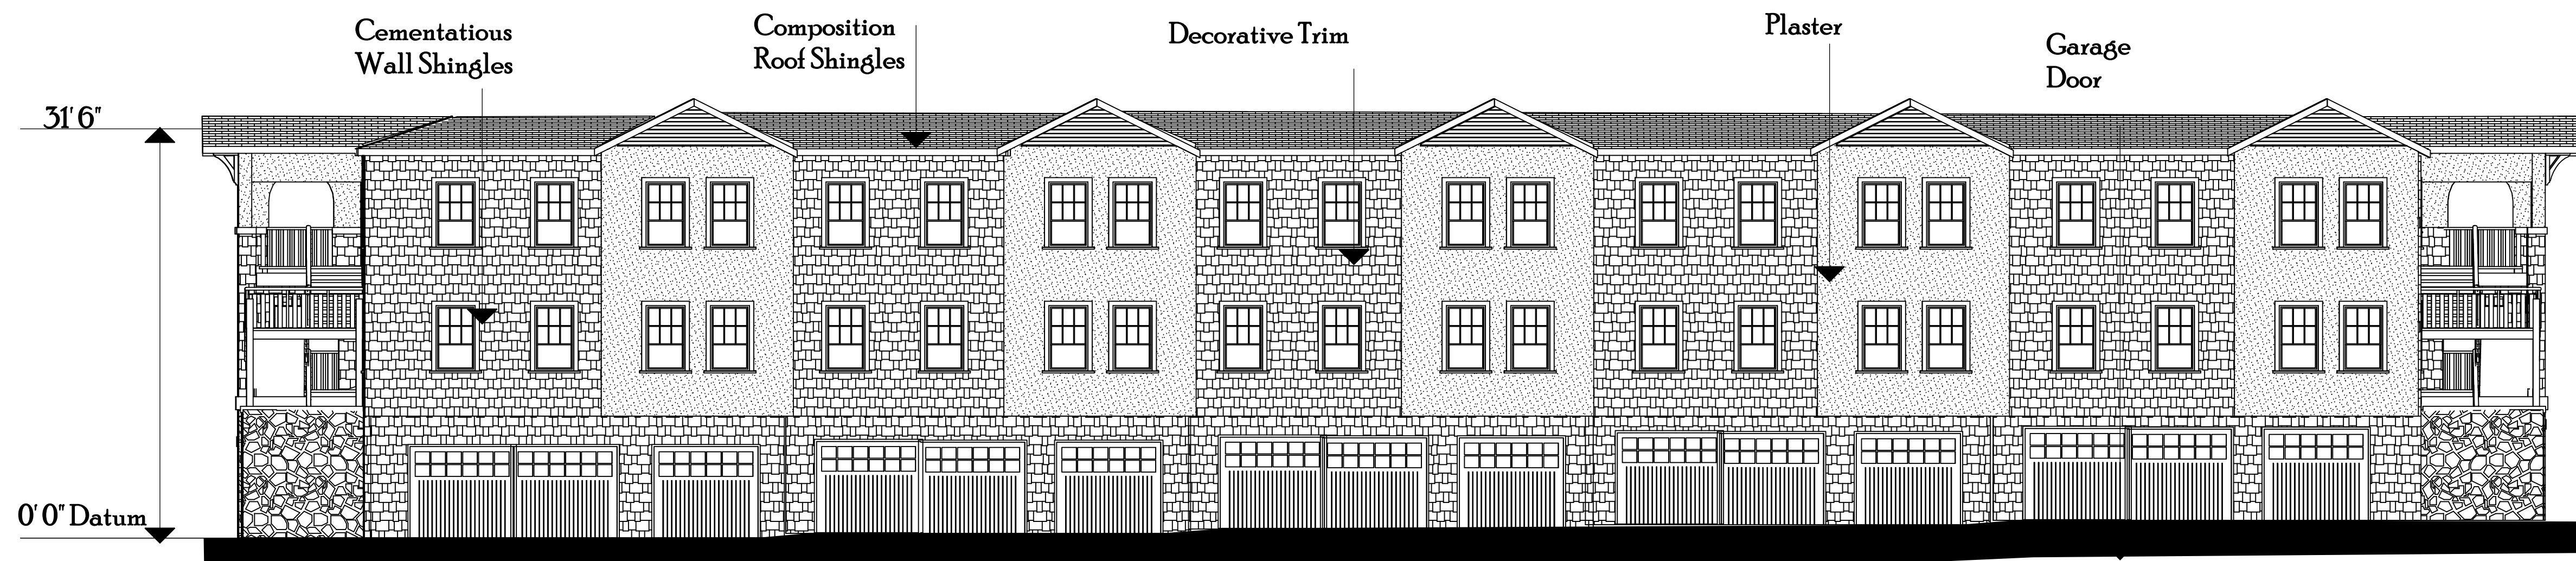


South Elevation

1/8"=10'

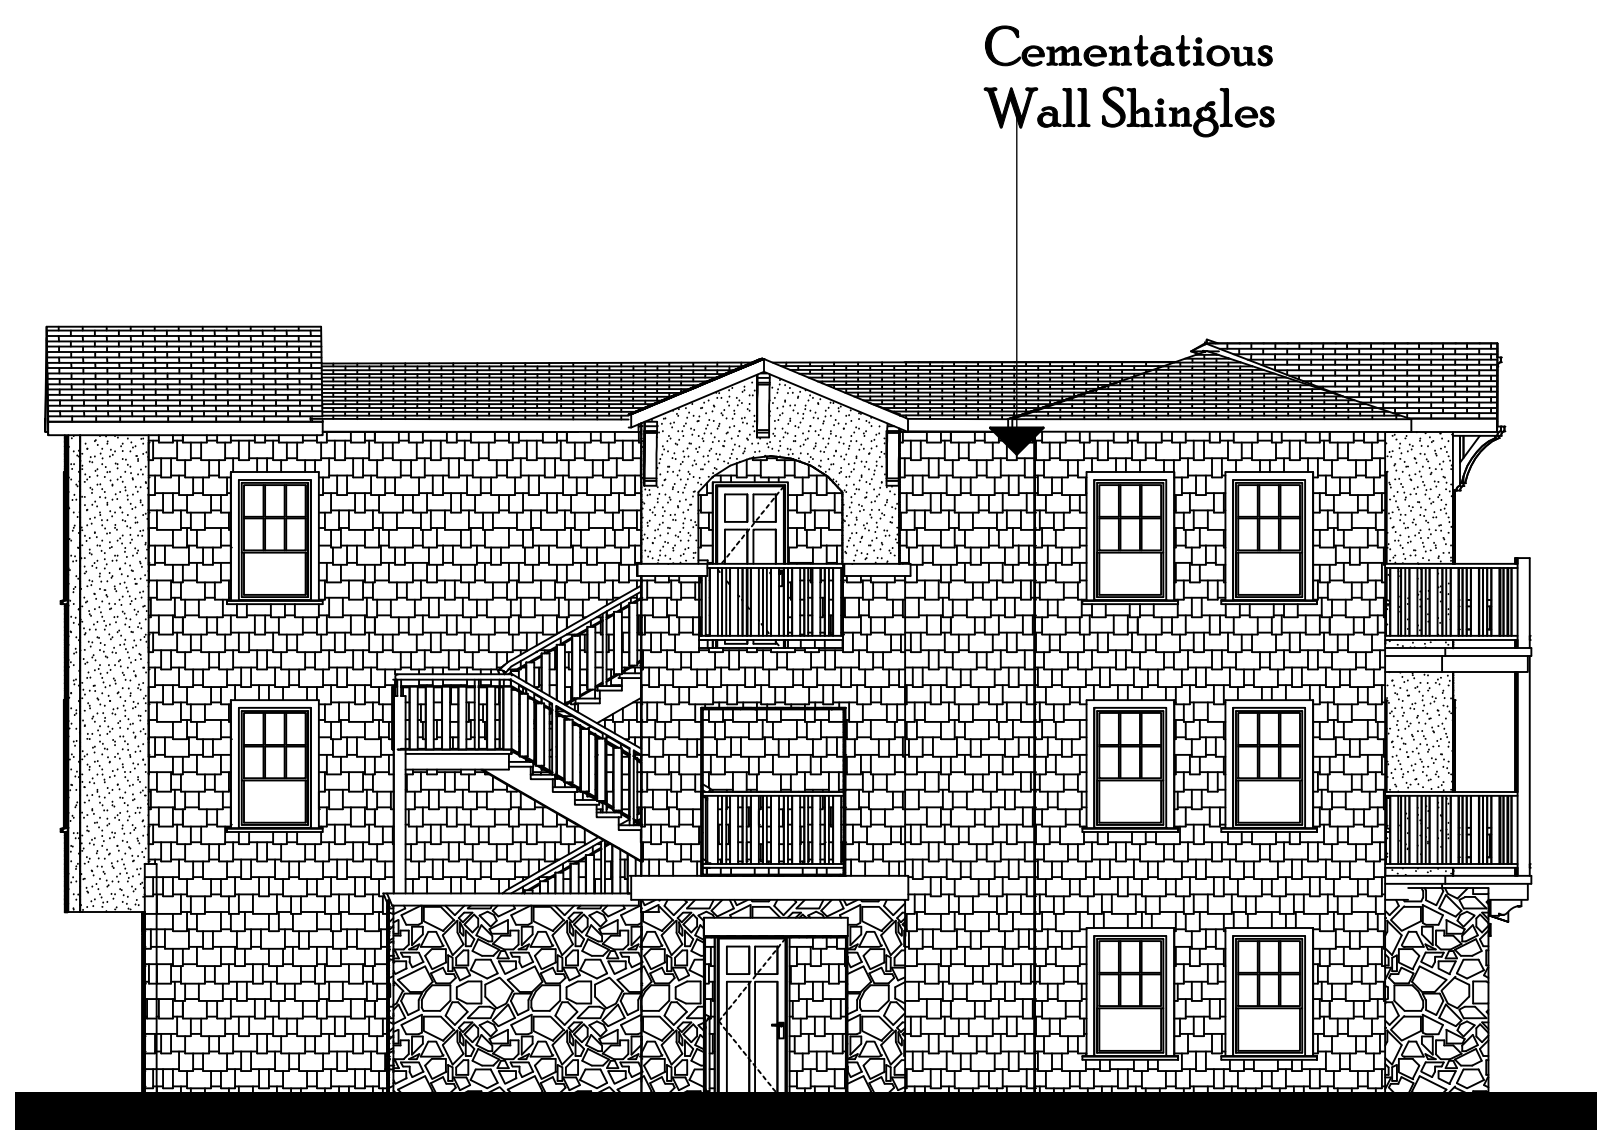

East Elevation

1/8"=10'

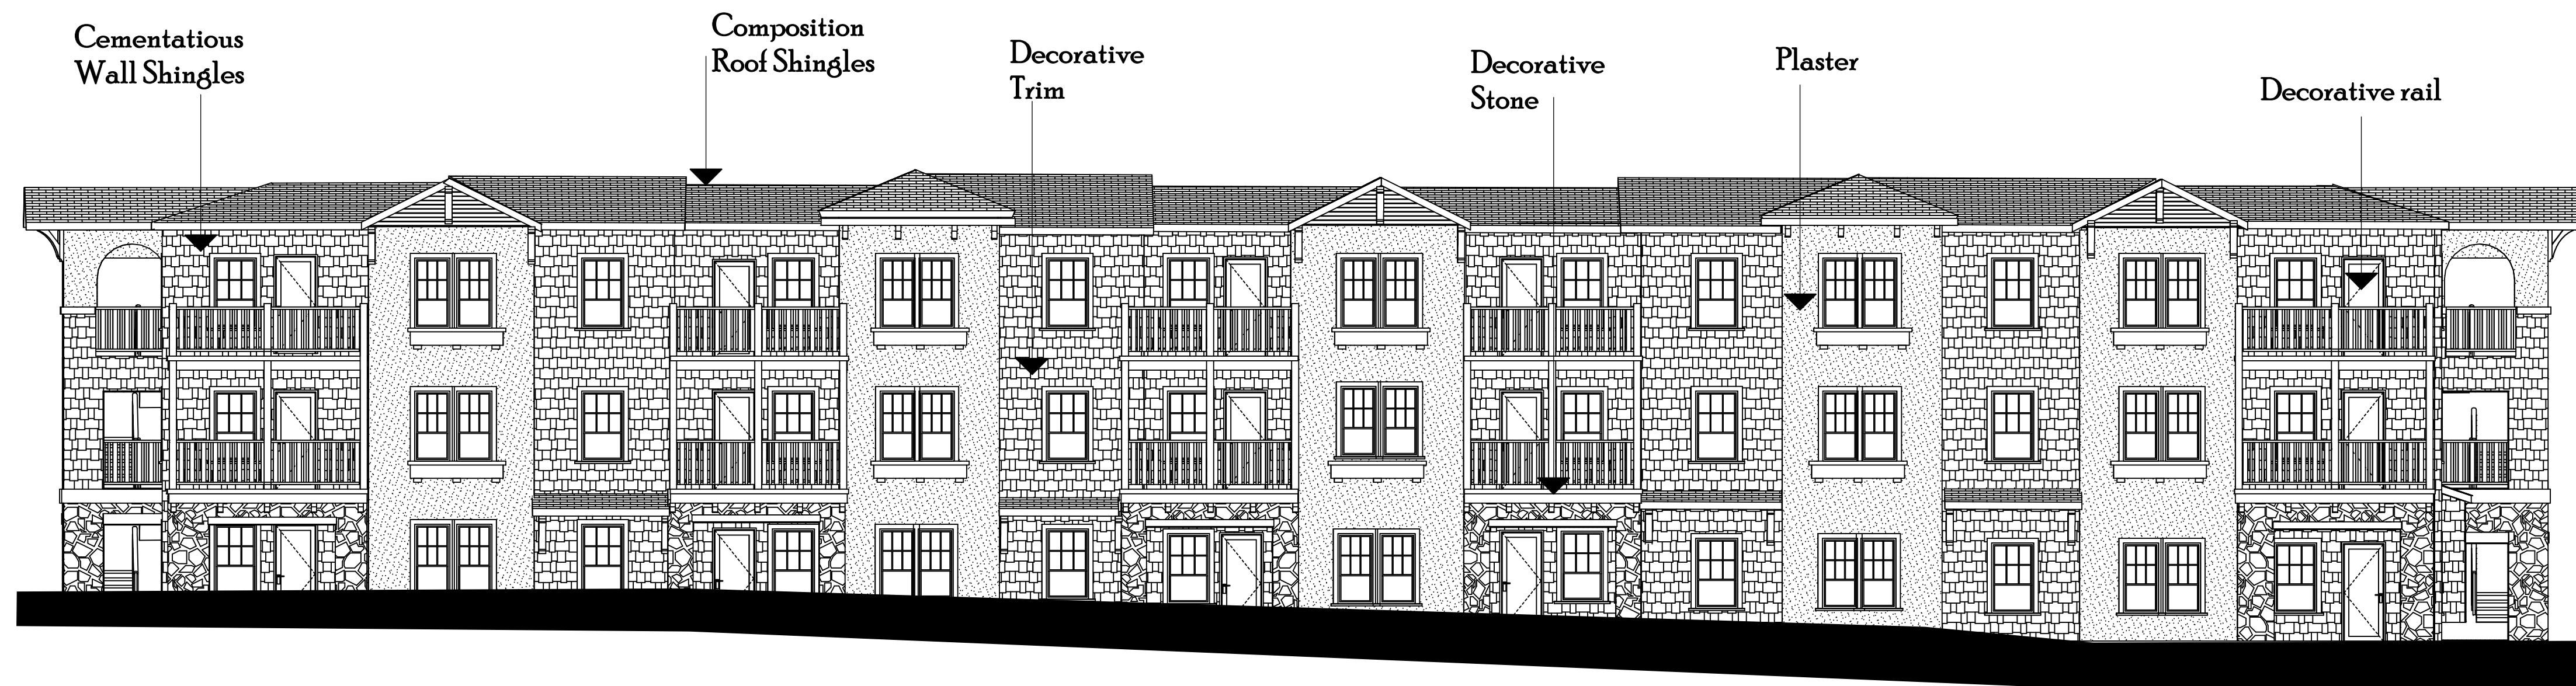

North Elevation

1/8"=10'



JOHNSON
LYMAN
ARCHITECTS


1375 Locust Street, #202, Walnut Creek, CA 94596
925.930.9690 930.9039 fax

Amáre Apartment Homes
Martinez, California

Building 4 Elevation


A8.4

10.1.21

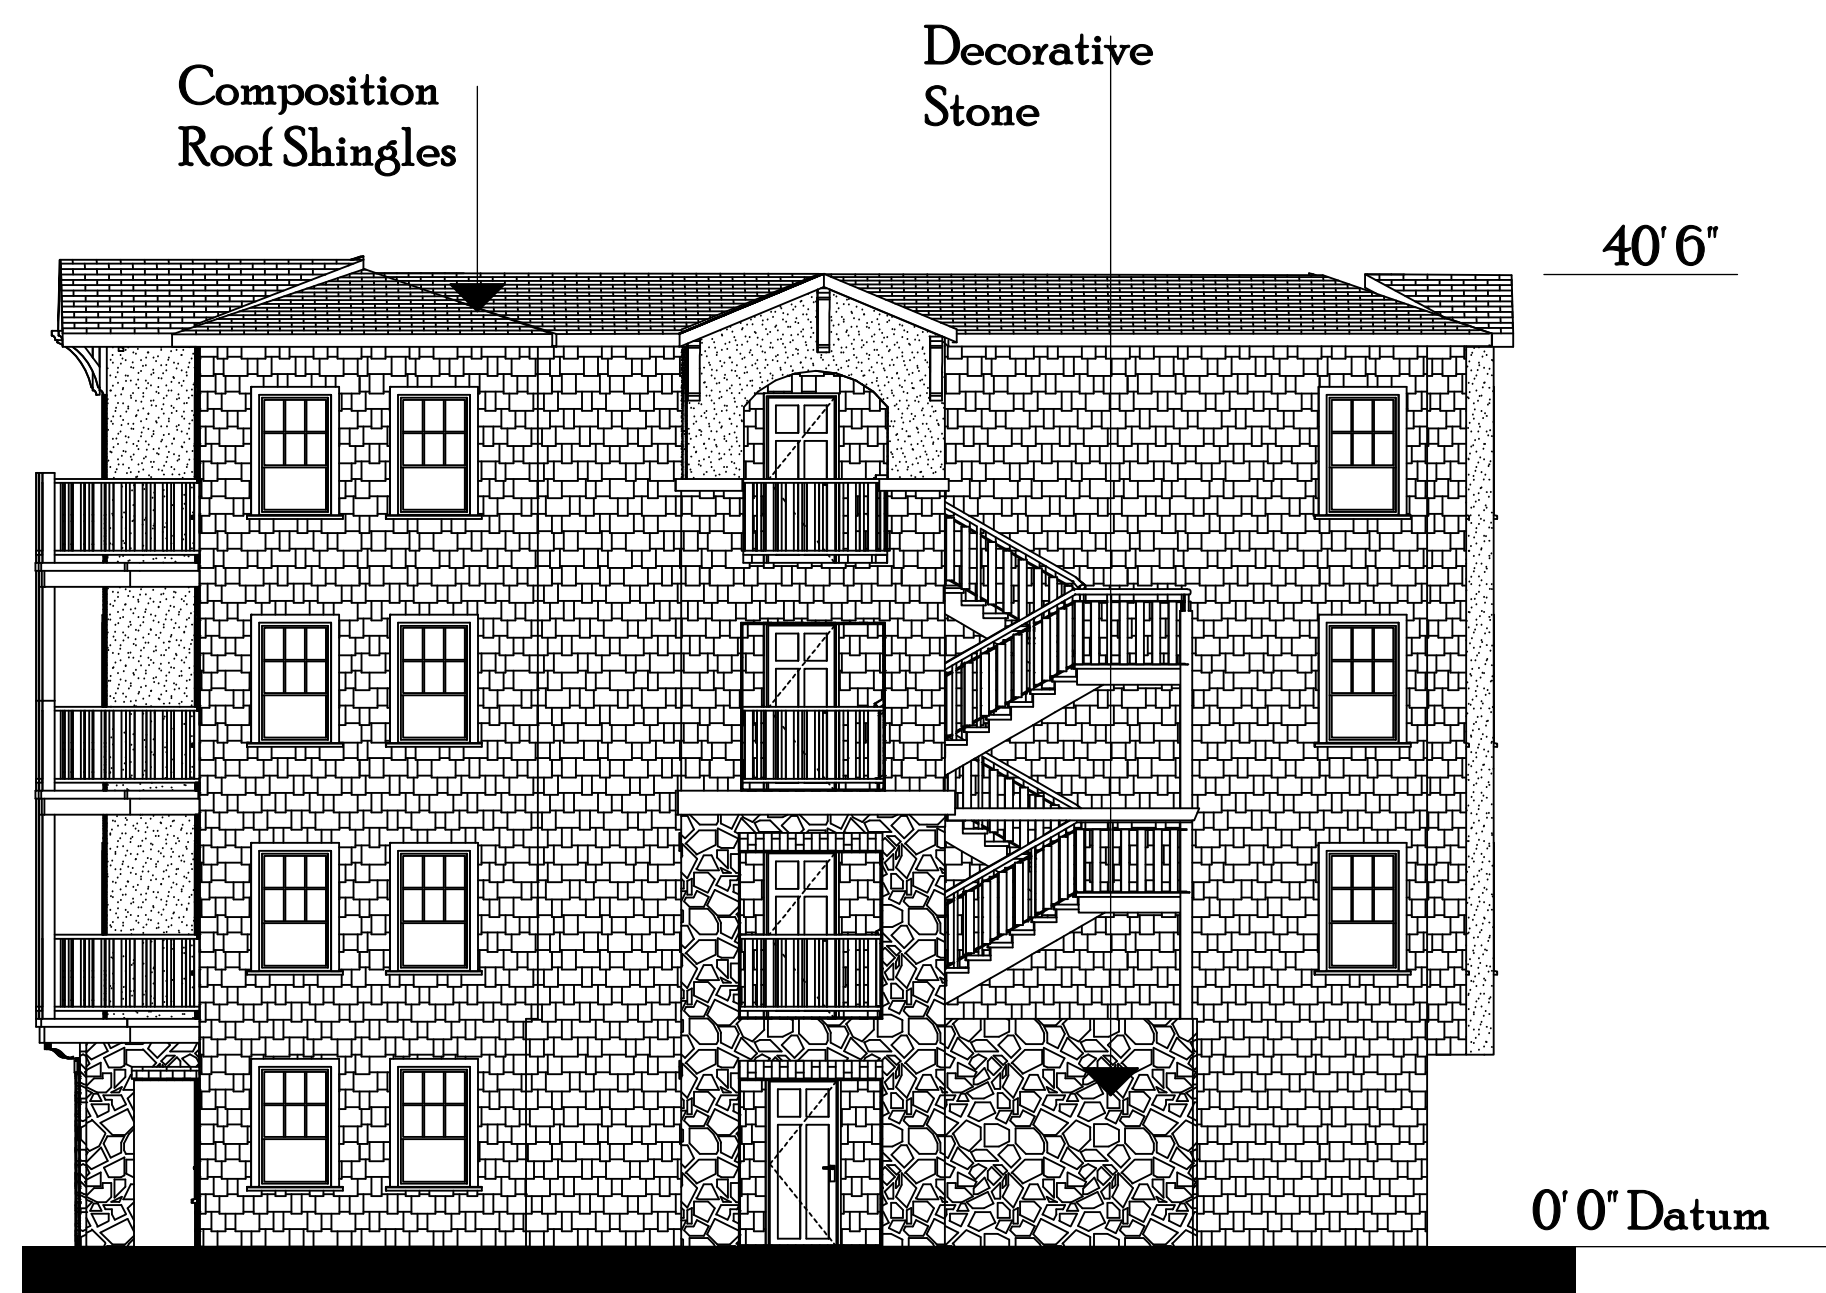


West Elevation

1/8"=10'

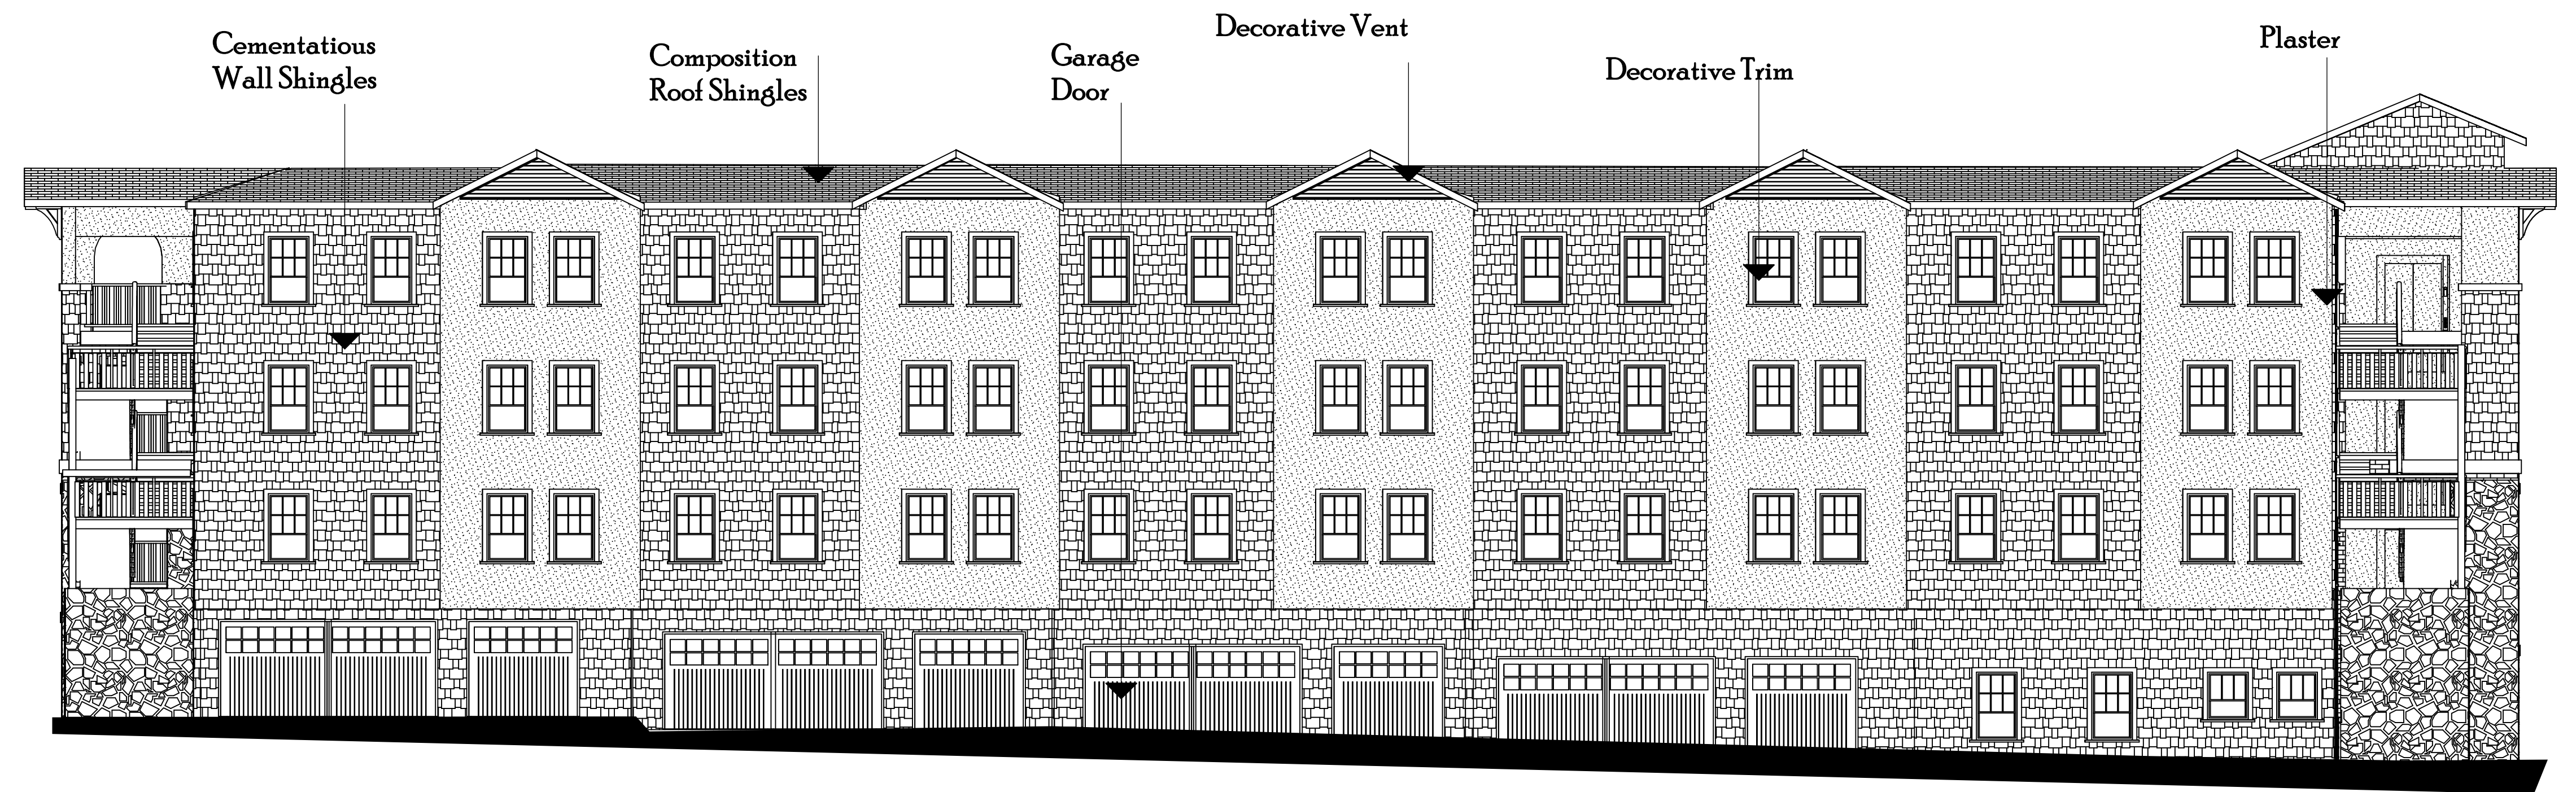


South Elevation

1/8"=10'

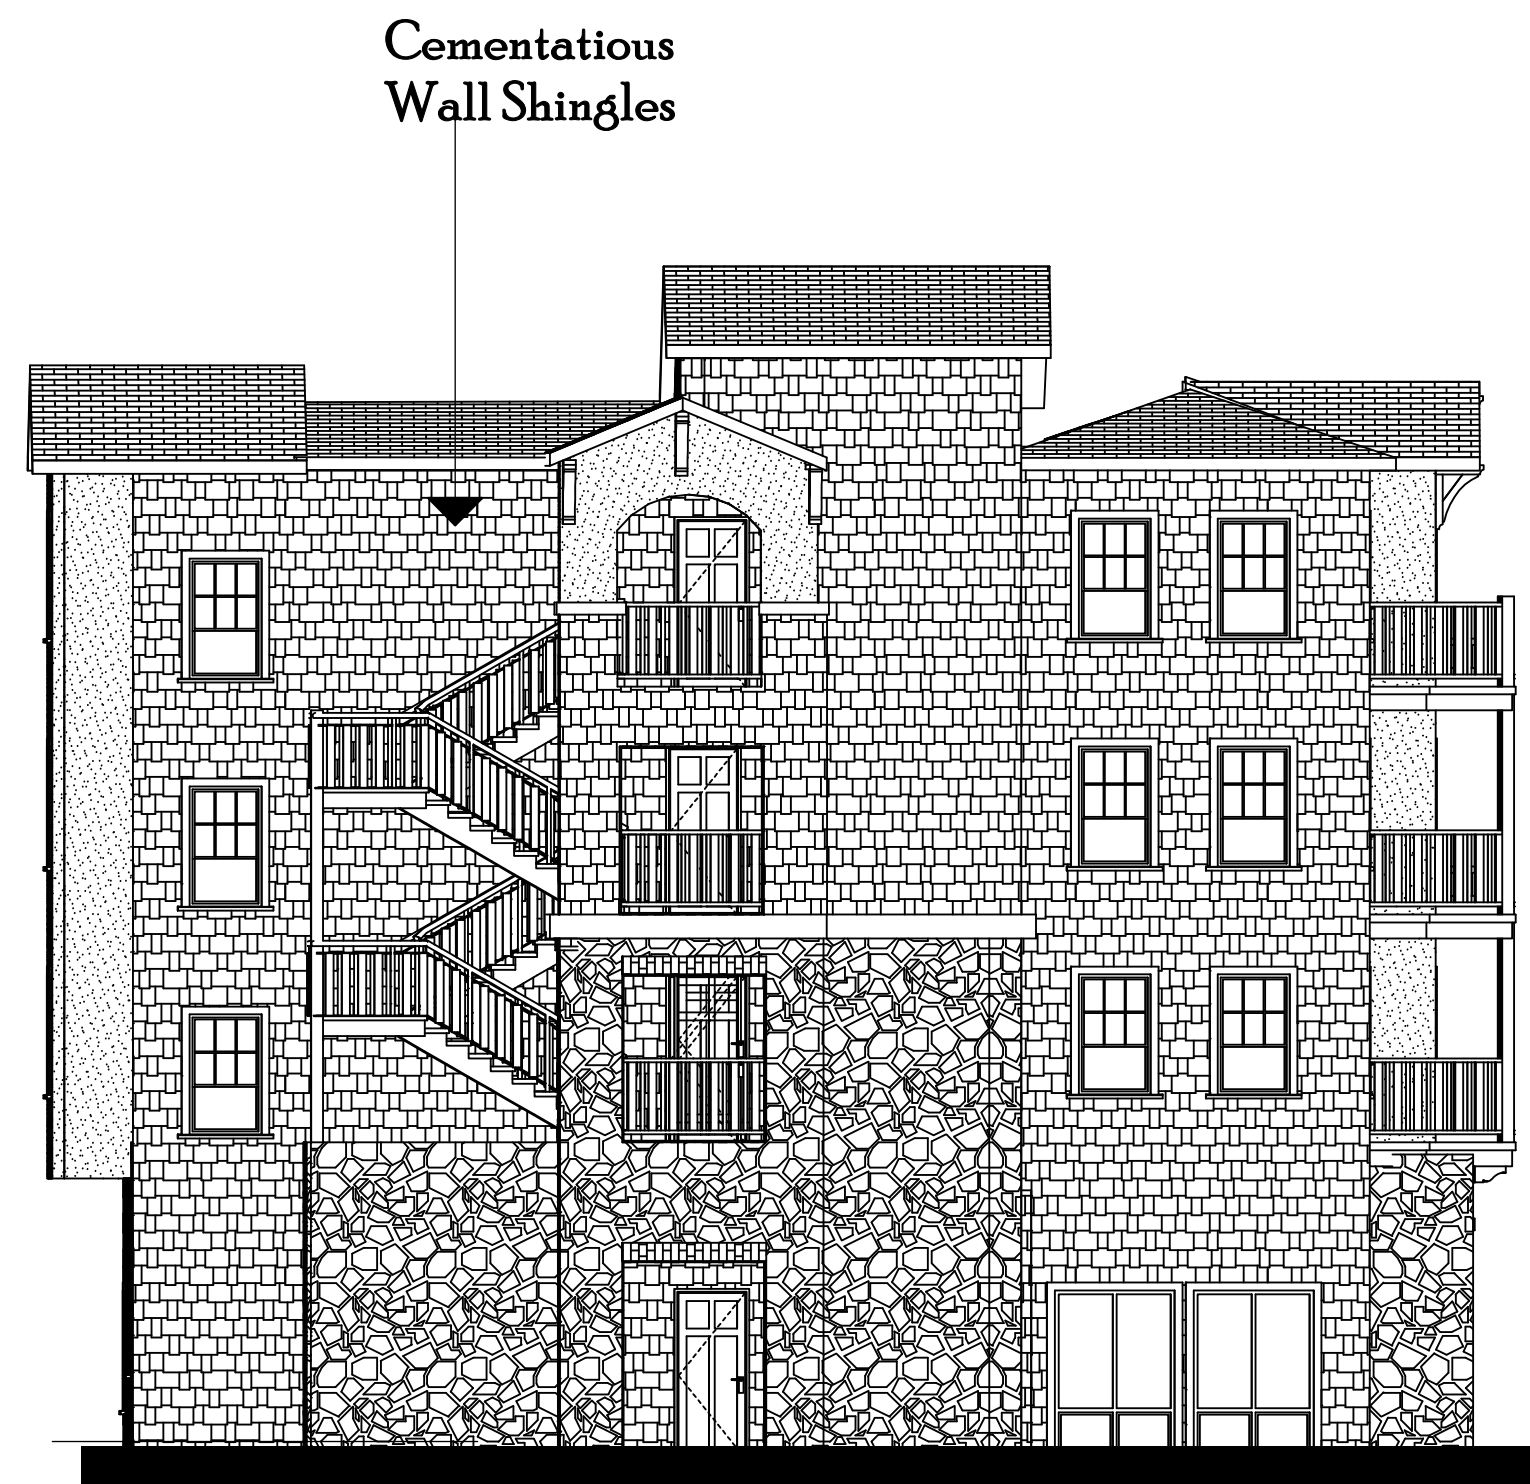


East Elevation

1/8"=10'

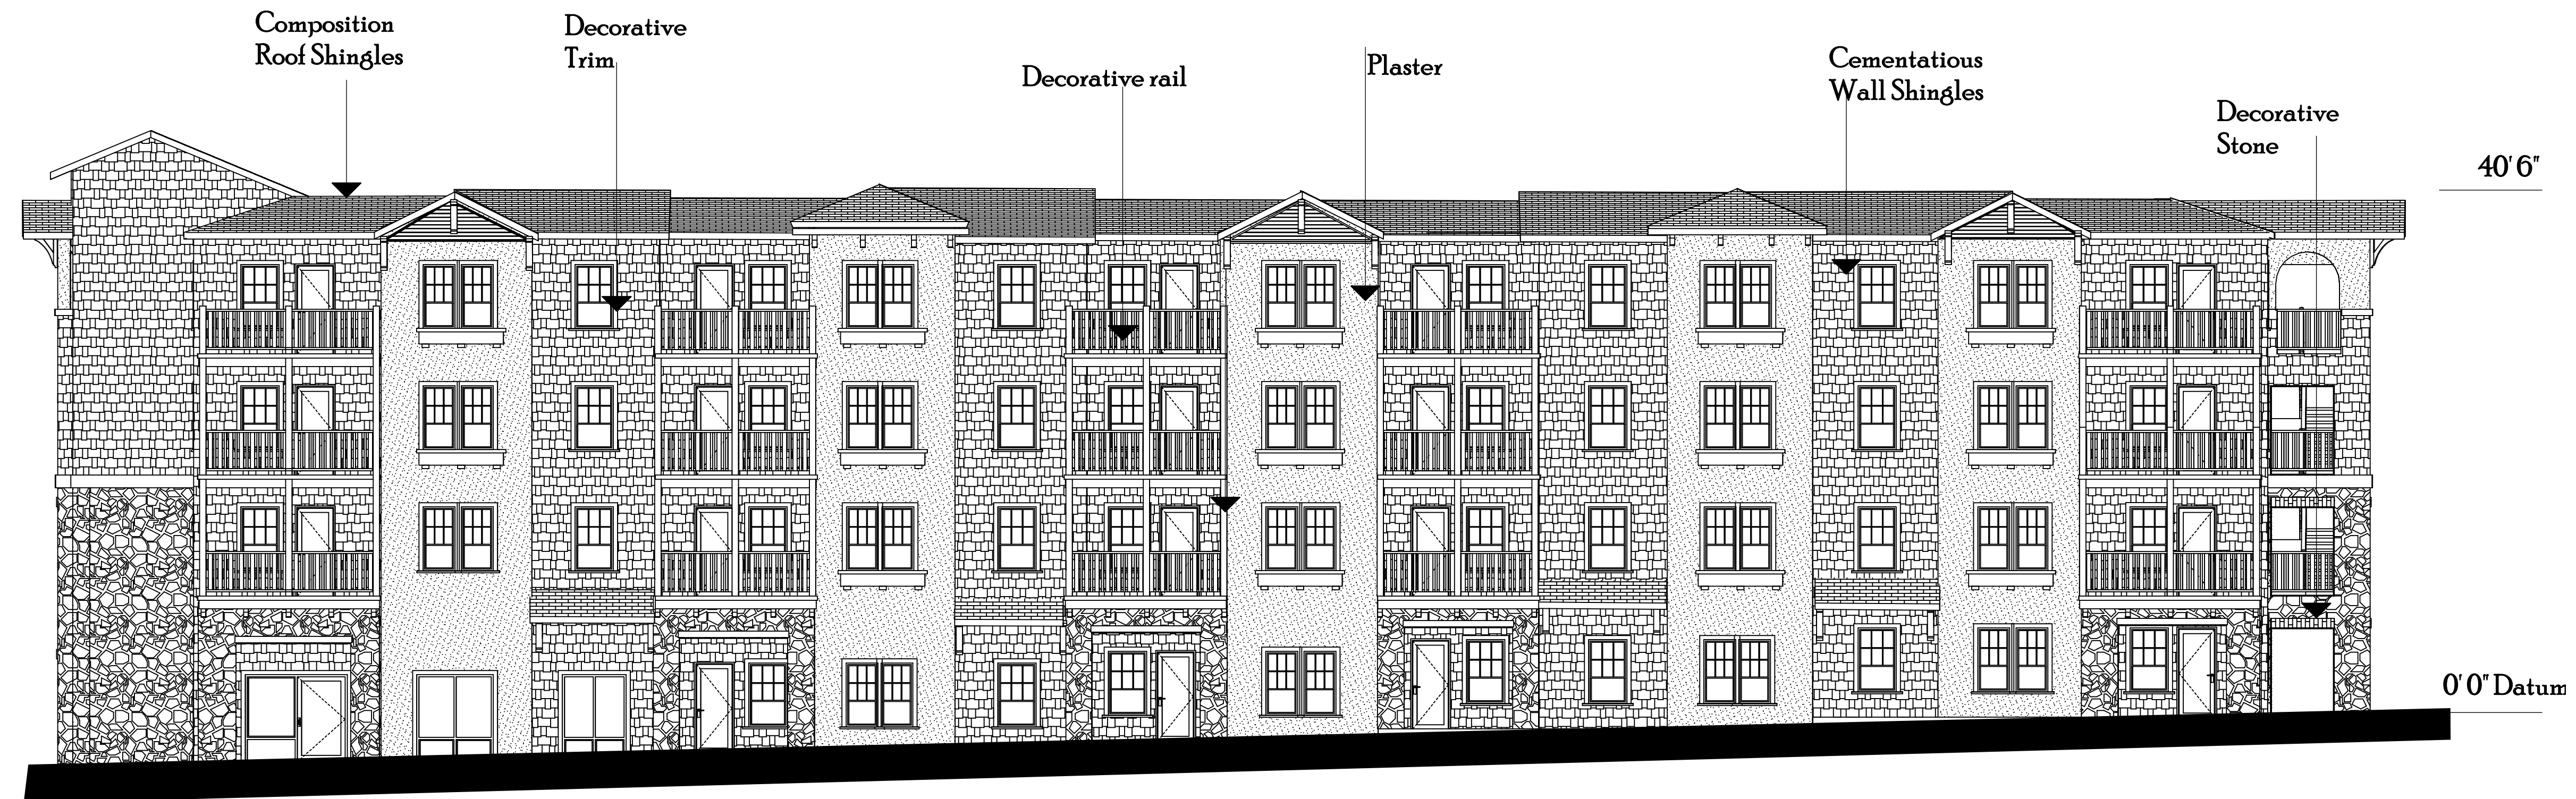

North Elevation

1/8"=10'

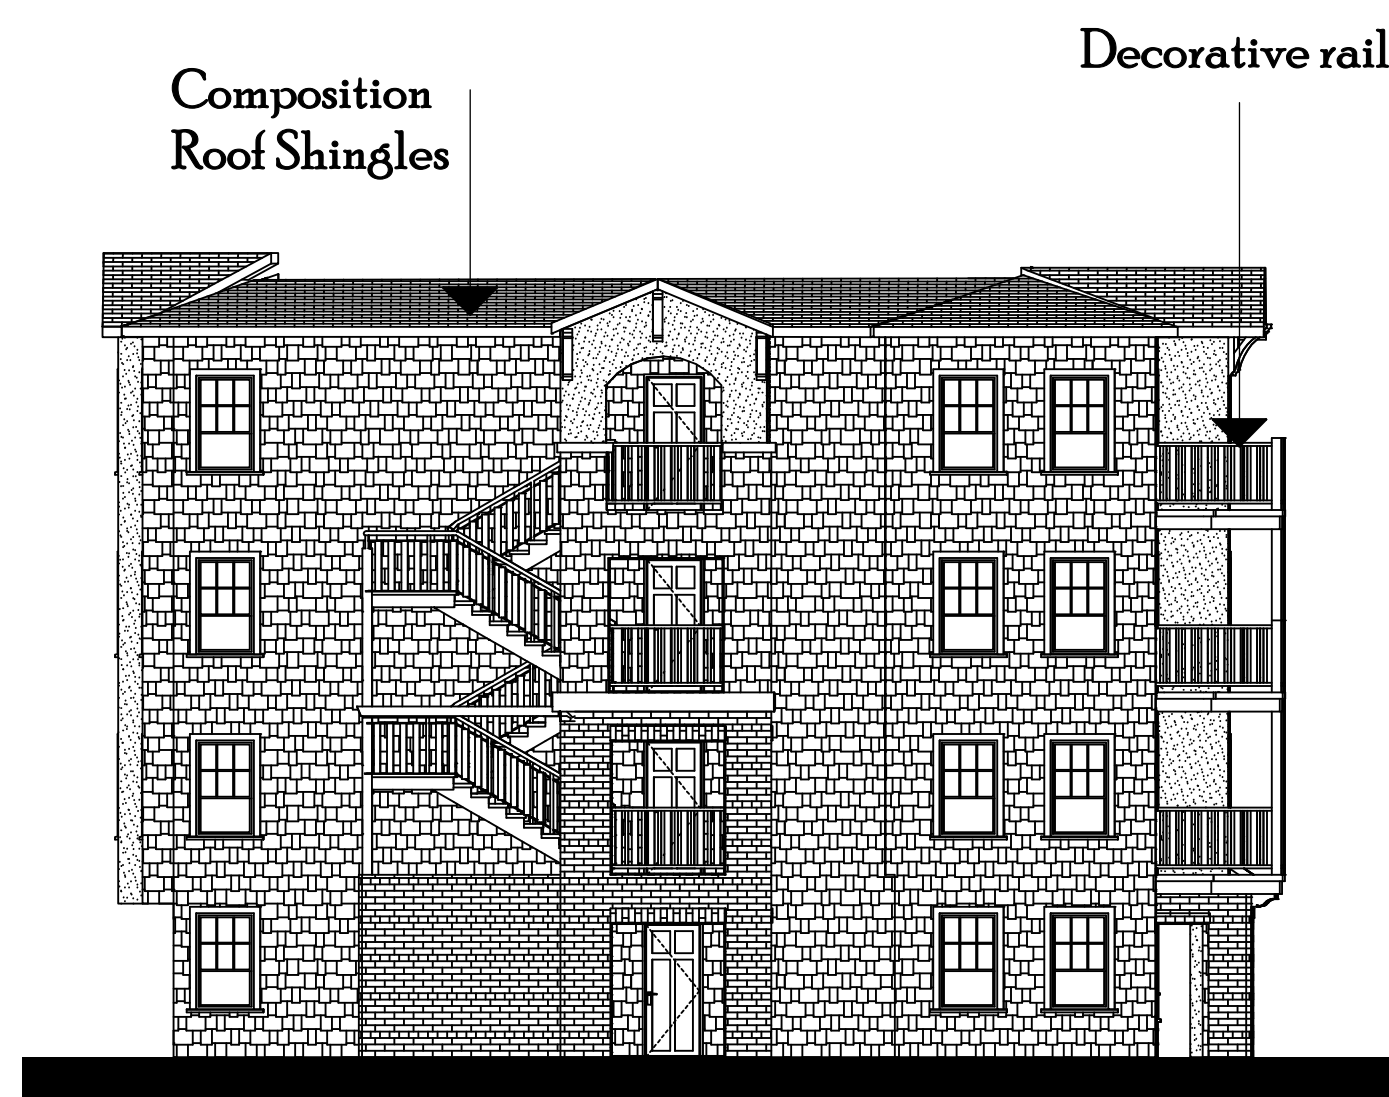

West Elevation

1" = 10'



South Elevation

1" = 10'



East Elevation

1" = 10'



North Elevation

1" = 10'



JOHNSON
LYMAN
ARCHITECTS


1375 Locust Street, #202, Walnut Creek, CA 94596
925.930.9690 930.9039 fax

Amáre Apartment Homes
Martinez, California


Building 6 Elevation

A8.6


10.1.21

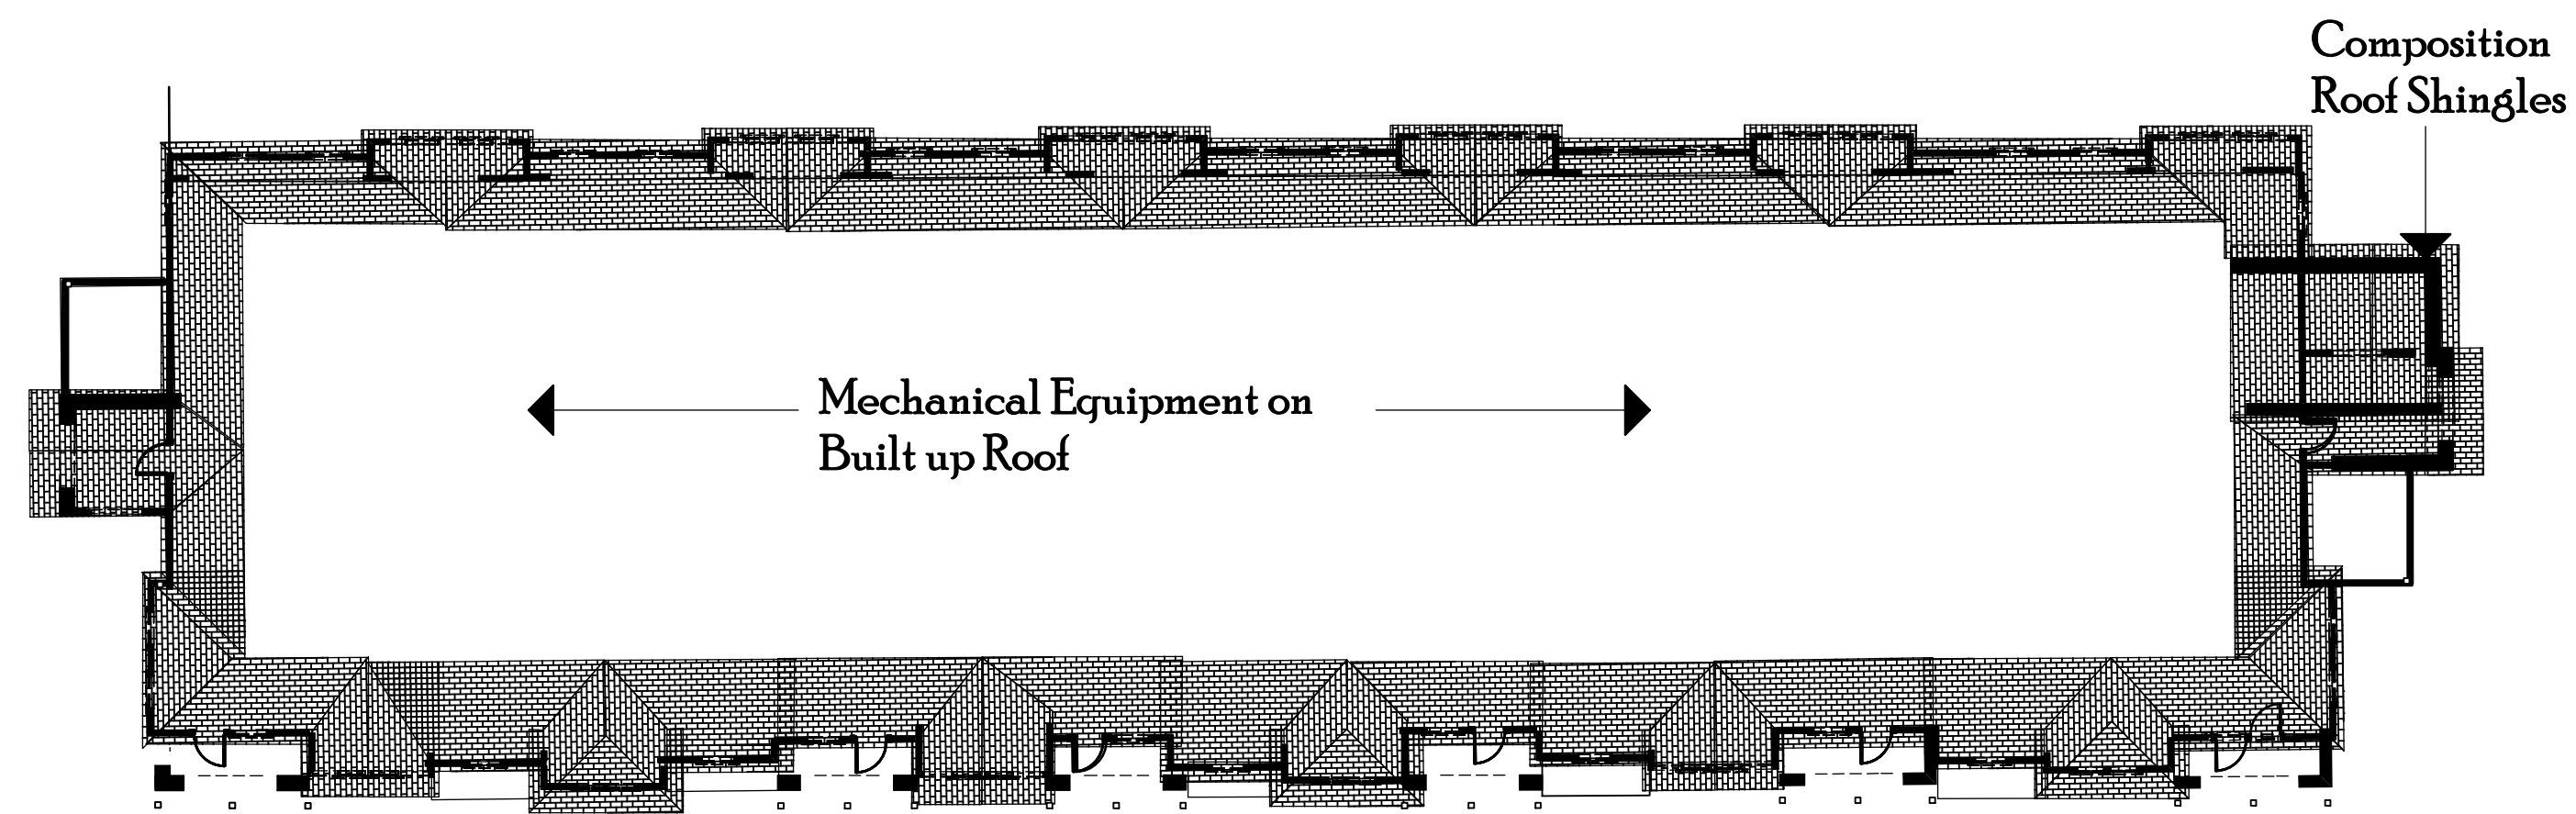


Building Six

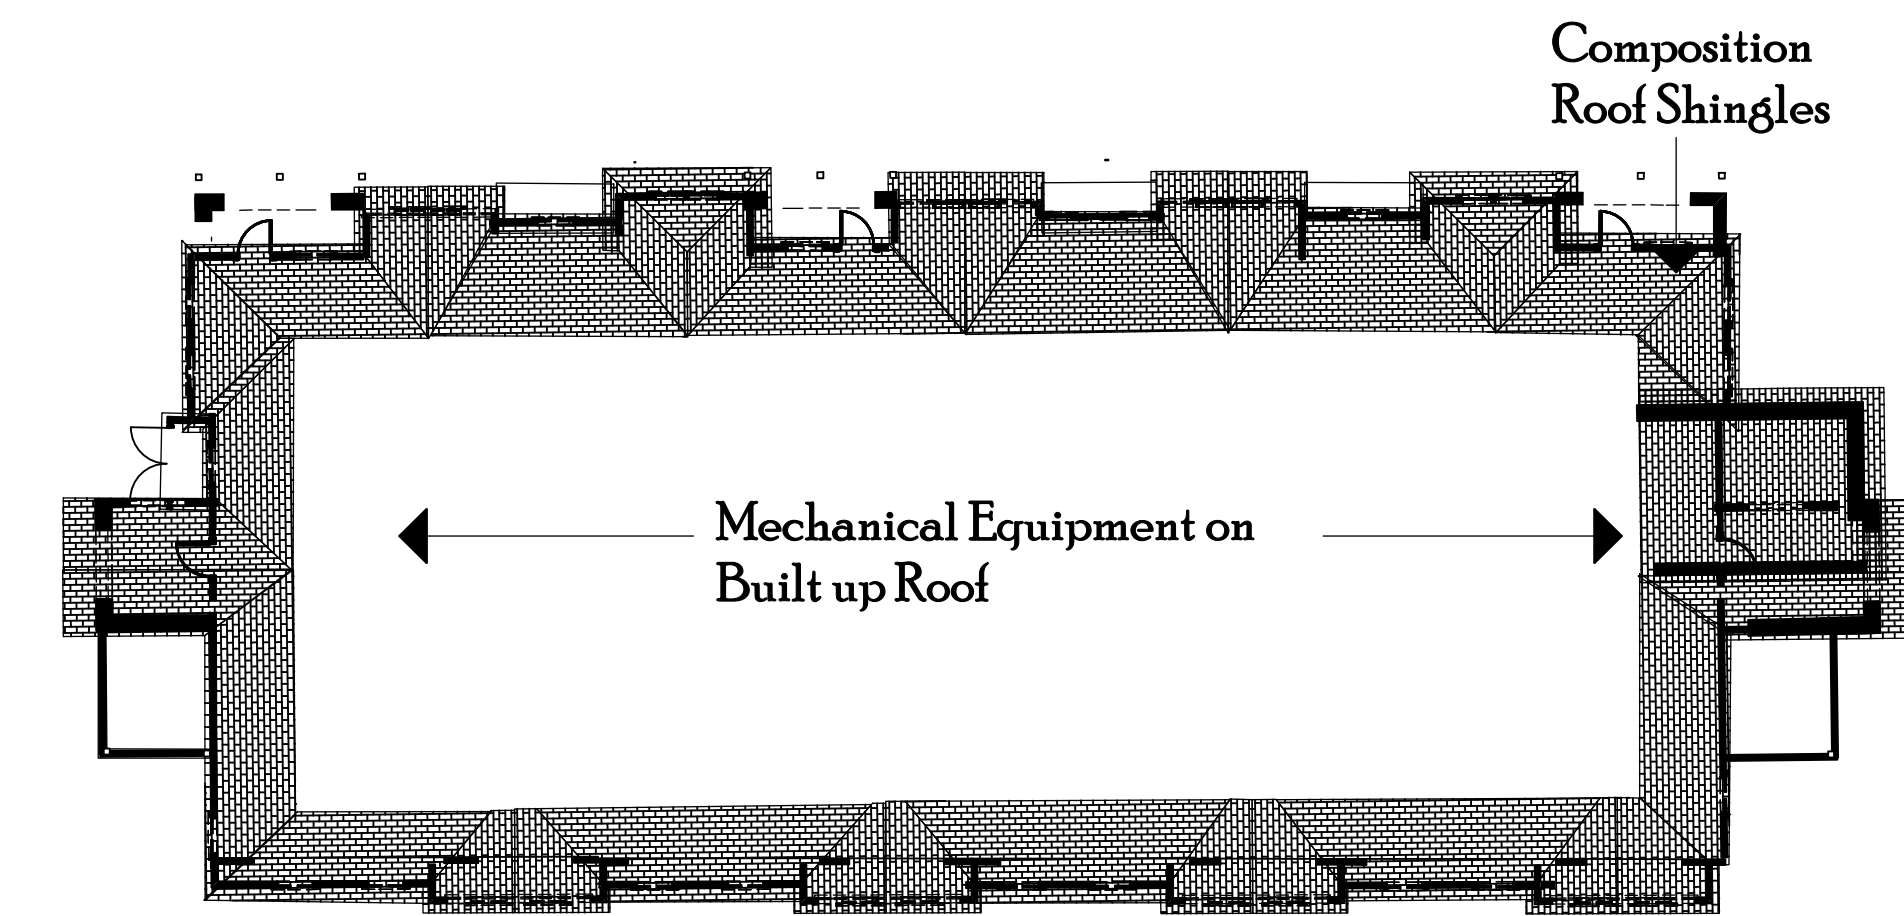


Building Three

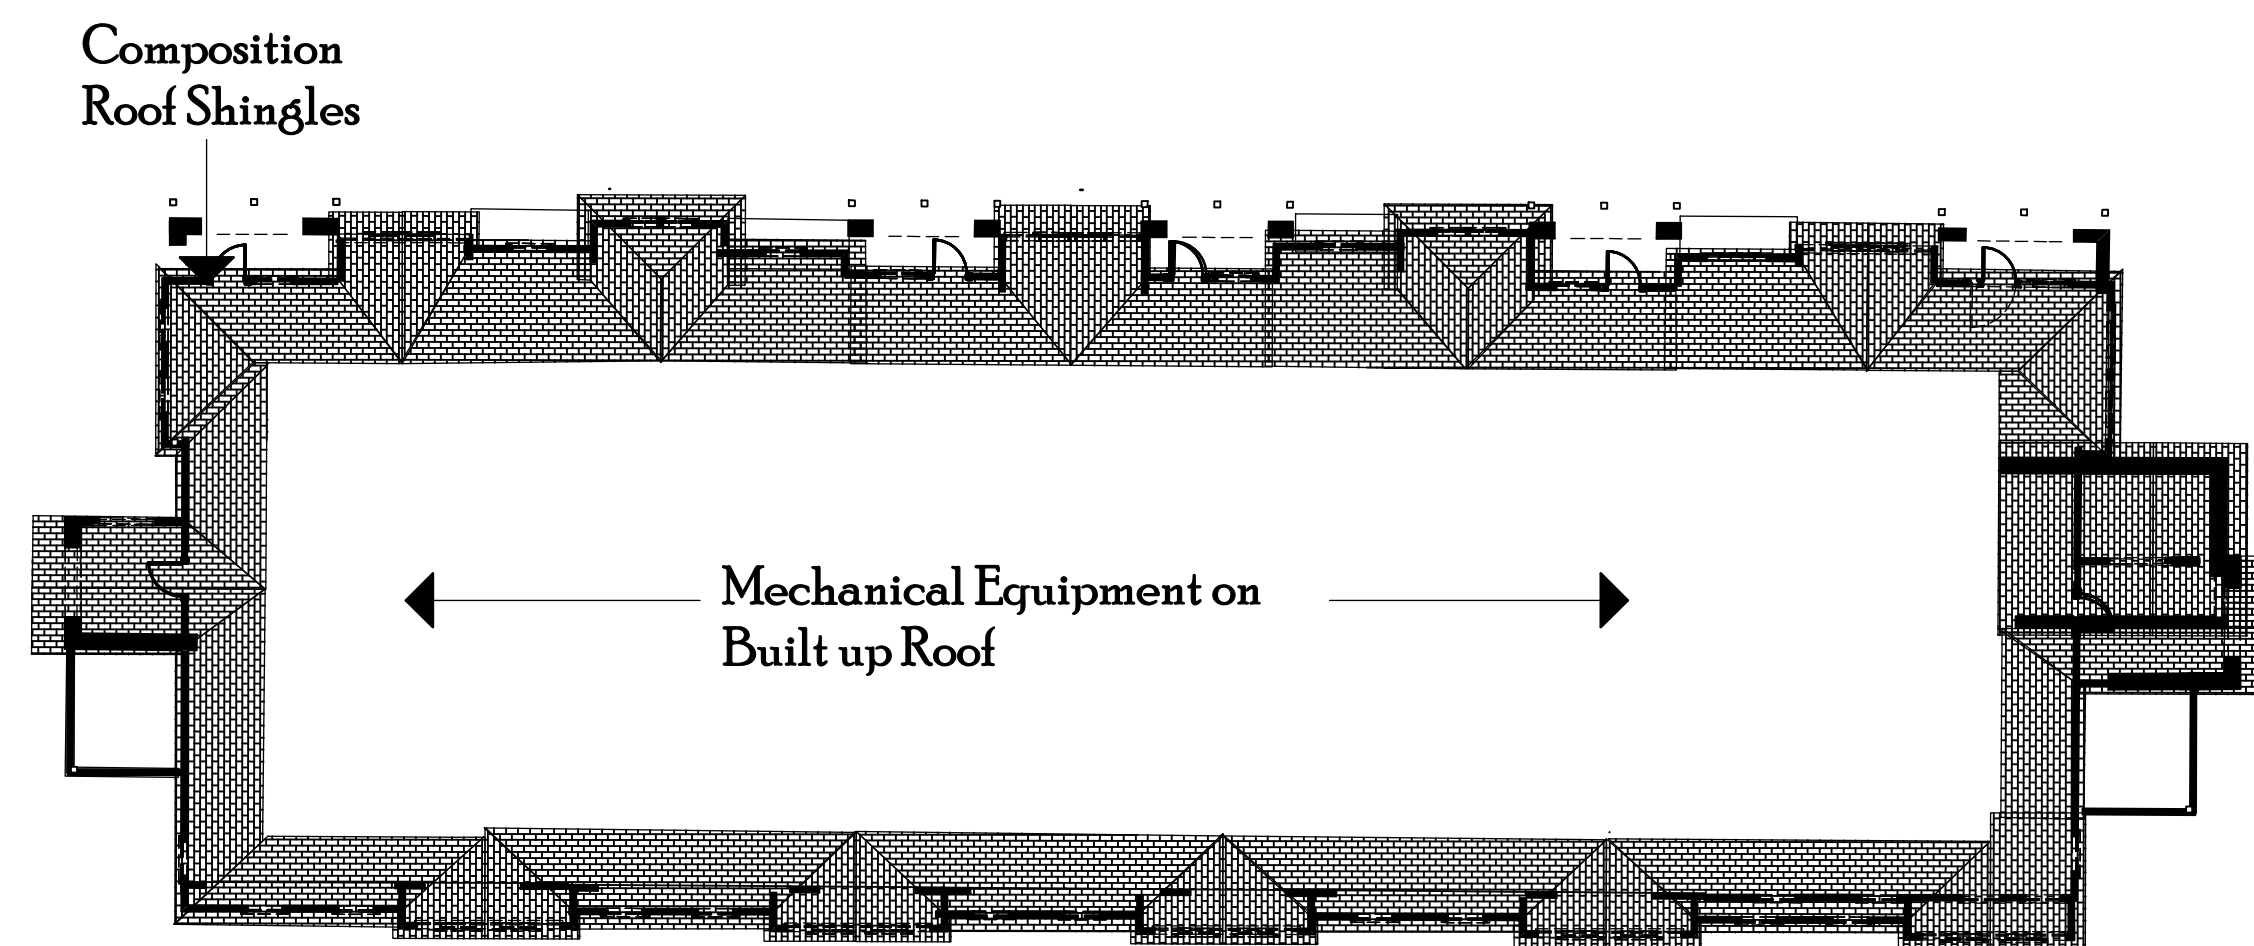


Building Five

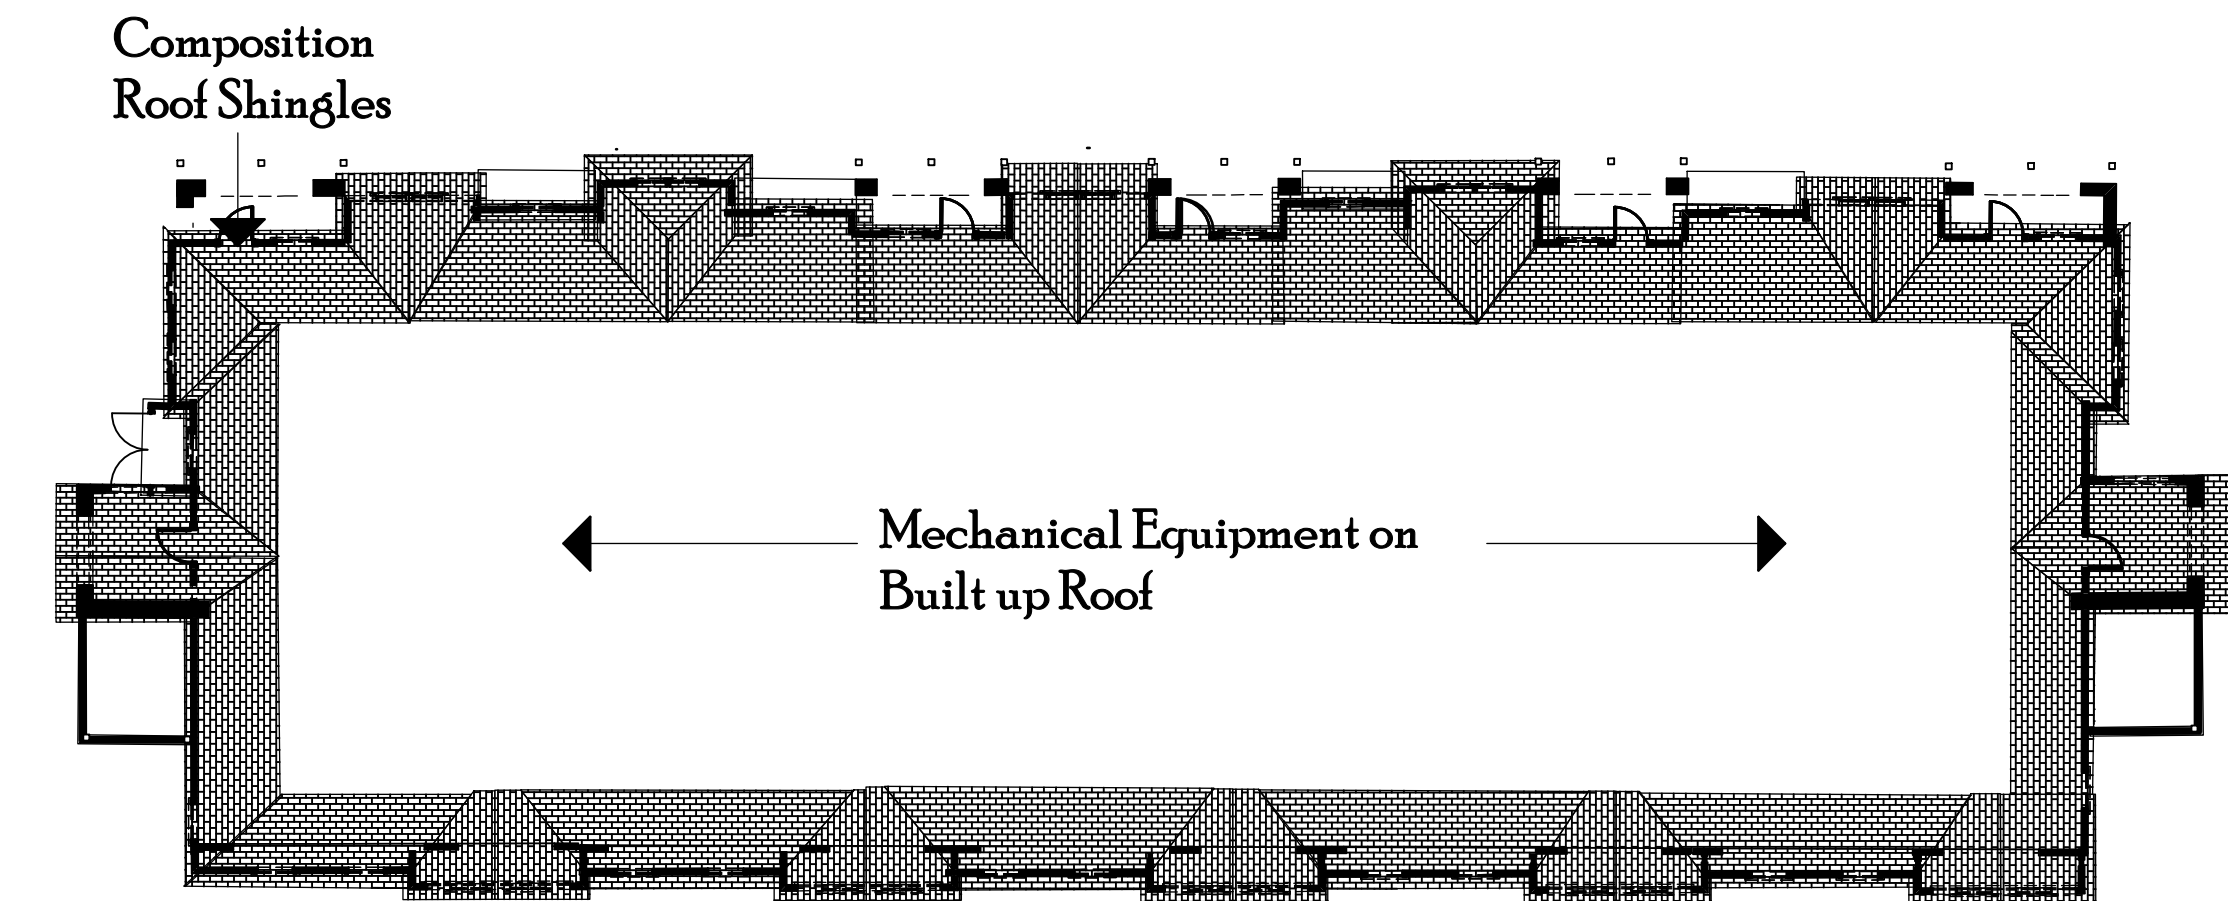

Building Two

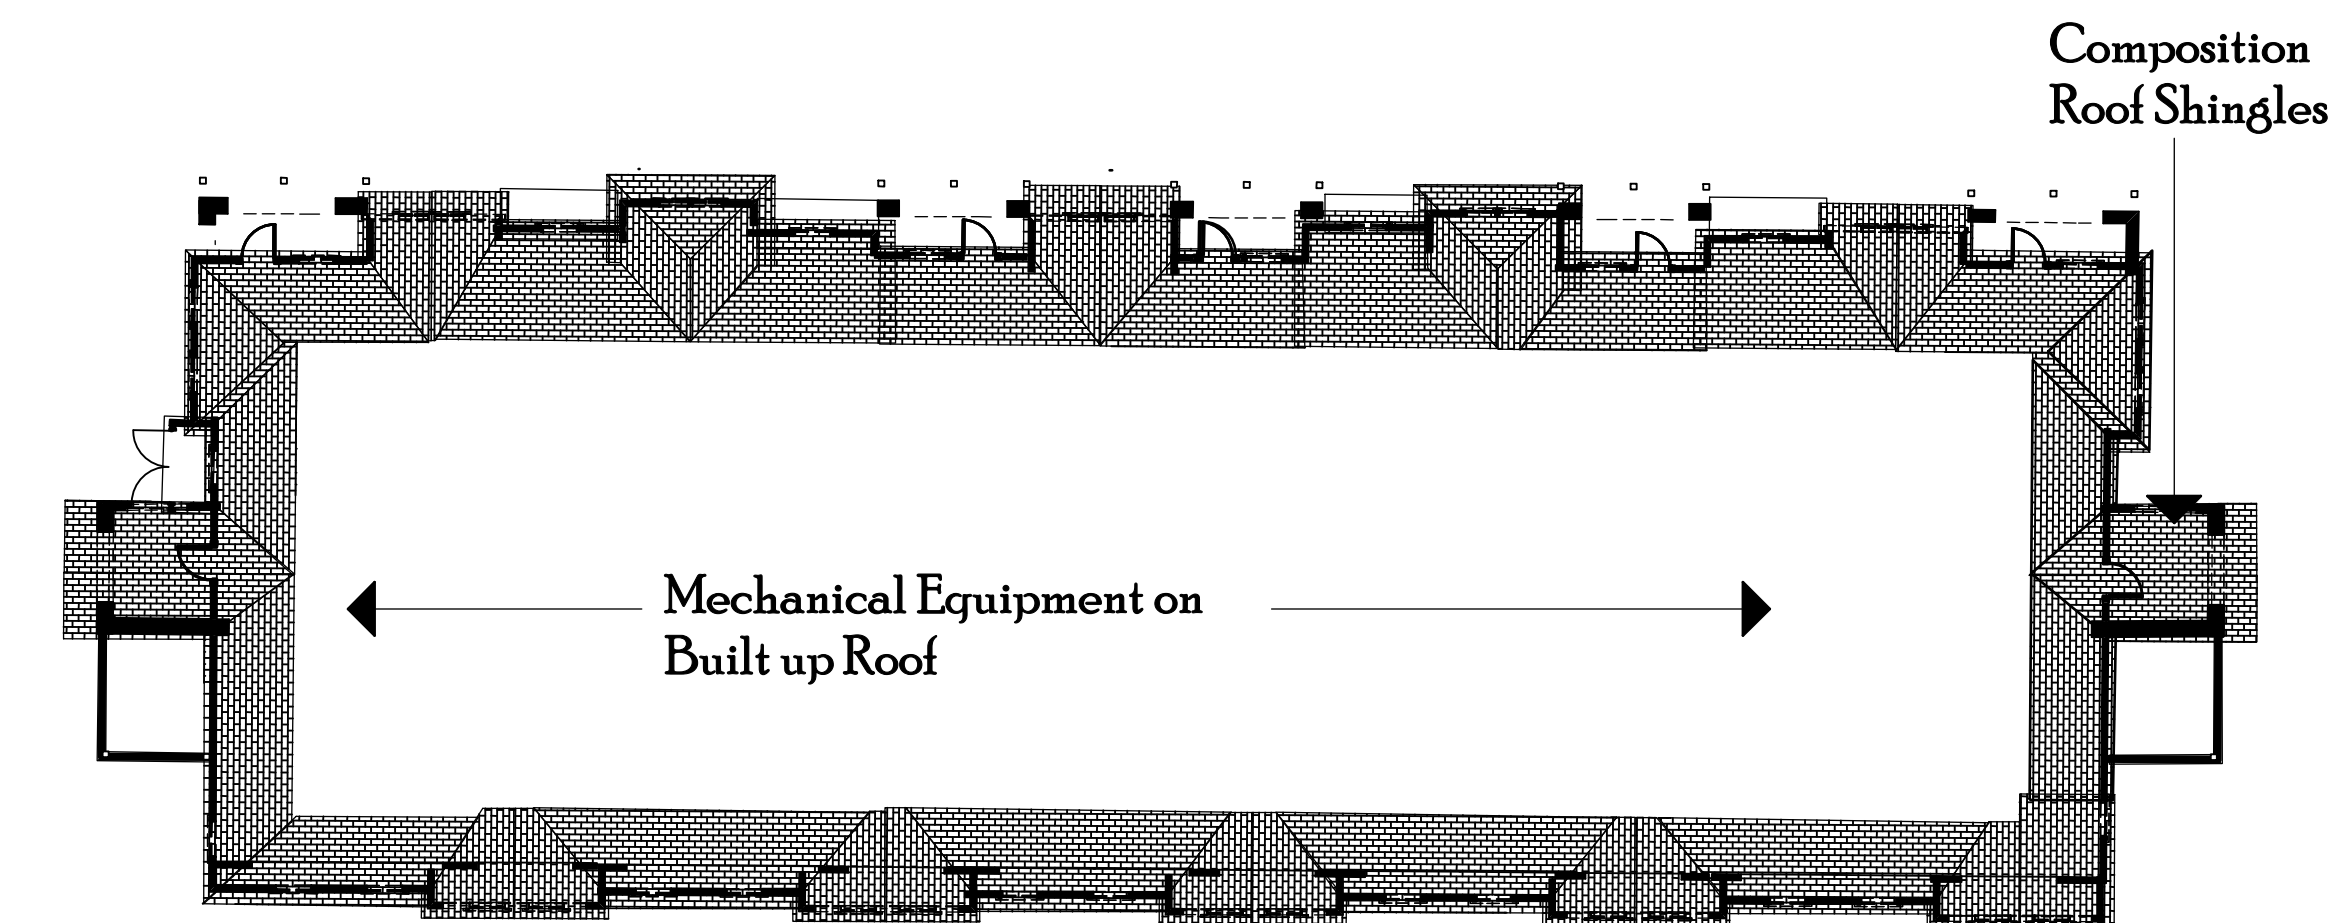

Building Four

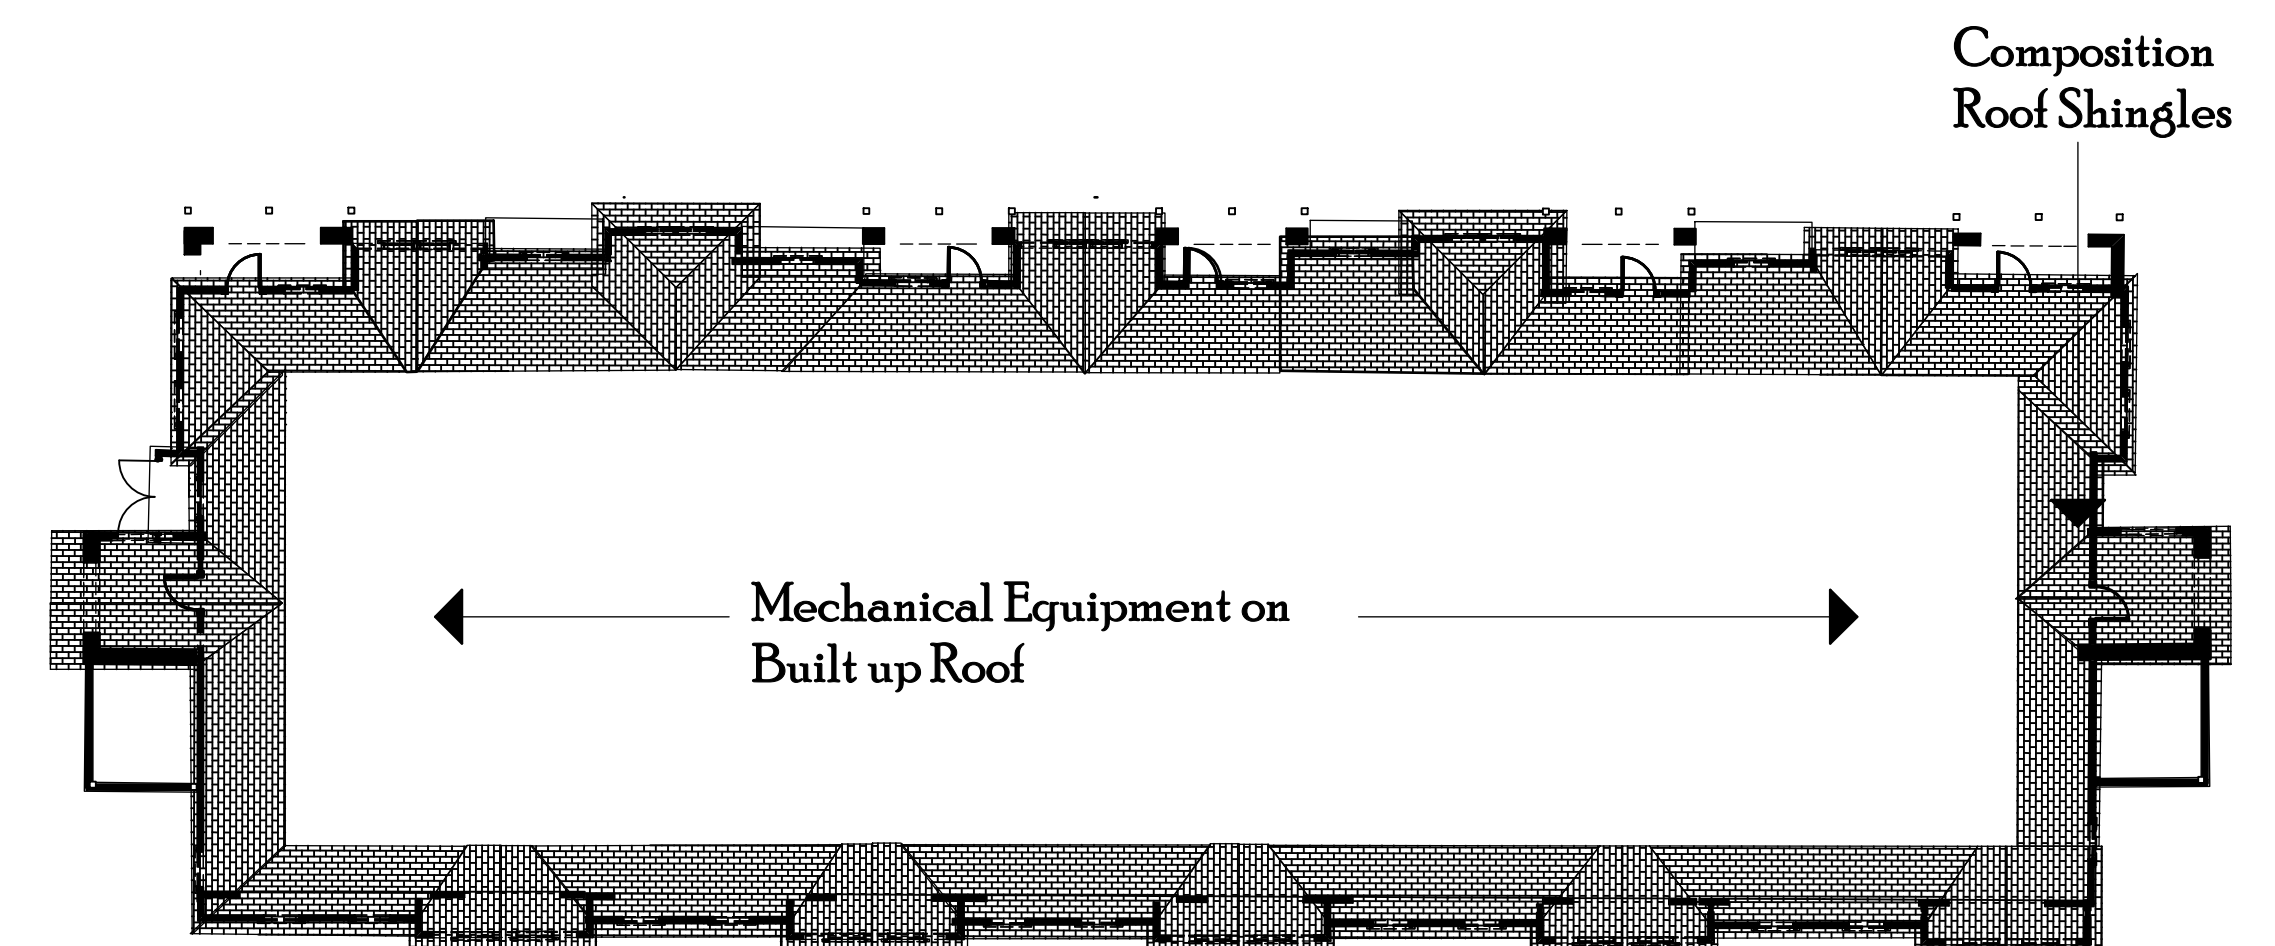

Building One



JOHNSON
LYMAN
ARCHITECTS


1375 Locust Street, #202, Walnut Creek, CA 94596
925.930.9690 930.9039 fax

Amáre Apartment Homes

Martinez, California

Typical Roof Plan
1/16" = 10'

A9
10.1.21

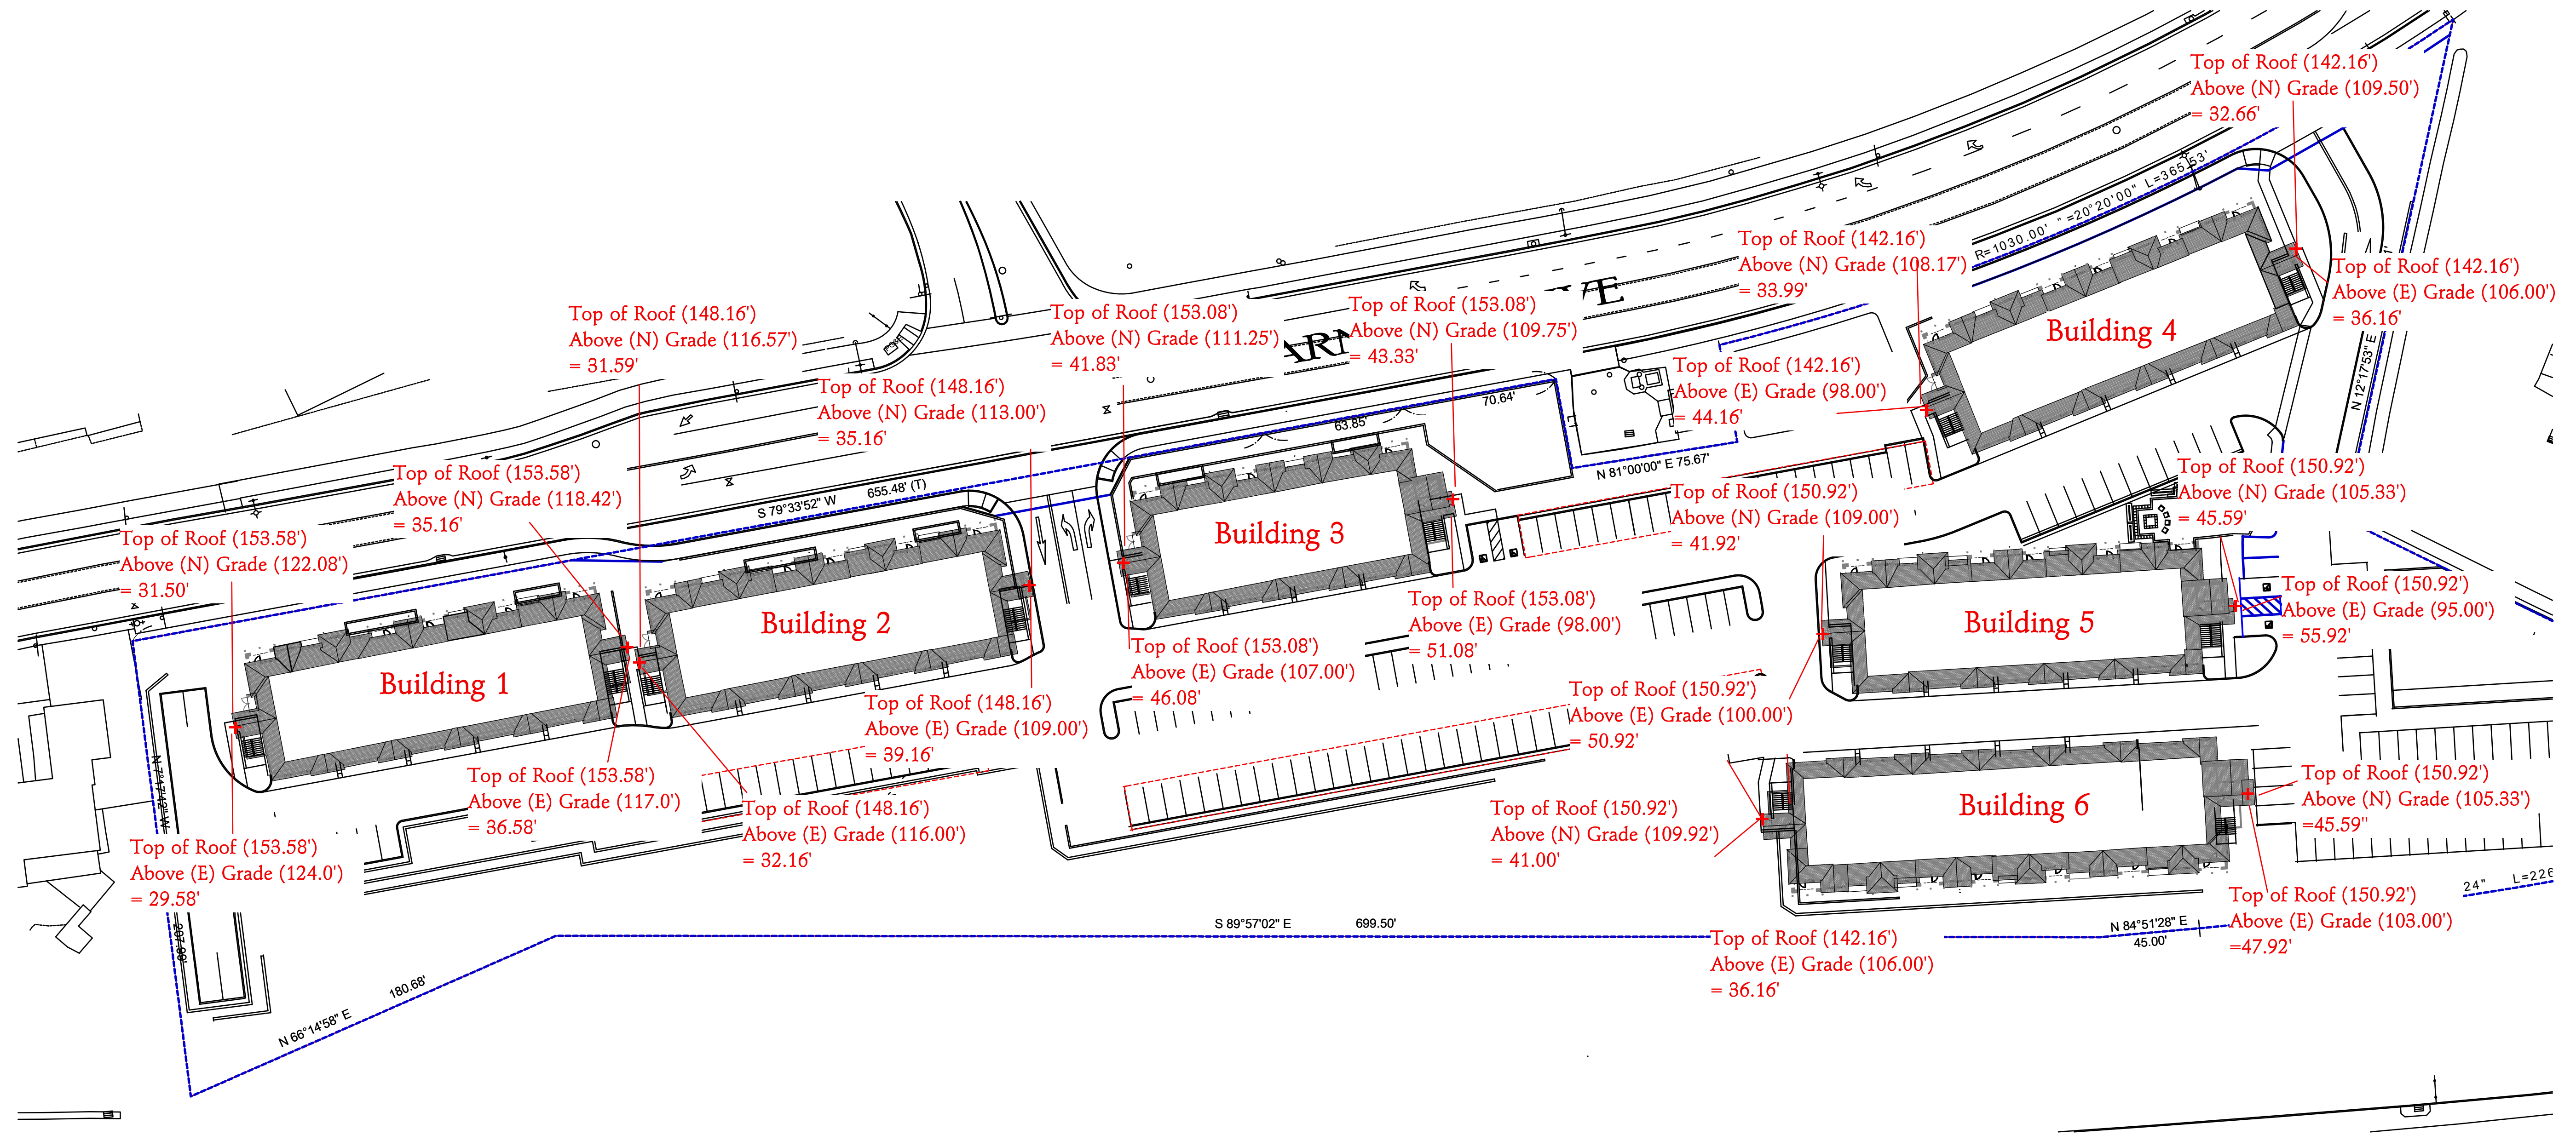

JOHNSON
LYMAN
ARCHITECTS

1375 Locust Street, #202, Walnut Creek, CA 94596
925.930.9690 930.9039 fax

Amáre Apartment Homes

Martinez, California

Roof Height Exhibit

1" = 40'

A9A

10.1.21


SITE STATISTICS:

GROSS SITE AREA	= 263,992.5 SF (6.064 ACRES)
ARNOLD DR R/W DEDICATION (FOR PROPOSED 2 DECELERATION LANES)	= 4,689.1 SF (0.111 ACRES)
NET SITE AREA	= 259,303.4 SF (5.954 ACRES)
TOTAL NEW IMPERVIOUS SURFACE AREA WITHIN DWA ₆ INCLUDING 4,450.4 SF IN LIU TREATMENT AREA	= 153,877.4 SF
CONSTRAINT AREA	= 10,040.4 SF
LIU TREATMENT AREA	= 4,450.4 SF
NET CONSTRAINT AREA	= 5,590.0 SF
TOTAL NEW ONSITE IMPERVIOUS SURFACE AREA	= 152,550.4 SF
LANDSCAPE C.3 PLANTERS AND OPEN SPACE AREA	= 106,753.1 SF
TOTAL DISTURBED SITE AREA	= 208,000.2 SF (4.714 ACRES)

LEGEND:

R/W DEDICATION


TYPICAL FIRE TRUCK
TURN PATTERN

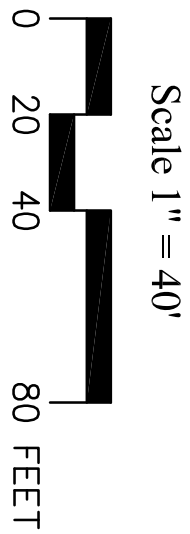

EARTH QUANTITIES

EARTH QUANTITIES TO BE VERIFIED BY CONTRACTOR

CUT	11,135.1 CU. YDS.
FILL	23,808.4 CU. YDS.
BALANCE	12,673.3 CU. YDS. IMPORT

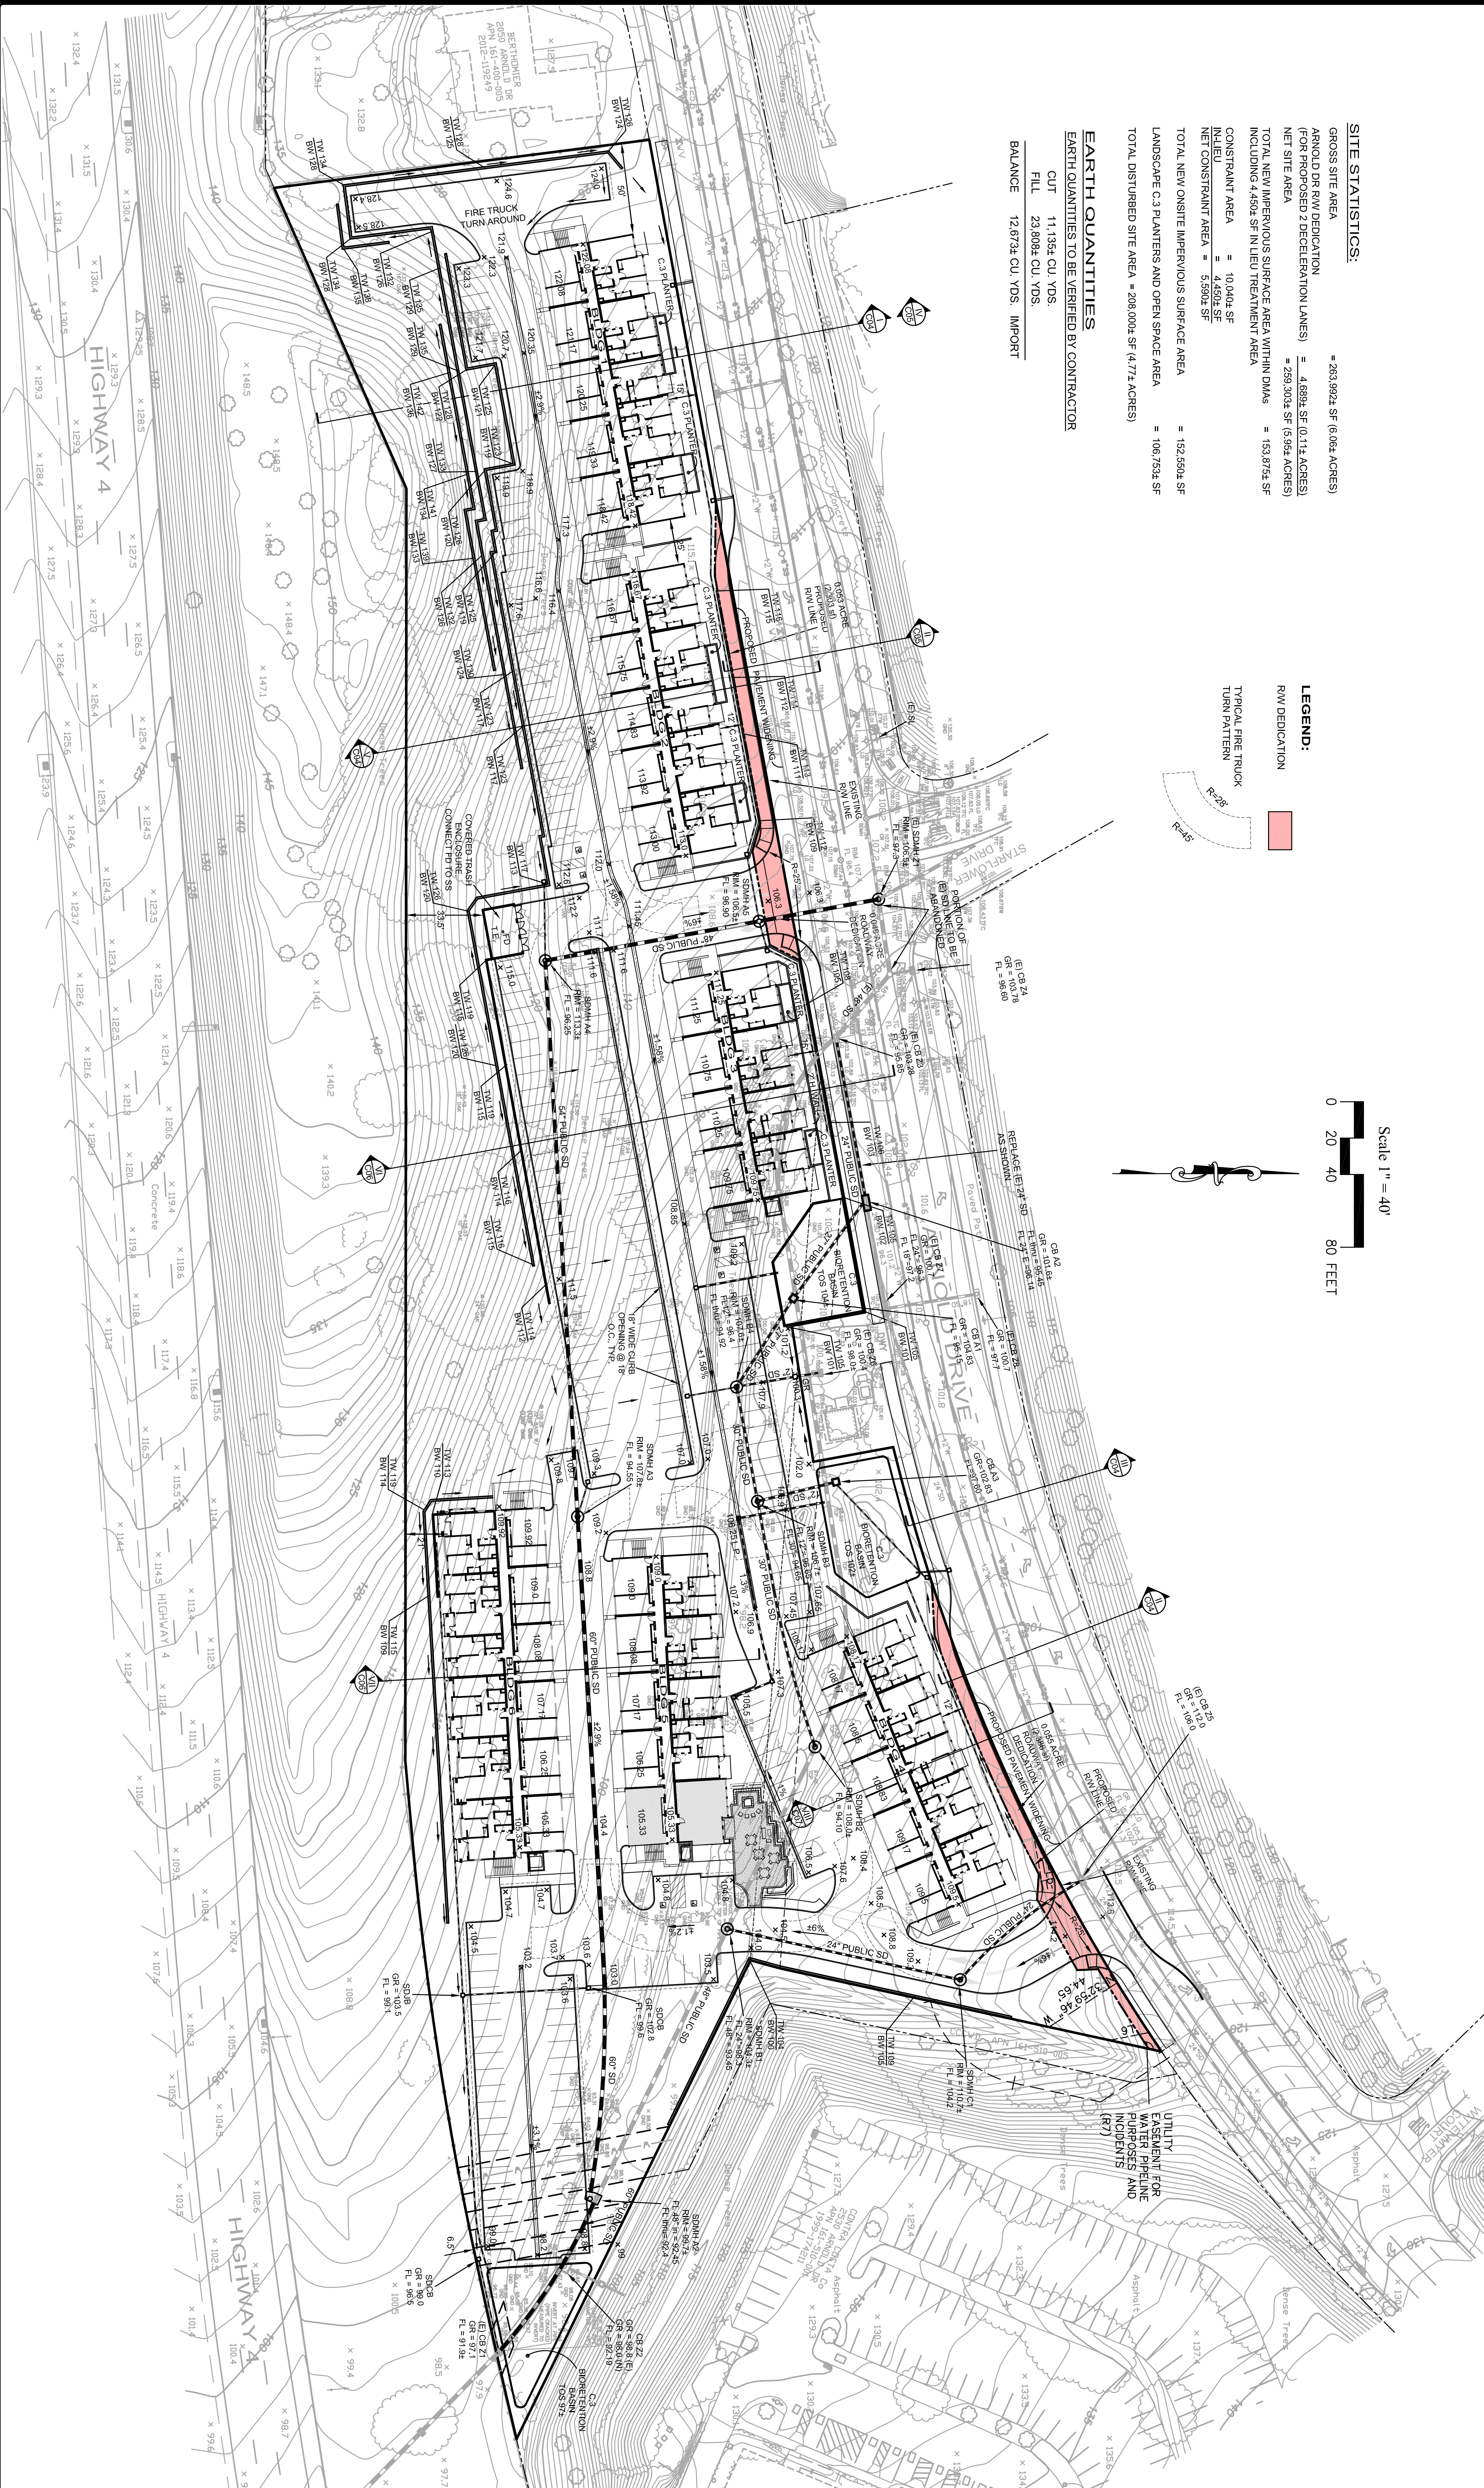

NO.	DATE	BY	REVISIONS

SCALE	1"=40'
DATE	09/22/2021
ENGINEER	H. N.
JOB NO.	15126


REGISTERED PROFESSIONAL ENGINEER
No. 29588
EXPIRATION DATE 06/30/2024
H. N. MARTINEZ
122415 NASHASHIBI R.C.E. 29528

AMARE APARTMENT HOMES
APN 161-400-009 & 010
PRELIMINARY GRADING PLAN
ARNOLD DRIVE
CALIFORNIA

HUMANN COMPANY INC.
ENGINEERING - SURVEYING
10250 Bldg. B, FAY (925) 280-3578
SHEET C01
OF 7 SHEETS
JOB NO. 15126


BIO-RETENTION FACILITIES AND UTILITY EASEMENT NOTES

- C.3 BIO-RETENTION FACILITIES WILL BE INCLUDED WITHIN STORM DRAIN EASEMENTS OR RESERVES.
- ALL PUBLIC STORM DRAIN PIPES SHALL HAVE A STORM DRAIN EASEMENT DEDICATED TO THE CITY. EASEMENT WIDTH SHALL BE 10 FEET FOR PIPES UP TO 36" AND 12 FEET WIDE FOR LARGER PIPES (UP TO 60").

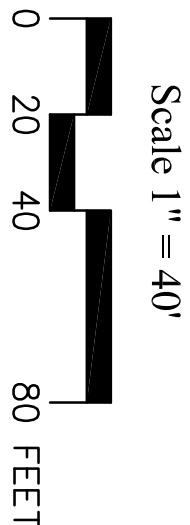

NO.	DATE	BY	REVISIONS

SCALE	1"=40'
DATE	09/22/2021
ENGINEER	H. N.
JOB NO.	15126

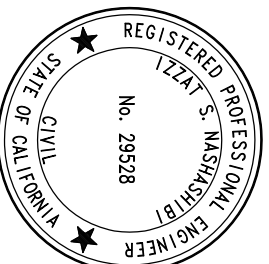







H. N. Martinez
ICZAT/S NASHASHIBI R.C.E. 29528

AMARE APARTMENT HOMES
APN 161-400-009 & 010
PRELIMINARY UTILITY PLAN
ARNOLD DRIVE
CALIFORNIA




HUMANN COMPANY INC.
ENGINEERING - SURVEYING
10250 BAYVIEW BLVD., SUITE 200
PH (925) 283-5000 FAX (925) 283-3578

SHEET C02
OF 7 SHEETS
JOB NO. 15126

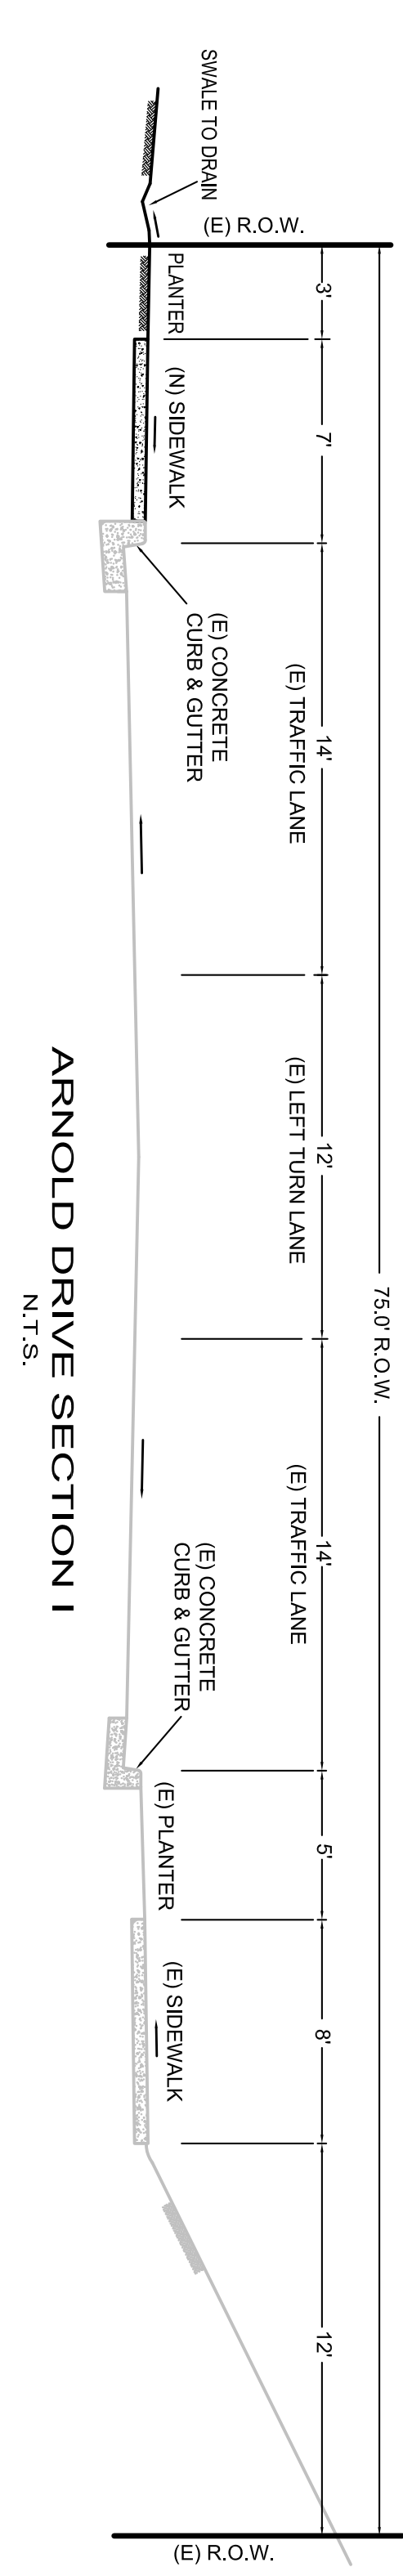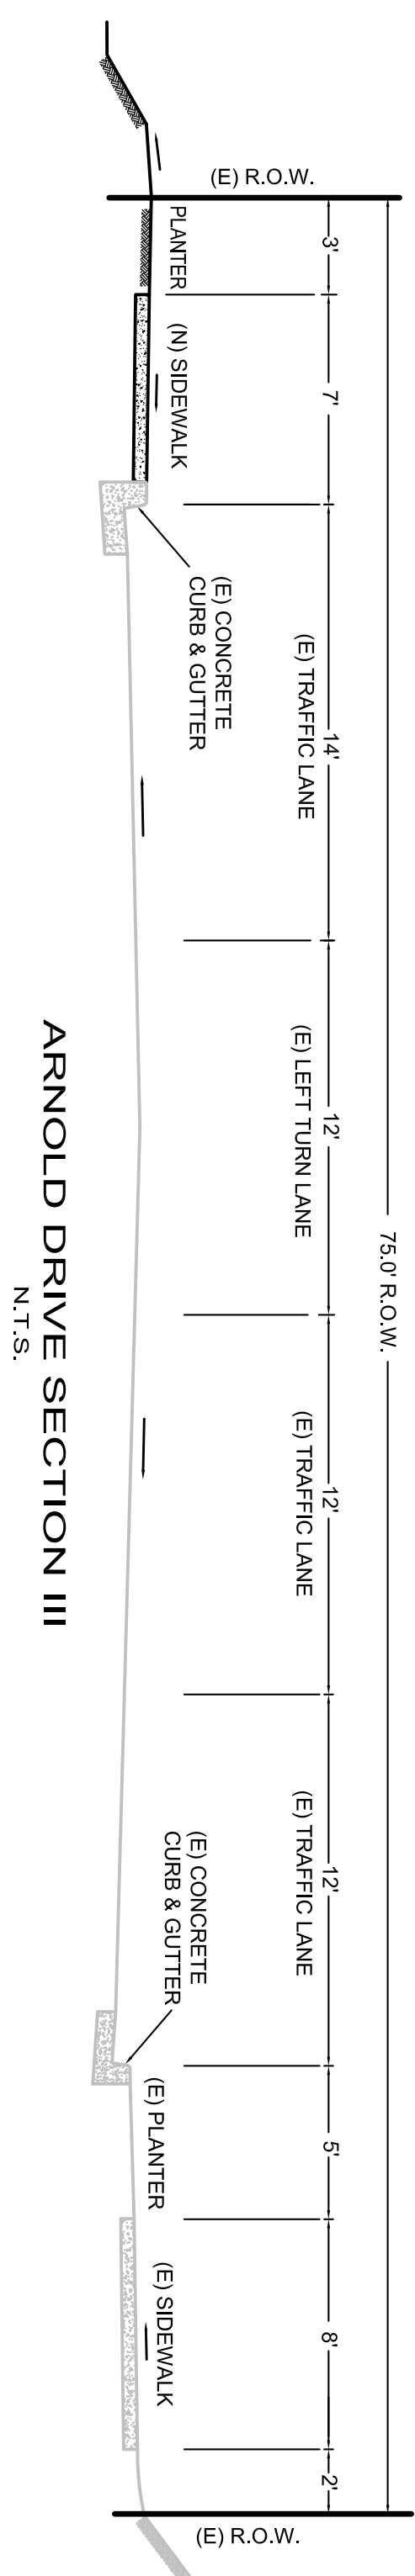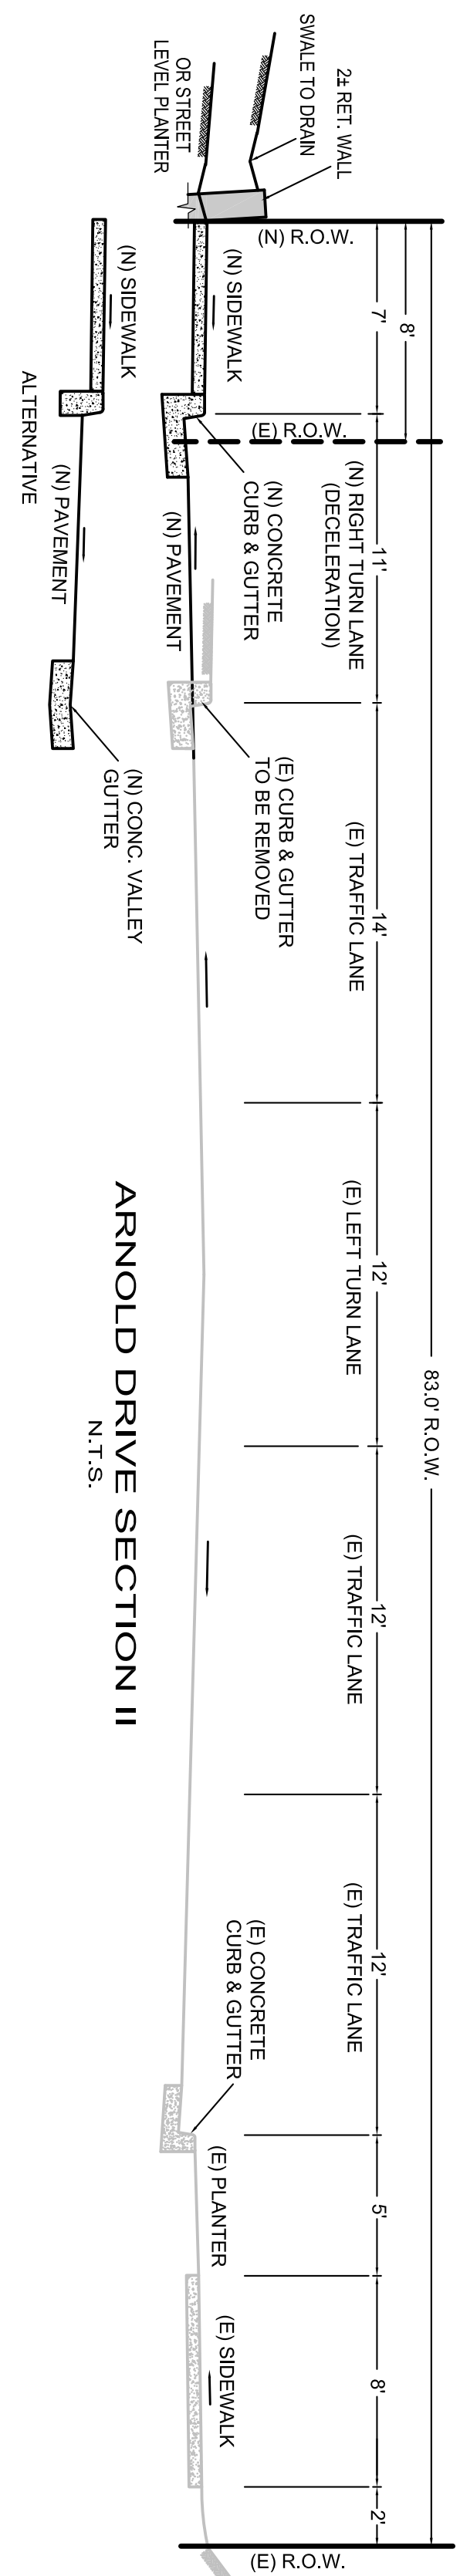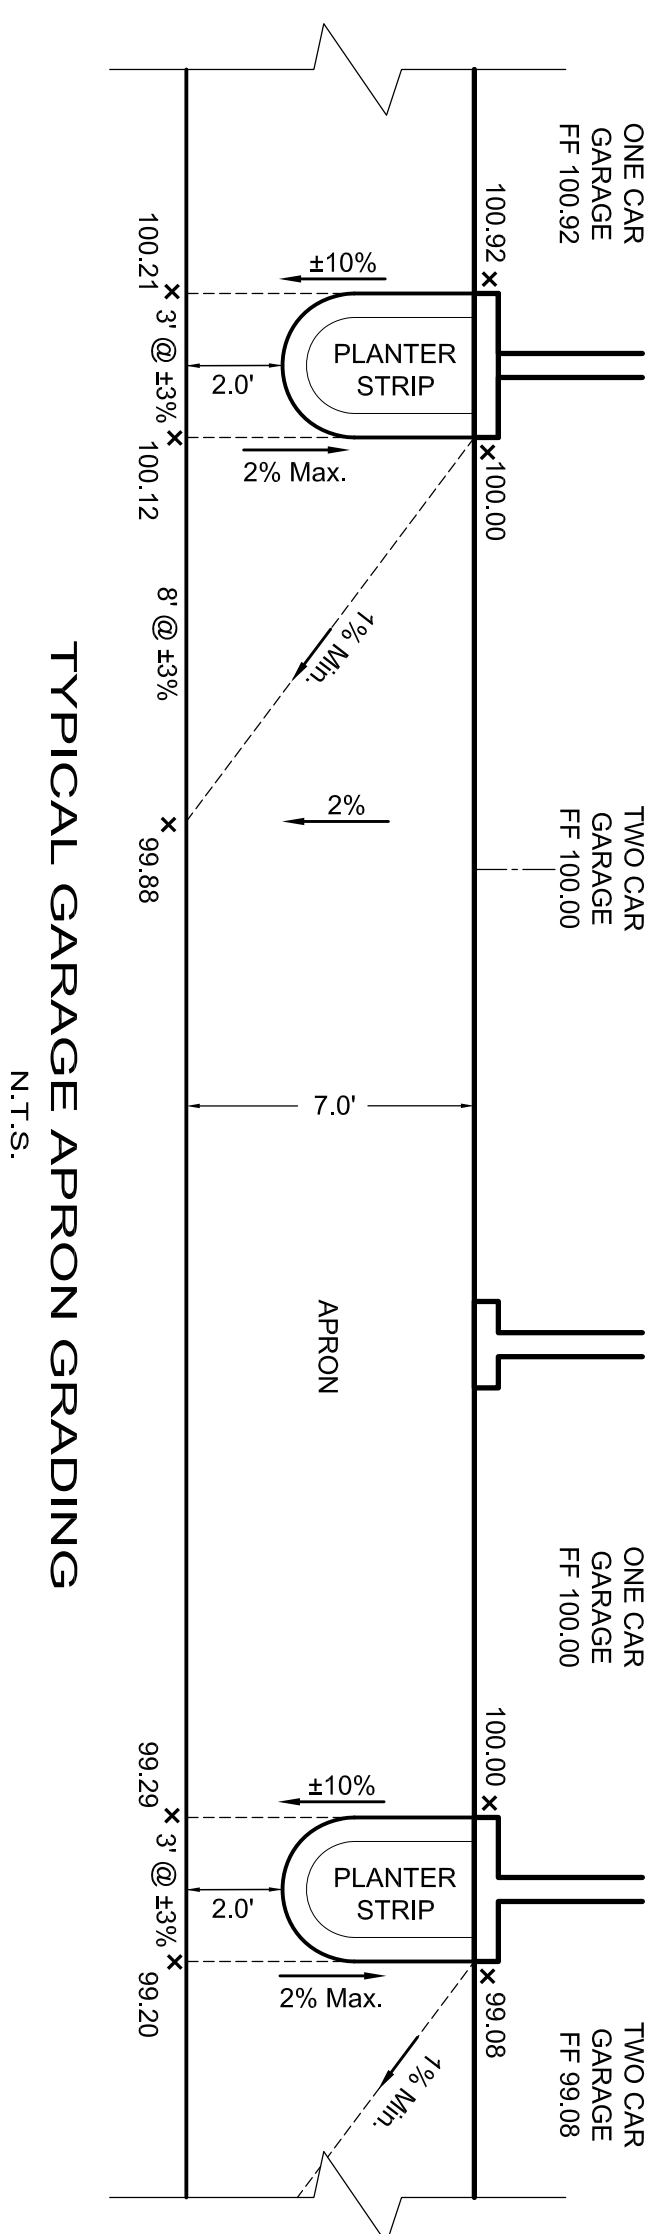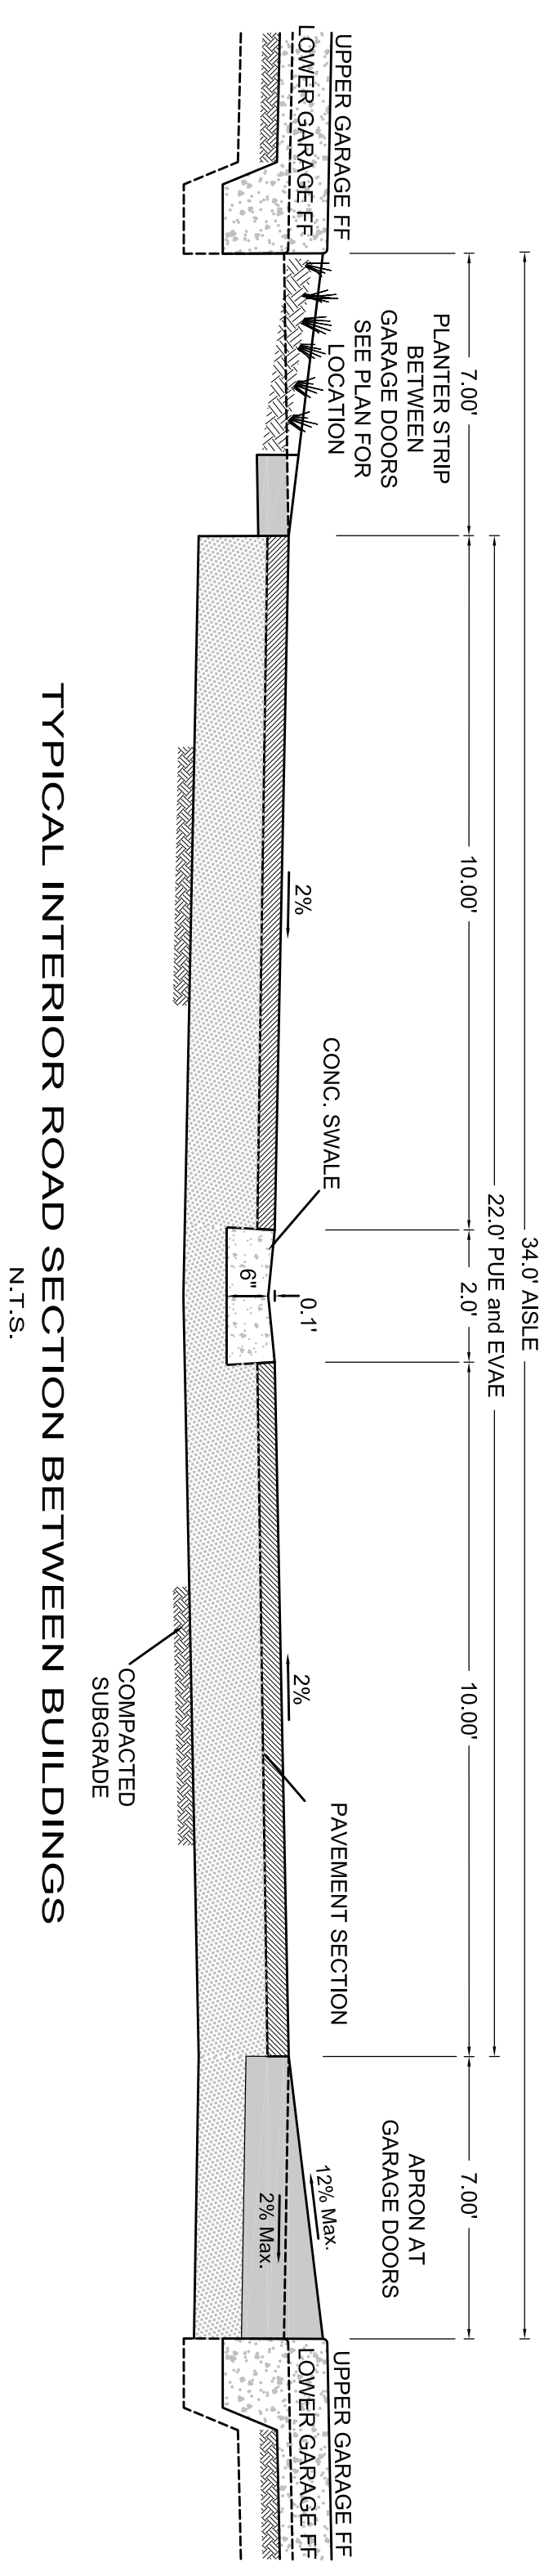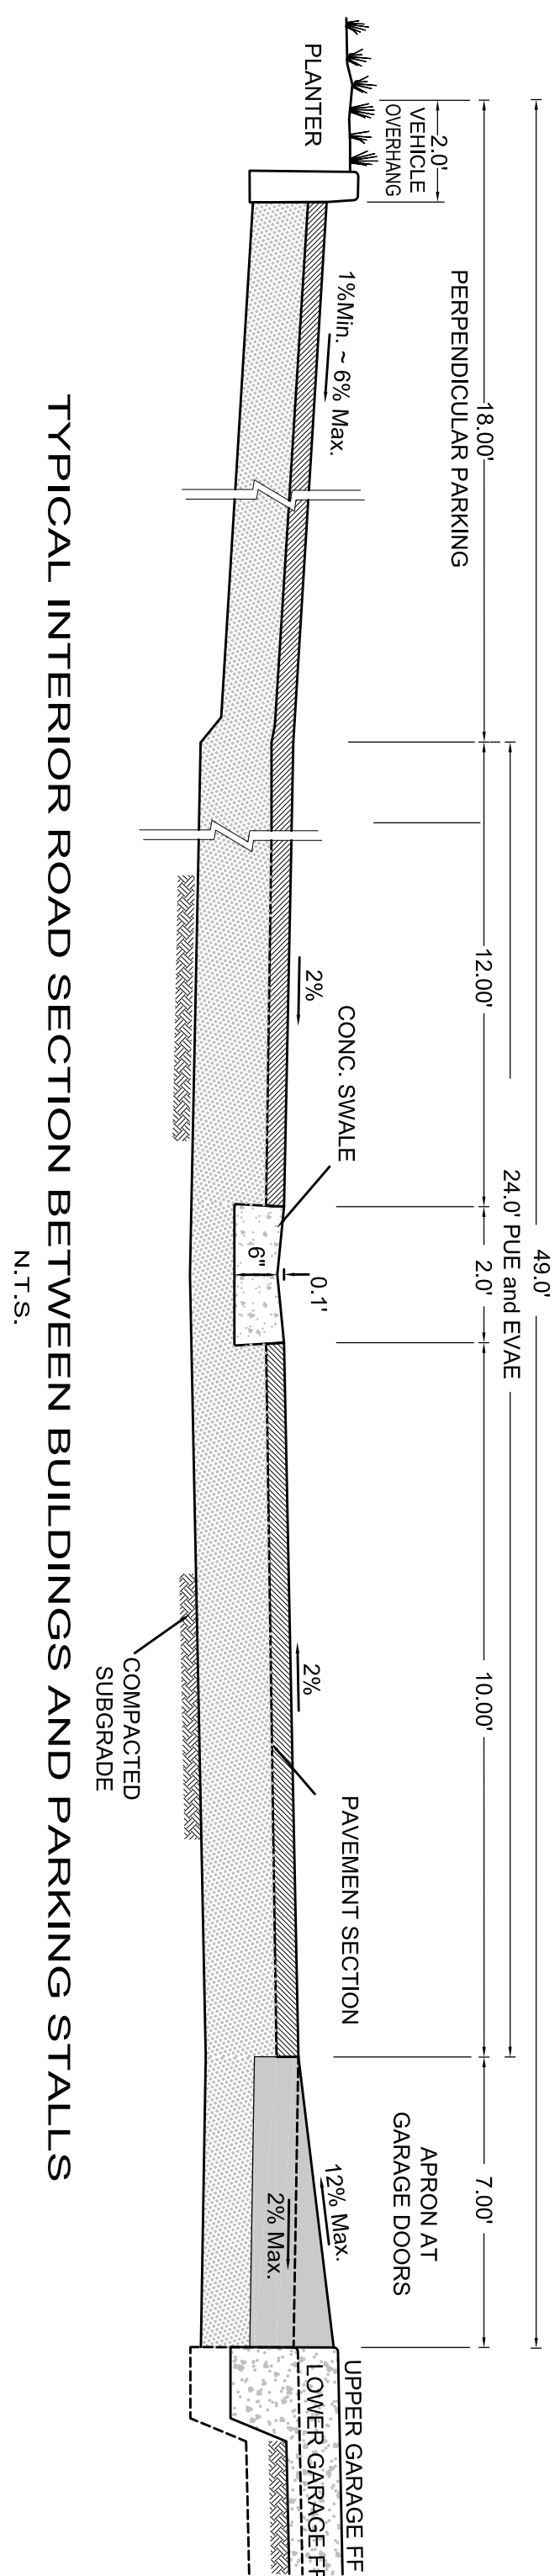

REVISIONS					
	NO.	DATE	PY	SCALE	AS NOTED
				DATE	09/22/2021
				ENGINEER	H. N.
				JOB NO.	15126

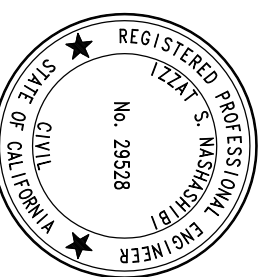

My dears,

MARTINEZ

AMARE APARTMENT HOMES
APN 161-400-009 & 010
SECTIONS AND DETAILS
ARNOLD DRIVE



CALIFORNIA



HUMANN COMPANY INC.
ENGINEERING - SURVEYING
1021 BROWN AVE. LAFAYETTE, CA 94548
PH (925)283-5000 FAX (925)283-3578

SHEET C04
OF 7 SHEETS

JOB NO. 15126

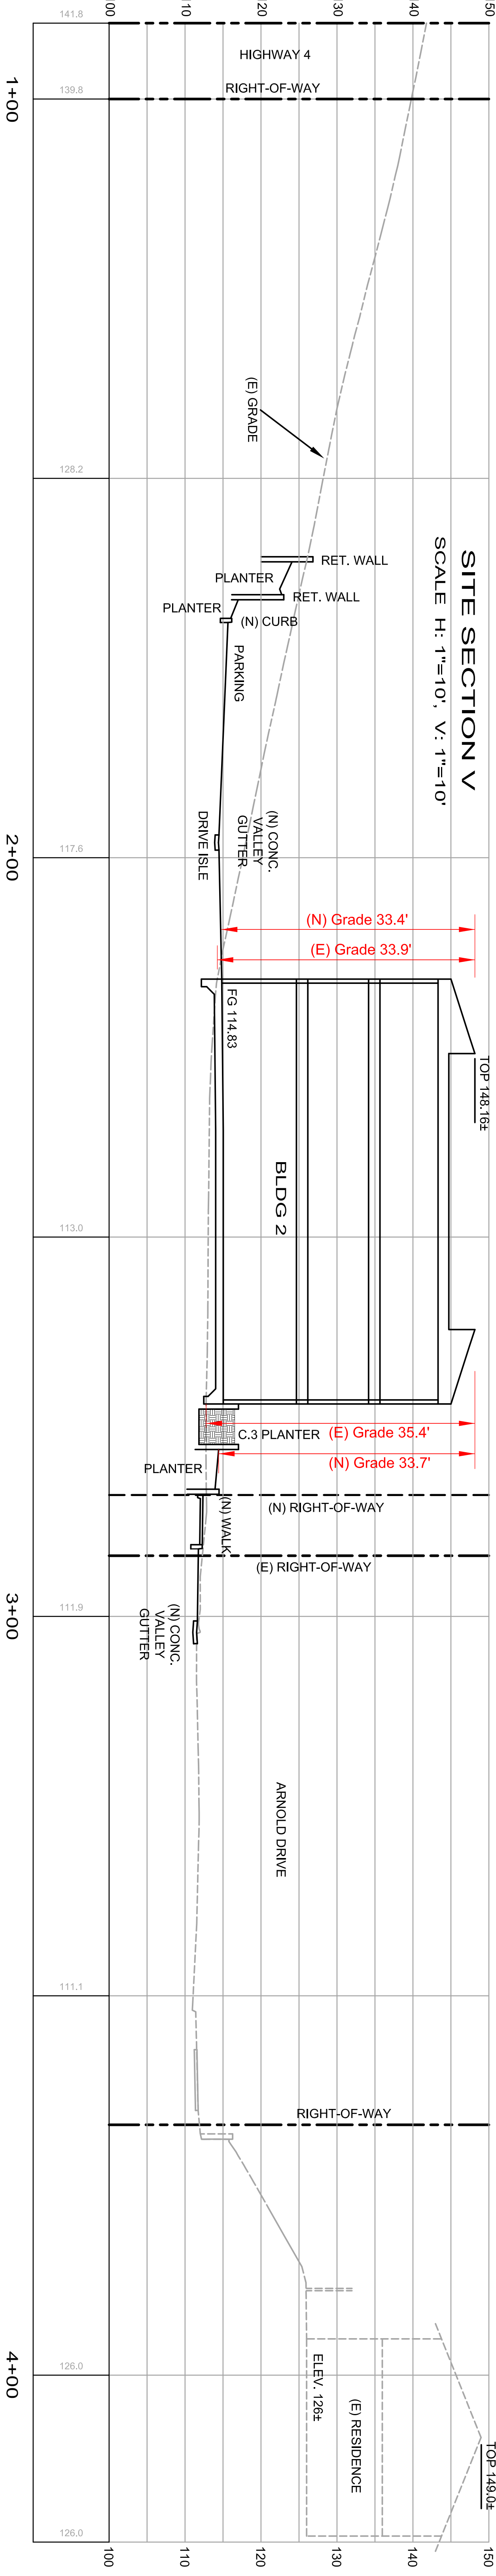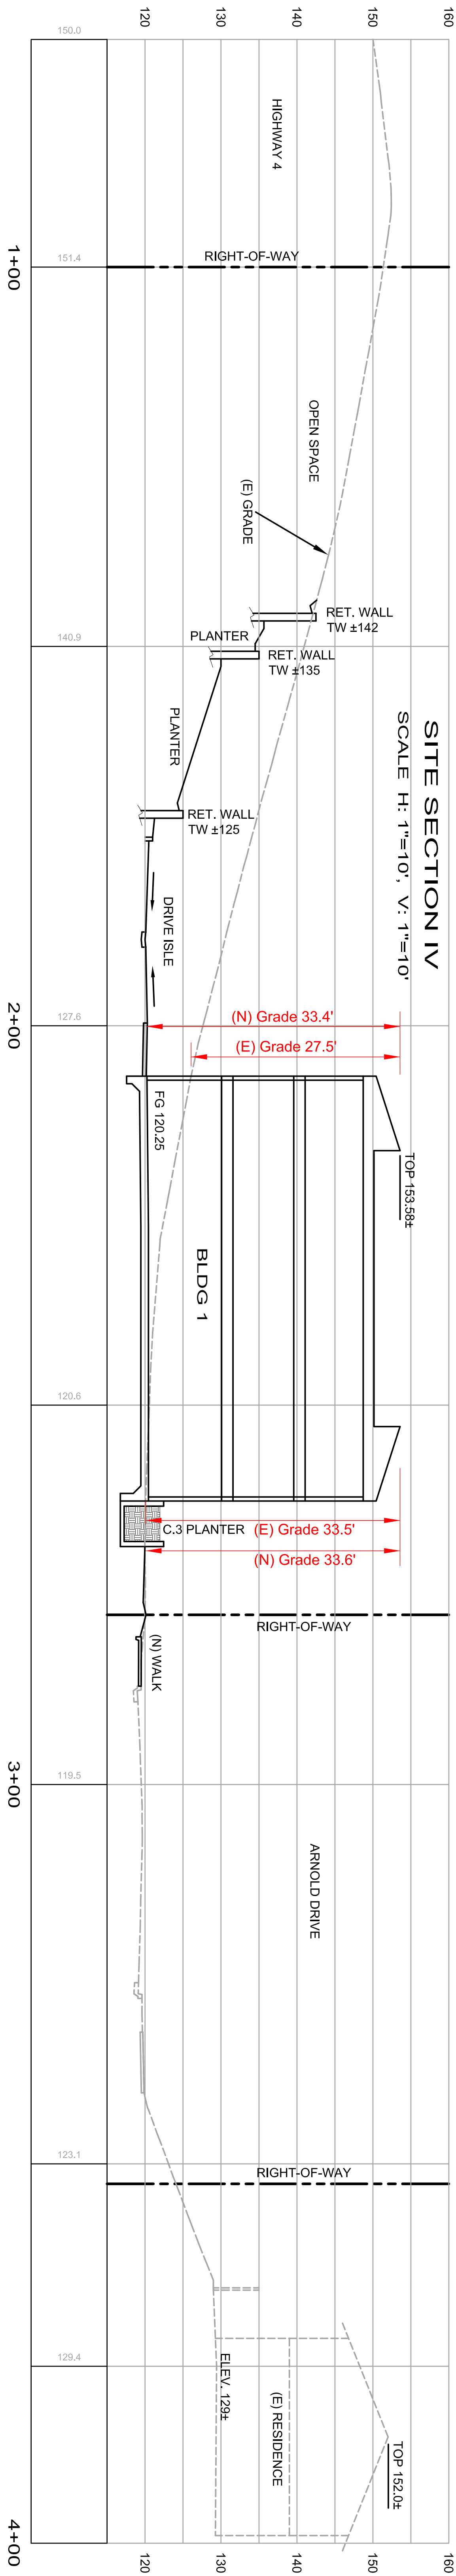

NO.	DATE	BY	REVISIONS

SCALE	AS NOTED
DATE	09/22/2021
ENGINEER	H. N.
JOB NO.	15126

REGISTERED PROFESSIONAL
ENGINEER
No. 25928
STATE OF CALIFORNIA
PEPPER

M. J. Nashashibi
IZZAT J. NASHASHIBI
R.C.E. 25928

AMARE APARTMENT HOMES
APN 161-400-009 & 010
BUILDING SECTIONS
ARNOLD DRIVE
CALIFORNIA

MARTINEZ

**HUMANN COMPANY INC.**
ENGINEERING - SURVEYING
10250 28th St., Suite 100
PH (925) 283-5000 FAX (925) 283-3578

SHEET **C05**
OF 7 SHEETS
JOB NO. **15126**

LEGEND

- ROOF DRAINS TO C.3 FACILITY
- IMPERVIOUS PAVING & WALKWAYS DRAIN TO C.3 FACILITY
- OFFSITE IMPERVIOUS AREA DRAINS TO C.3 FACILITY IN LIEU OF CONSTRAINT AREA
- C.3 TREATMENT & FLOW CONTROL FACILITY
- UNDISTURBED AREA AND/OR SELF-TREATING LANDSCAPE CONNECTED DIRECTLY TO STORM DRAIN SYSTEM
- CONSTRAINT AREA DRAINS OFFSITE (6840 SF)

DMA DRAINAGE MANAGEMENT AREA
IMP INTEGRATED MANAGEMENT PRACTICE "C.3 FACILITY"

SITE STATISTICS:

GROSS SITE AREA = 263,992 SF (6.064 ACRES)
ARNOLD DR. RW DEDICATION (FOR PROPOSED 2 DECELERATION LANES) = 4,689 SF (0.114 ACRES)
NET SITE AREA = 259,303 SF (5.952 ACRES)
TOTAL NEW IMPERVIOUS SURFACE AREA WITHIN DMAs INCLUDING 4,452 SF IN LIEU TREATMENT AREA = 153,875 SF
CONSTRAINT AREA = 10,040 SF
IN LIEU = 4,452 SF
NET CONSTRAINT AREA = 5,588 SF
TOTAL NEW ONSITE IMPERVIOUS SURFACE AREA = 152,550 SF
LANDSCAPE C.3 PLANTERS AND OPEN SPACE AREA = 106,733 SF
TOTAL DISTURBED SITE AREA = 208,002 SF (4.774 ACRES)

DRAINAGE MANAGEMENT AREA CALCULATIONS:

DMA1:		
ACCONCRETE PAVING	27,520 SF	DMA4:
WALKWAYS	1,005 SF	ROOF
TOTAL PAVING	28,525 SF	DMA5:
		ROOFS (R1-R3)
		2,020 SF
DMA2:		
ACCONCRETE PAVING	26,435 SF	DMA6:
(INCLUDING NEW OFFSITE PAVING)		ROOF
WALKWAYS	1,850 SF	DMA7:
TOTAL PAVING	28,285 SF	ROOFS (R1-R4)
		2,050 SF
		DMA8:
		IN LIEU PAVING
		(EX. OFFSITE STREET PAVING)
		4,450 SF
DMA3:		
ACCONCRETE PAVING	24,740 SF	DMA9:
WALKWAYS	1,452 SF	ROOF
TOTAL PAVING	26,192 SF	DMA10:
ROOFS (R1-R5)	14,320 SF	PAVEMENT
		16,830 SF

Scale 1" = 40'

0 20 40 80 FEET



FOR DESIGN REVIEW PURPOSES ONLY


NO.	DATE	BY	REVISIONS
-----	------	----	-----------

SCALE 1"=40'

DATE 09/22/2021

ENGINEER H. N.


JOB NO. 15126

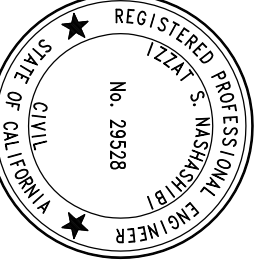

MARTINEZ

MARTINEZ

AMARE APARTMENT HOMES
APN 161-400-009 & 010
STORM WATER CONTROL PLAN EXHIBIT
ARNOLD DRIVE
CALIFORNIA

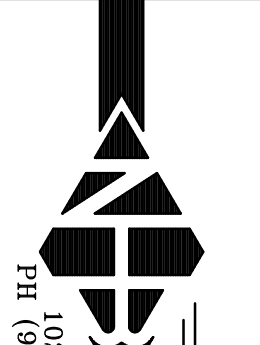

HUMANN COMPANY INC.
ENGINEERING - SURVEYING
10255 BAYVIEW BLVD., SUITE 200
PH (925) 283-5000 FAX (925) 283-3578

SHEET C.3-1
OF 2 SHEETS
JOB NO. 15126

Project Name: AMARE APARTMENT HOMES
Project Type: Treatment and Flow Control
Location: ARNOLD DRIVE, MARTINEZ
APN: 161-100-009 & 010
Drainage Area: 163927 sf
Mean Annual Precipitation: 17 in

IV. Areas Draining to IMPS

IMP Name: IMP1 (Soil Type: D)

ILMP Type: Bioretention Facility

DMA Name	DMA Area (sq ft)	Post-Surface Type	DMA Project Runoff Factor	DMA x
DMA-PAV	28.650	Cementitious Paved	1.00	28.650
DMA-HQCS	12.702	Cementitious Paved	1.00	12.702
Total	41.352			
Sizing Adjust-ment	Rain Factor	Inlet Sizing	Minimum Area or Volume	Proposed Factor
Area	0.056	1.41	2.93	Volume
Surface Volume	0.02	1.41	1.94	
Subsurface Volume	0.026	1.41	2.94	
Maximum Underdrain Flow (cfs)				0.08
Office Diameter (in)				1.57

IMP Name: IMP2 (Soil Type: D)

IMP Type: Bioretention Facility

Inlet String						
DMA Name	DMA Area (sq ft)	Post-Surface Type	DMA Project Factor	DMA x Runoff Factor	Area	Proposed Area or Volume
DMA-5-PAV	25.25 (Concrete or Asphalt)		1.05	25.25	2.45	
DMA-6-POFCS	6.90 (Concrete or Asphalt)		1.00	6.90	2.05	
DMA-10-UEI	4.45 (Concrete or Asphalt)		1.00	4.45	2.69	
Total				42.97	2.89	
Area				0.050	1.41	
Surface Volume				0.042	1.41	
Subsurface Volume				0.055	1.41	
Maximum Underdrain Flow (cfs)						1.57
Orifice Diameter (in)						1.57

IMP Name: IMP3 (Soil Type: D)

IMP Type: Bioretention Facility

DMA Name	DMA Area (sq ft)	Post-Project Surface Type	DMA x Runoff Ratio	ILMP Sizing			Proposed Area or Volume
				ILMP Adjust-ment Factor	Minimum Area or Volume	Maximum Underdrain Flow (cfs)	
DMA-PWV	26.165	Concrete or Asphalt	1.00	26.165			
DMA-ROOFs	14.320	Conventional Roof	1.00	14.320			
Total				40.519			
Area				0.050	1.141	2.311	2.460
Surface Volume				0.042	1.141	1.941	2.075
Subsurface Volume				0.005	1.141	2.552	2.740
					Maximum Underdrain Flow (cfs)		0.08
					Orifice Diameter (in)		1.57

IMP Name: IMP4 (Soil Type: D)

IMIP Type: Flow-Through Planter
Soil Type: D

DMA Name	DMA Area (sq ft)	Post-Project Surface Type	DMA x Runoff Factor	DMA Area
DMA#000F				
2,890 Conventional Roof			1.00	2,890
Total				
2,890				
IMF String				
Area				
Surface Volume				
Subsurface Volume				
Maximum Underdrain Flow (cfs)				
Orifice Diameter (in)				

IMIP Name: IMIP5 (Soil type: D)
IMB Type: Flow-Through Planter

Soil Type: D

DMA Name	DMA Area (sq ft)	Post-Project Surface Type	DMA Area x Runoff Factor	DMA x Surface	Imp Sizing			Proposed Area or Volume
					MP Sizing Factor	Rain Adjust-ment	Minimum Area or Volume	
DMA-ROOT	2,050	Conventional Roof	1.00	2,050				
Total					2,050			
Surface Volume					Area	0.093	1.141	117
Subsurface Volume					0.042	1.141	86	100
					0.055	1.141	78	152
					Maximum Underdrain Flow (cfs)			
					Office Diameter (in)			
					0.33			

IMP Name: IMP6 (Soil Type: D)

IMP Type: Flow-Through Plants

[illegible]

IMP Name: IMP7 (Soil Type: D)

ILWP Type: Flow-Through Plant

DMA Area Name	DMA Area (sq ft)	Post-Project Surface Type	DMA Runoff Factor	DMA x Runoff
DMA7-R05F				
2,950 Conventional Roof			1.00	2,950
IMF Sizing				
Total	2,950	IMF Rain Siting Adjust-Factor		
Area	0,050	1.61		117
Surface Volume	0,042	1.61		98
Subsurface Volume	0,055	1.61		128
				Proposed Area or Volume
Maximum Underdrain Flow (cfs)				120
Office Diameter (in)				0.00
				0.33

IMIP Name: IMIP6 (Soil type: D)

Soil Type: Low-through material

DMA Name	DMA Area (sq ft)	Post-Project Surface Type	DMA Project Runoff Factor	DMA x Runoff	IMF Sizing		
					IMF Factor	Rain Sizing Adjustment Factor	Proposed Area or Volume
2500 Conventional Roof					1.00	2.000	
Total					2.000		
Surface Volume					Area	0.050	117
Subsurface Volume					0.042	1.41	98
					0.055	1.41	100
							129
							152
							0.001
							0.230
							Maximum Underdrain Flow (cfs)
							Office Diameter (in)

IMP Type: Flow-Through Planter



Soil Type: D

DMA Area Name (sq ft)	Post-Process Surface Type	DMA Runoff Factor	DMA Runoff	IMF Sizing			Proposed Area or Volume
1.786 Conventional Roof				1.100	1.786		
Total				1.260	IMF Sizing Adjustment Factor	Minimum Area or Volume	
Area	Surface Volume			0.050	1.141		102
				0.042	1.141		86
				0.055	1.141		112
							122
Maximum Underdrain Flow (cfs)							0.000
Office Diameter (in)							0.371

IMP Type: Flow-Through Planter

Soil Type: D

DMA Name	DMA Area (sq ft)	Post-Process Surface Type	DMA Runoff Factor	DMA Area	IMF Sizing	Proposed Area or Volume
DMA is PAV	16,830	Concrete or Asphalt	1.00	16,830		
Total				16,830		
	Area	IMF	Rain Sizing adjustment Factor	Minimum Area or Volume		Area or Volume
	980	0.50	1.14	980		1,420
	806	0.62	1.14	806		1,183
	1,056	0.62	1.14	1,056		1,594
	0.035					0.02
Subsurface Volume						
						Maximum Underdrain Flow (cfs)
						Office Diameter (in)
						0.94

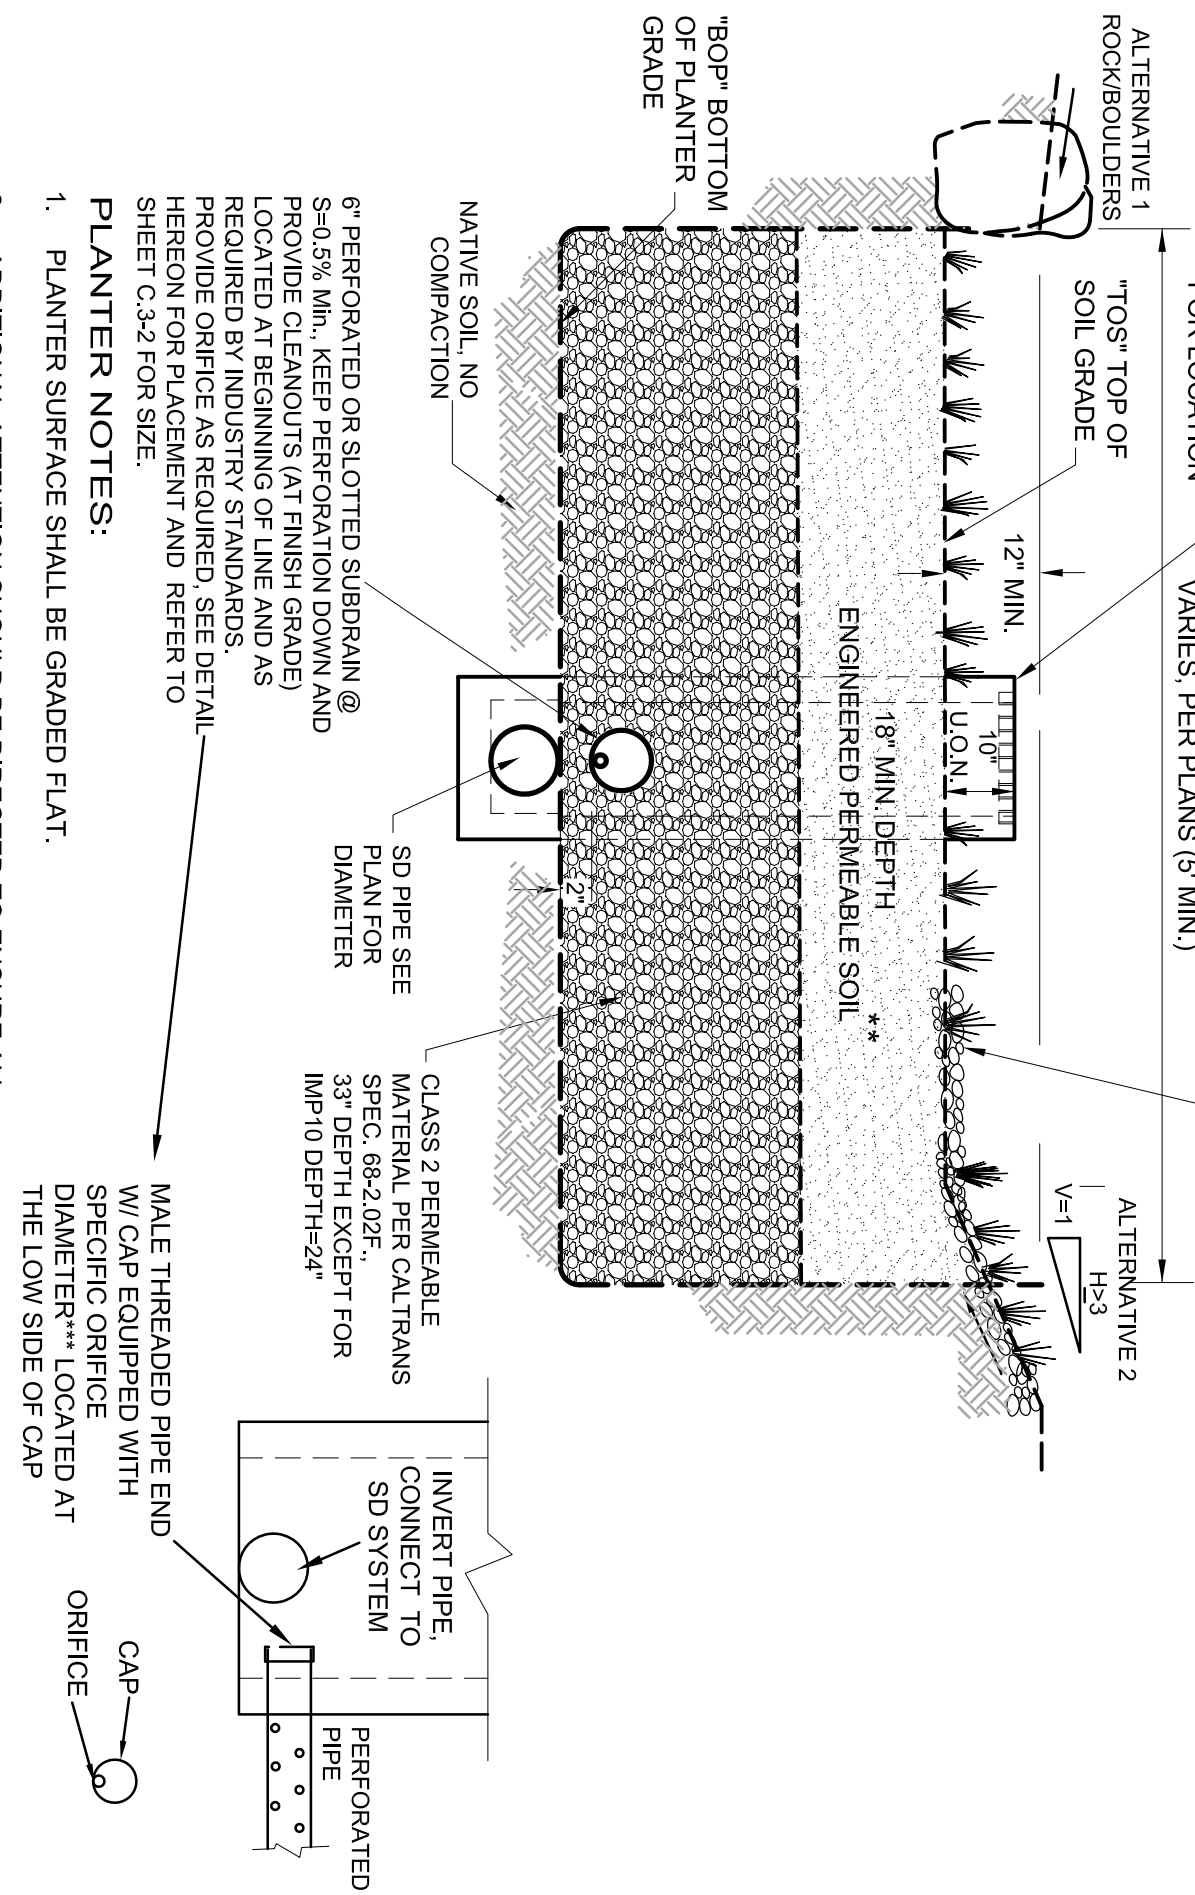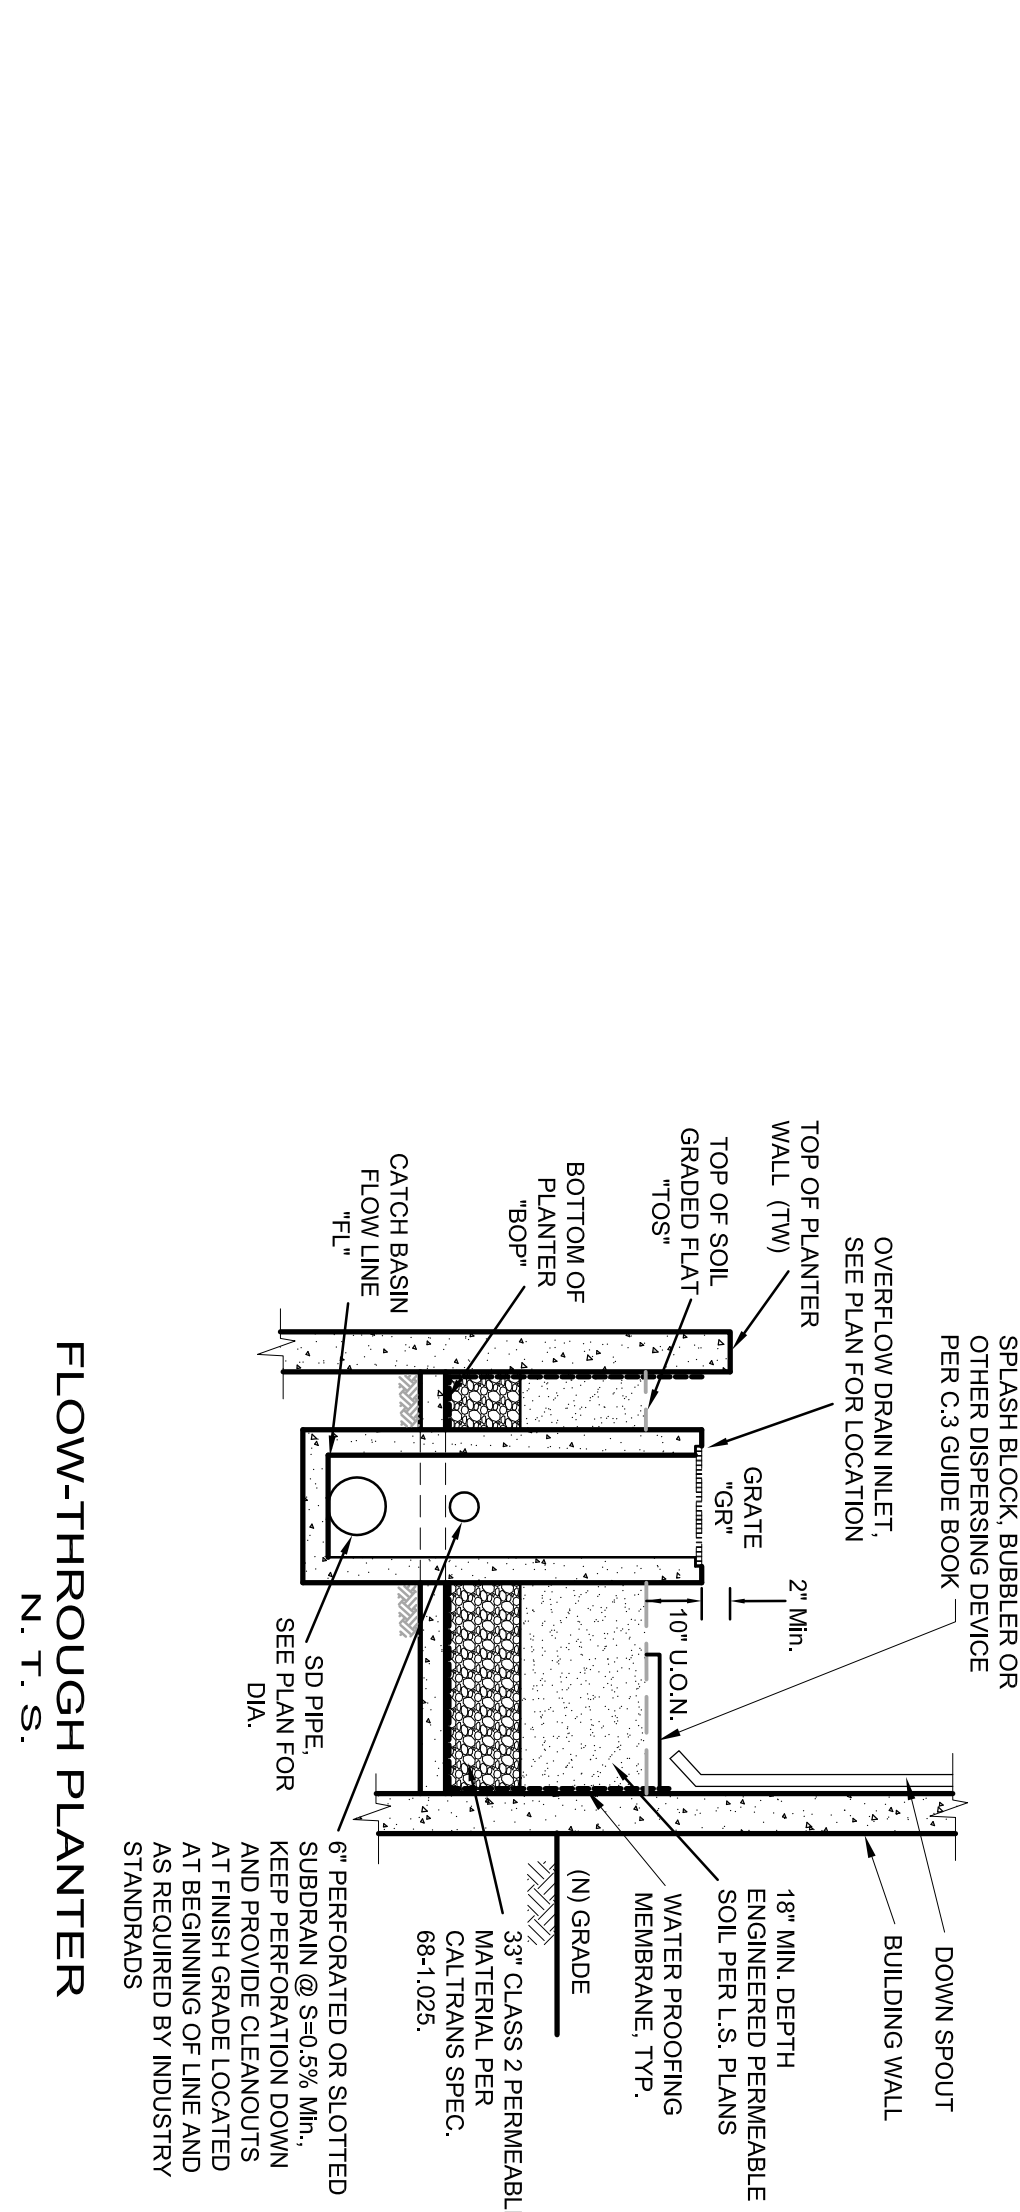

1. PLANTER SURFACE SHALL BE GRADED FLAT.
 2. ADDITIONAL ATTENTION SHOULD BE DIRECTED TO ENSURE ALL LANDSCAPED AREAS ARE VEGETATED AND STABILIZED BEFORE THE BIORETENTION FACILITIES ARE BROUGHT ON-LINE.
 3. ALL PERFORATED PIPE SHALL HAVE A MINIMUM DIAMETER OF 6" AND MINIMUM OF THREE 3/4" DIA. HOLES EVENLY SPACED ALONG THE CIRCUMFERENCE OF THE PIPE AND NOT LESS THAN THREE HOLES PER LINEAL FOOT OF PIPE.
 4. PLANTINGS MAY INCLUDE TREES, USE STRUCTURAL SOIL AS SHOWN ON 6TH EDITION, MINIMUM LONG TERM INFILTRATION RATE 5" PER HOUR.
- **
- REFER TO LANDSCAPE PLANS AND TO C.C. CLEAN WATER PROGRAM STORMWATER (C.3) GUIDEBOOK, 6TH EDITION, APPENDIX B, ATTACHMENT L FOR THE ENGINEERED SOIL MIX SPECIFICATIONS PRIOR TO ORDERING THE MIX.
- BIORETENTION BASIN TYPICAL SECTION
- N.T.S.

LEGEND

- RANGE 1 (0 TO 10%)
RANGE 2 (10 TO 15%)
RANGE 3 (15 TO 20%)
RANGE 4 (20 TO 30%)
RANGE 5 (30% & OVER)



Range Statistics

Range	Beg.	End.	Area (sf)	Area (ac)	Percent
1	0.00	10.00	120232.84	2.760	45.5
2	10.00	15.00	39449.39	0.906	14.9
3	15.00	20.00	22297.94	0.512	8.4
4	20.00	30.00	64751.39	1.486	24.5
5	30.00	100.00	17263.21	0.396	6.5

SLOPE DENSITY INFORMATION:

NUMBER OF TRIANGLES: 7663
MEAN ELEVATION: 111.71
MINIMUM TRIANGLE AREA: 0.00
MAXIMUM TRIANGLE AREA: 598.48
2D SURFACE AREA: 263994.78
3D SURFACE AREA: 268287.18
MINIMUM GRADE: 0.00%
MAXIMUM GRADE: 100%
AVERAGE GRADE: 14.60%

Scale 1" = 40'

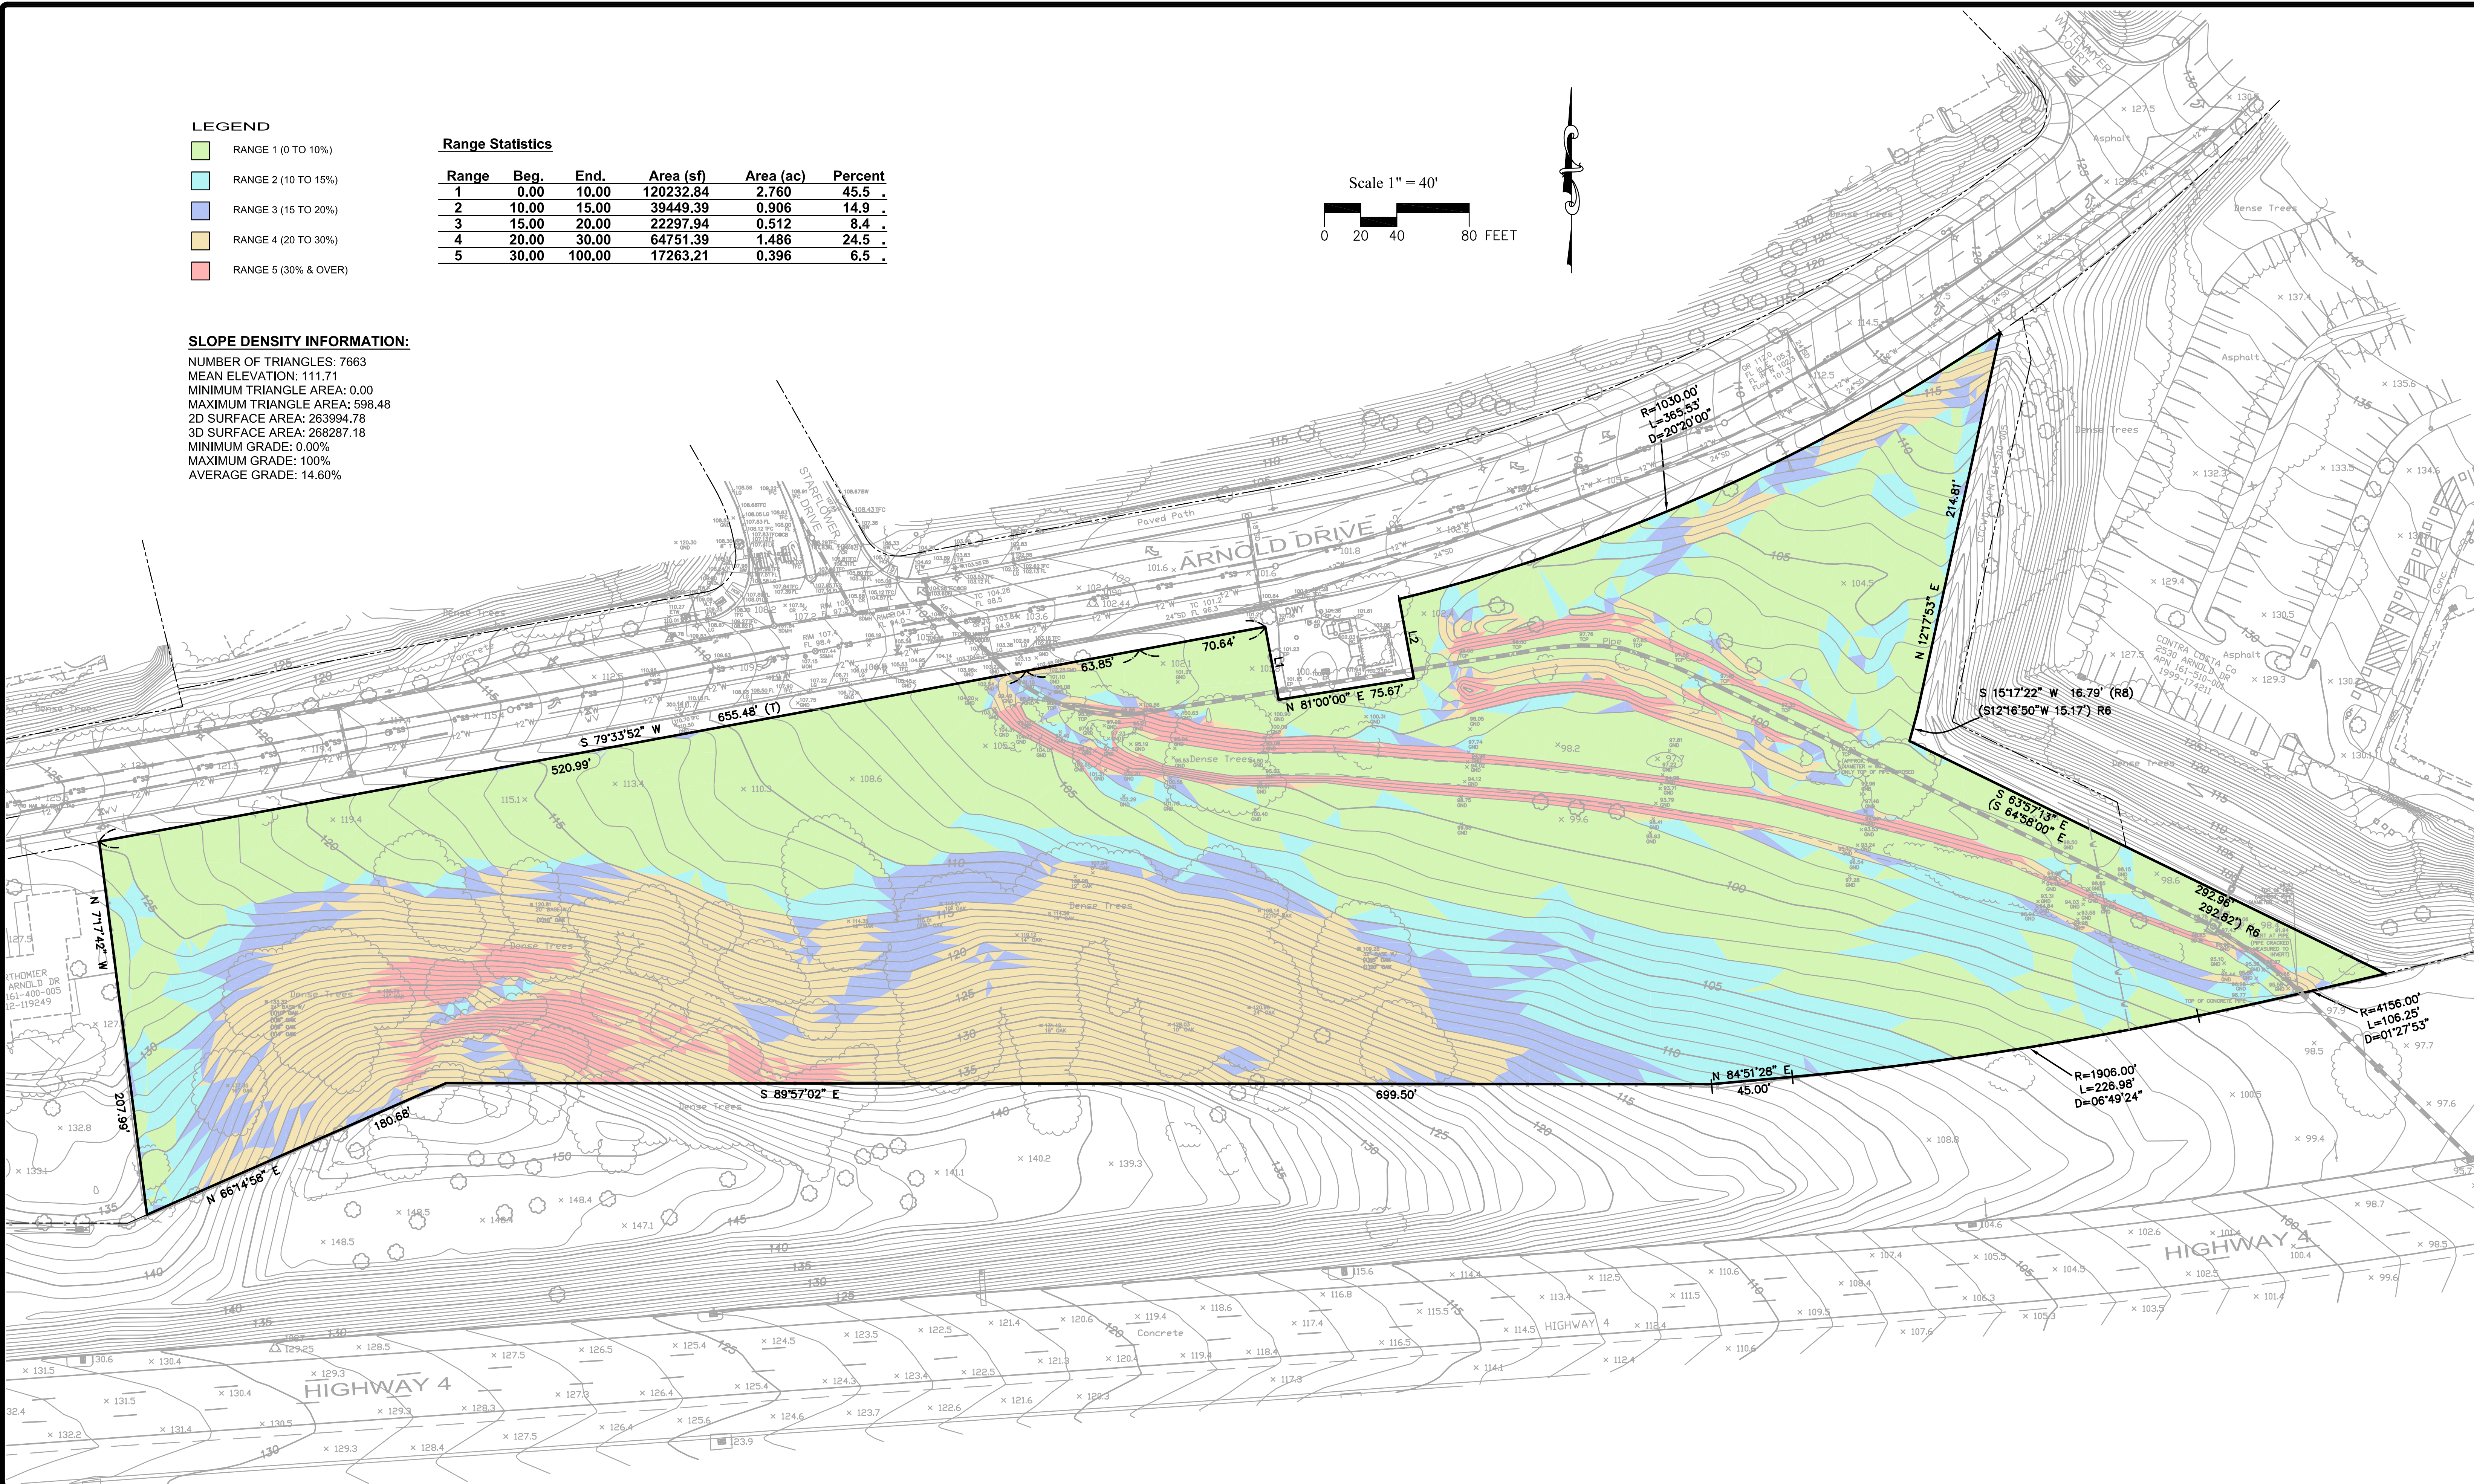 

NO.	DATE	BY	REVISIONS

SCALE	1"=40'
DATE	10/12/2016
ENGINEER	H. N.
JOB NO.	15126




Izzat S. Nashashibi
IZZAT S. NASHASHIBI R.C.E. 29528

MARTINEZ

AMARE APARTMENT HOMES
APN 161-400-009 & 010
SLOPE DENSITY EXHIBIT
ARNOLD DRIVE

CALIFORNIA

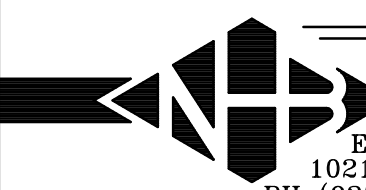



HUMANN COMPANY INC.
ENGINEERING SURVEYING
1021 BROWN AVE. LAFAYETTE, CA 94549
PH (925)283-5000 FAX (925)283-3578

SHEET C-SD1
OF 2 SHEETS
JOB NO. 15126

	RANGE 1 (0 TO 10%)
	RANGE 2 (10 TO 15%)
	RANGE 3 (15 TO 20%)
	RANGE 4 (20 TO 30%)
	RANGE 5 (30% & OVER)

Range	Beg.	End.	Area (sf)	Area (ac)	Percent
1	0.00	10.00	120232.84	2.760	45.5 .
2	10.00	15.00	39449.39	0.906	14.9 .
3	15.00	20.00	22297.94	0.512	8.4 .
4	20.00	30.00	64751.39	1.486	24.5 .
5	30.00	100.00	17263.21	0.396	6.5 .

NUMBER OF TRIANGLES: 7663
MEAN ELEVATION: 111.71
MINIMUM TRIANGLE AREA: 0.00
MAXIMUM TRIANGLE AREA: 598.48
2D SURFACE AREA: 263994.78
3D SURFACE AREA: 268287.18
MINIMUM GRADE: 0.00%
MAXIMUM GRADE: 100%
AVERAGE GRADE: 14.60%

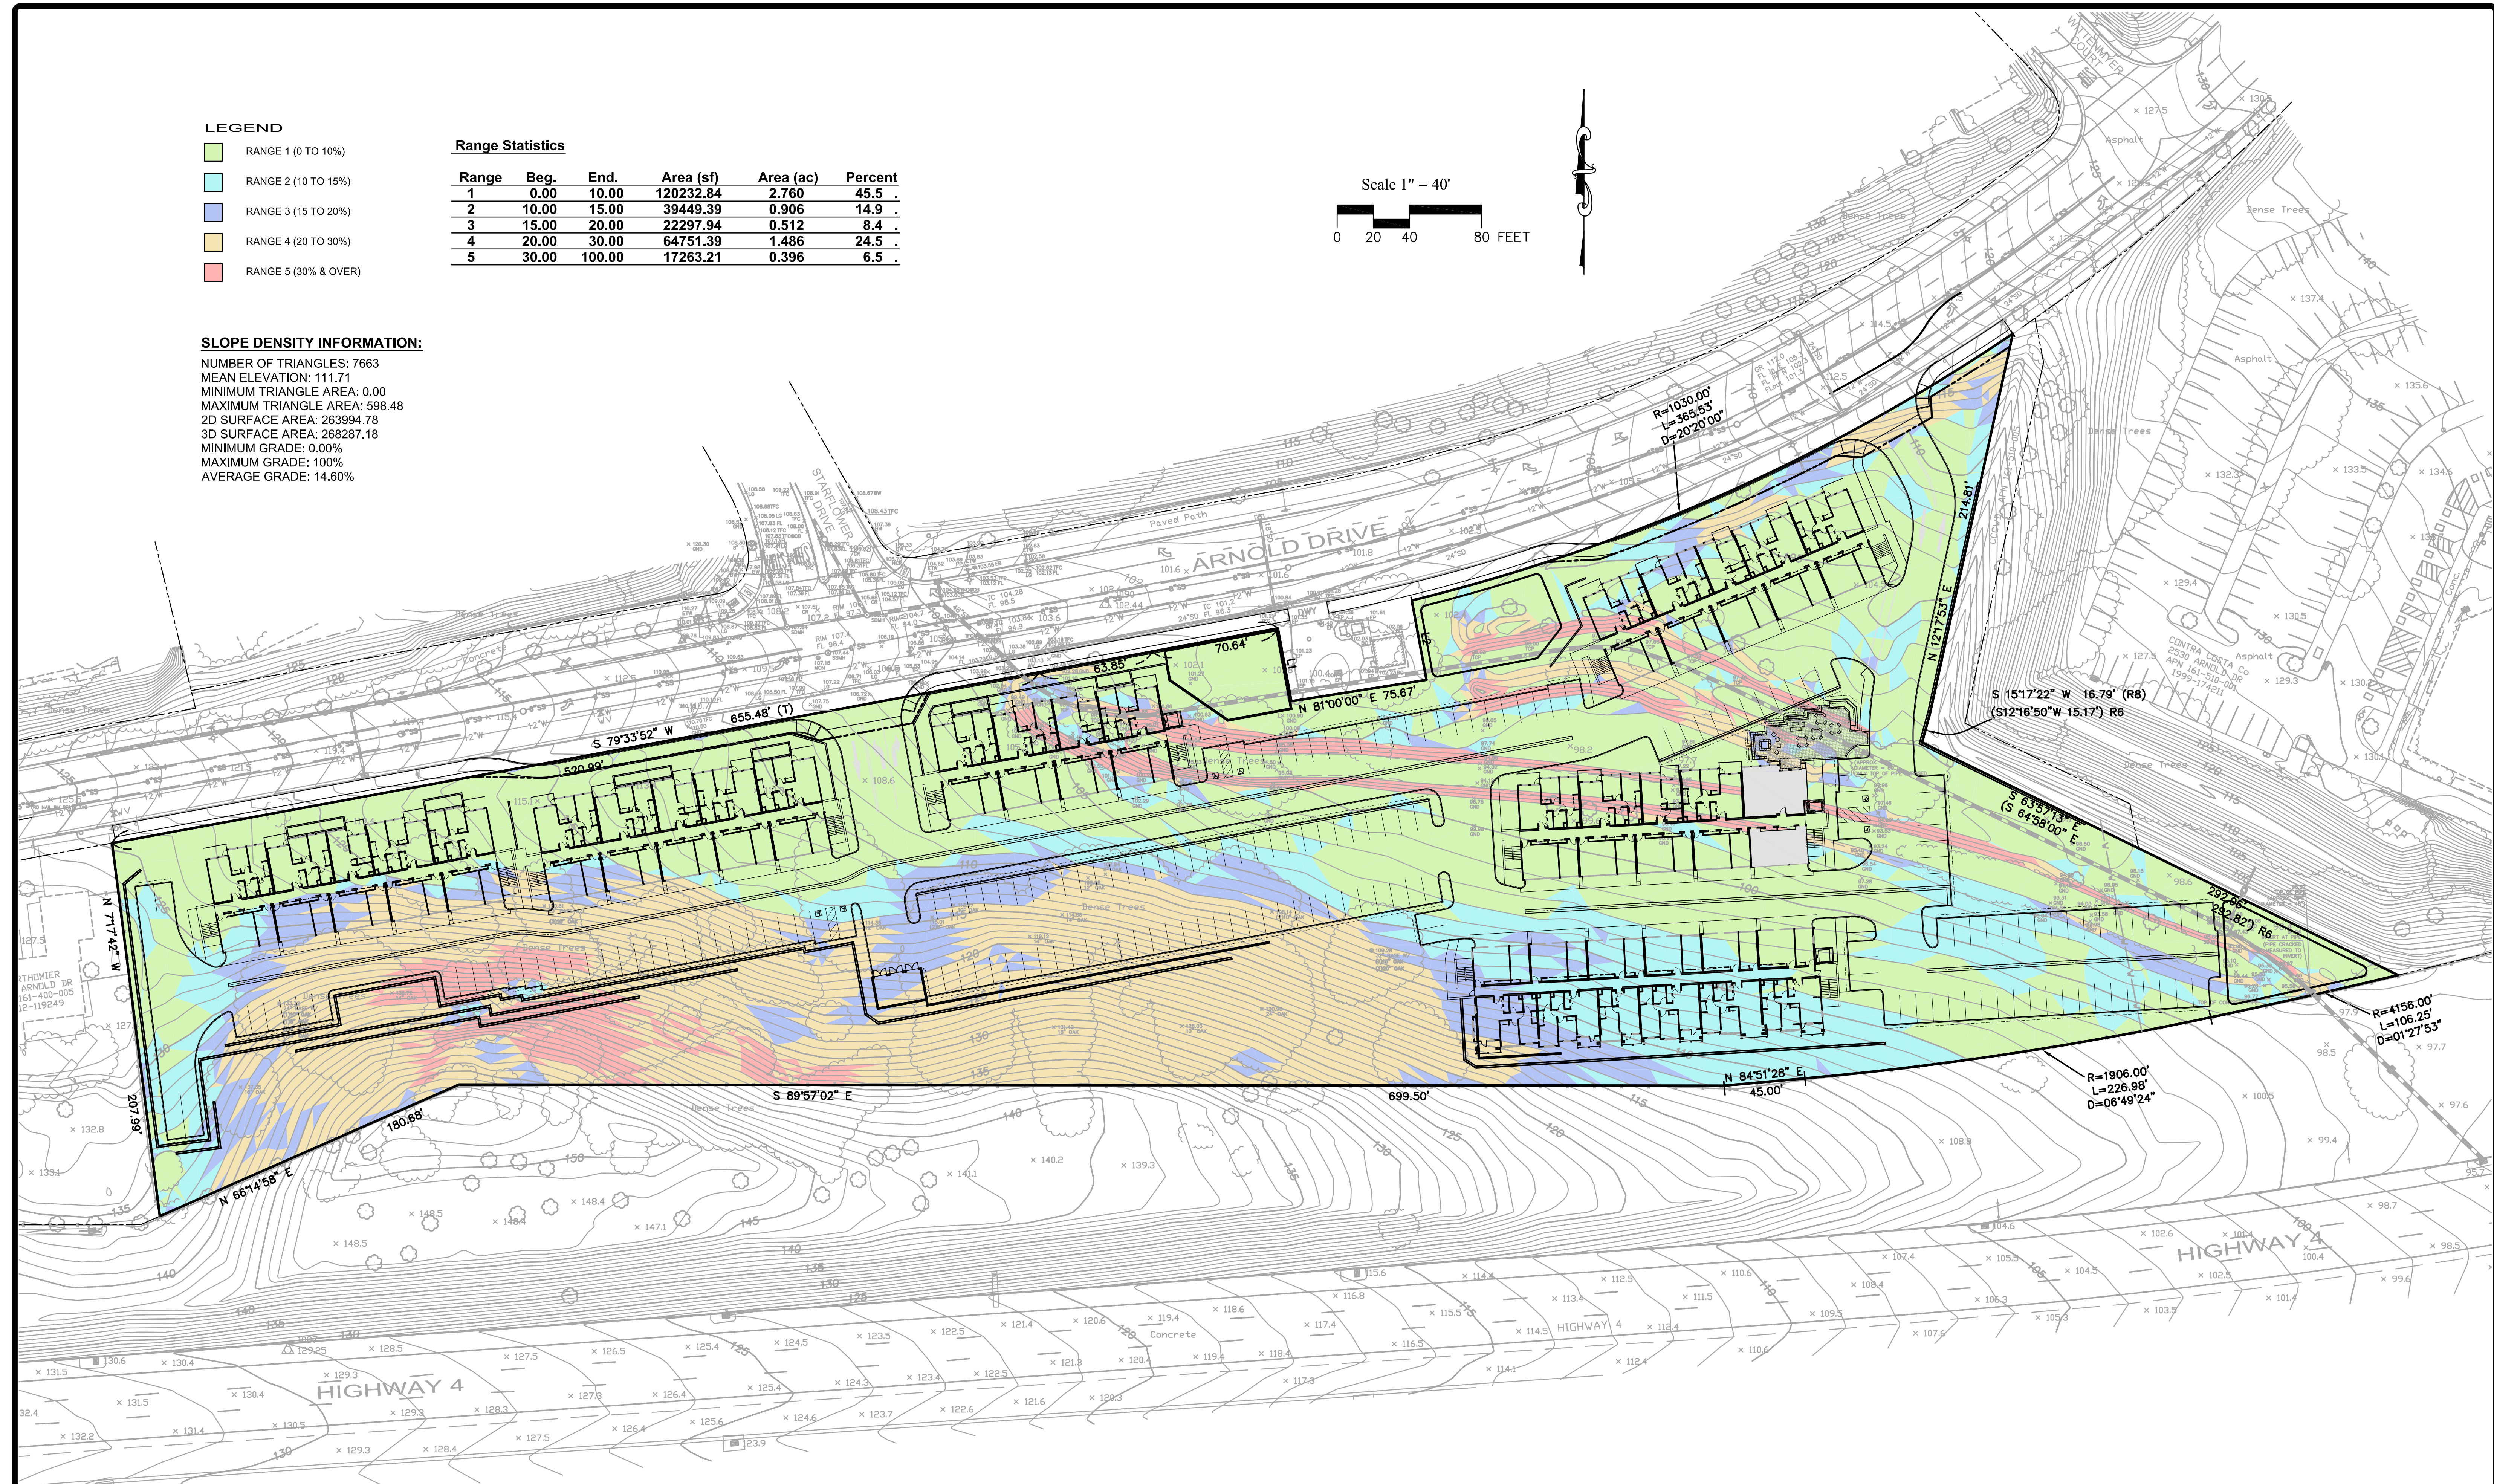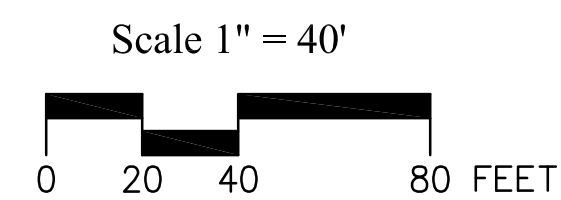[illegible]

SCALE	1"=40'
DATE	09/22/2021
ENGINEER	H. N.
JOB NO.	15126




IZZAT S. NASHASHIBI R.C.E. 29528

AMARE APARTMENT HOMES
APN 161-400-009 & 010
SLOPE DENSITY EXHIBIT
ARNOLD DRIVE

MARTINEZ

CALIFORNIA

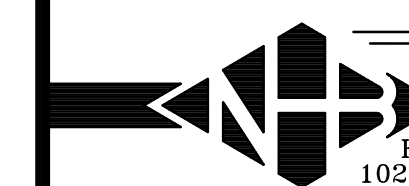

HUMANN COMPANY INC.

ENGINEERING - SURVEYING
1021 BROWN AVE. LAFAYETTE, CA 94549
PH (925)283-5000 FAX (925)283-3578

SHEET C-SD2

OF 2 SHEETS

JOB NO. 15126