



PLAN 1xB - CRAFTSMAN

PLAN 4C - FARMHOUSE


PLAN 2A - SPANISH




PLAN 3A - SPANISH

PLAN 5B - CRAFTSMAN


PLAN 1C - FARMHOUSE

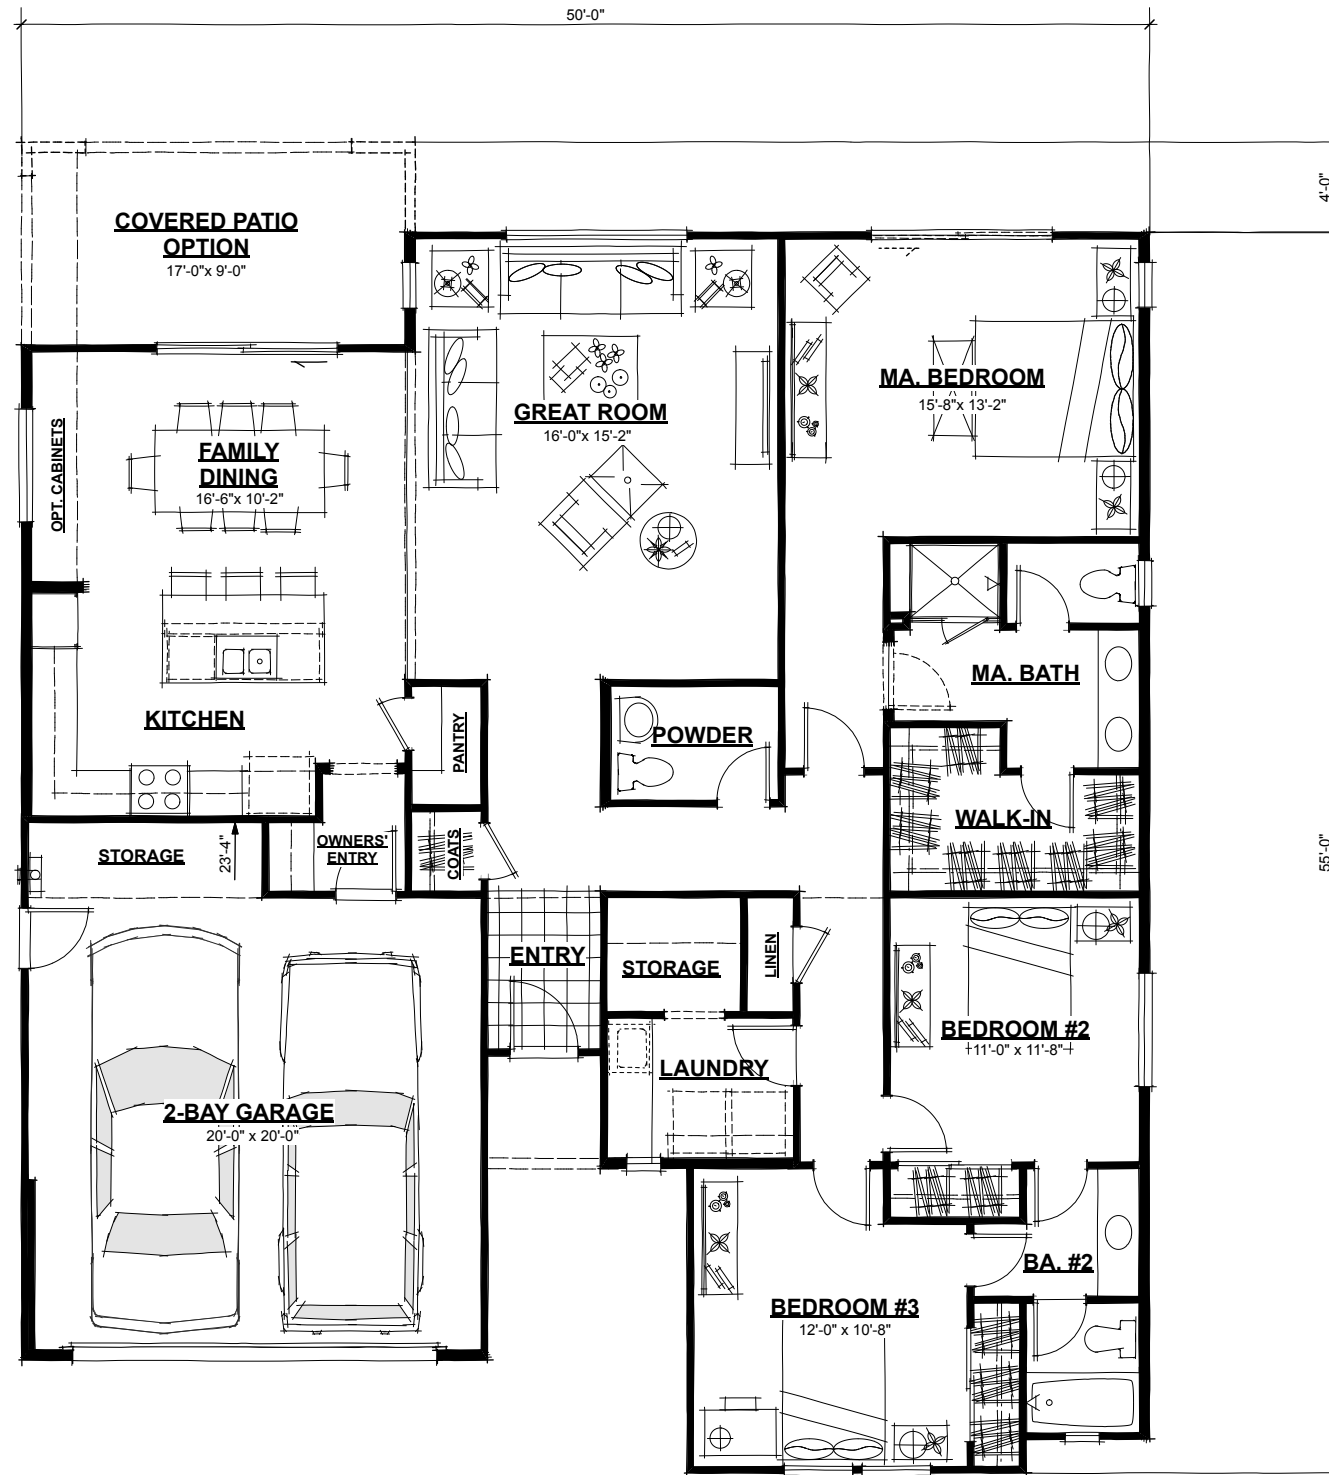


FLOOR PLAN (1952 S.F.)

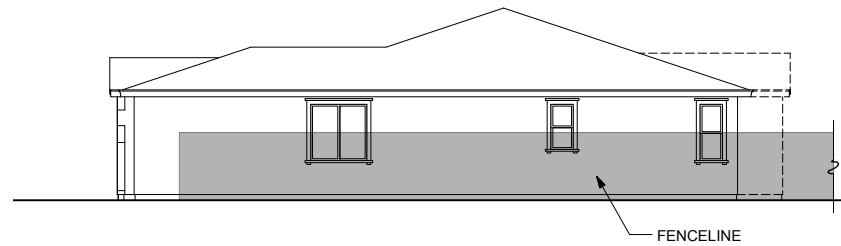


RIGHT SIDE "A"

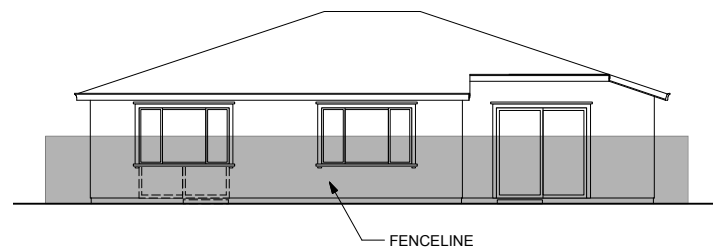

REAR "A"

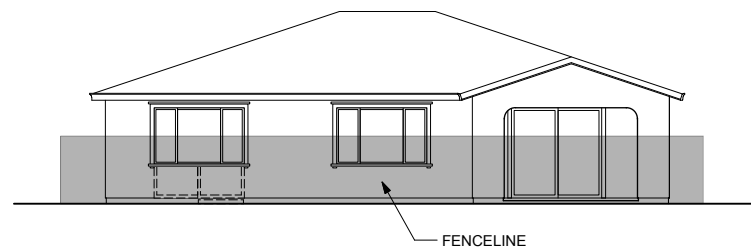


REAR "A"
(COVERED PATIO OPTION)

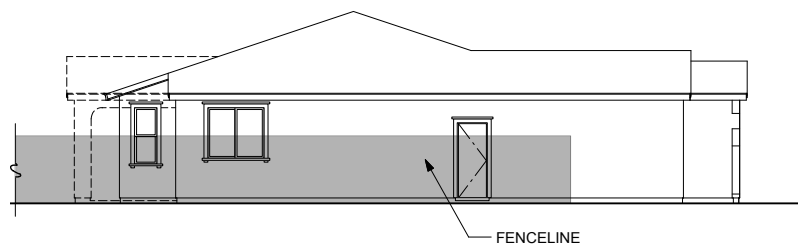

LEFT SIDE "A"

COVERED PATIO OPTION
(SHOWN DASHED)

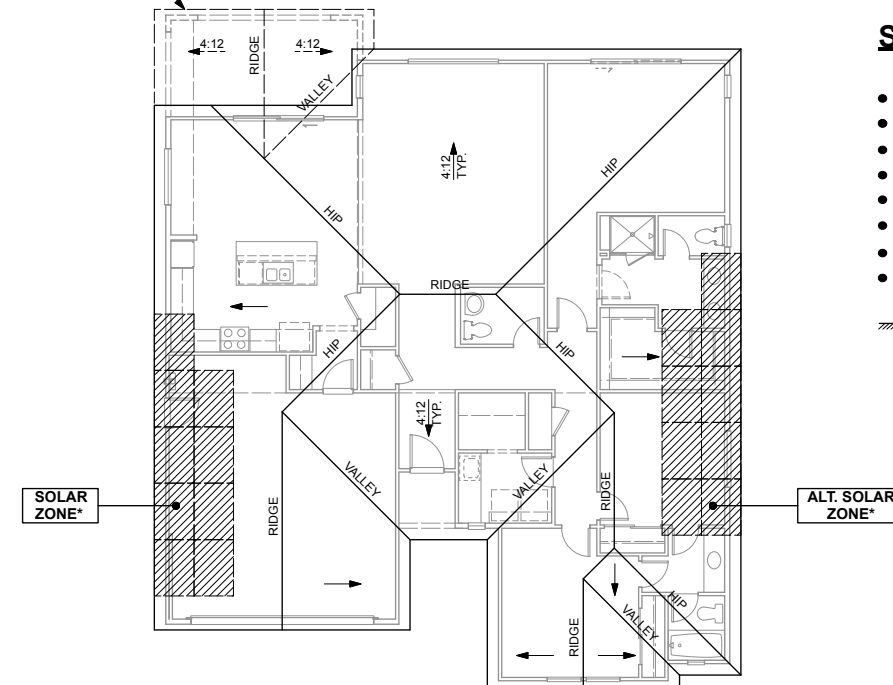

ROOF PLAN "A"

SPANISH

- STUCCO SIDING
- STUCCO OVER FOAM TRIM
- STUCCO OVER SHAPED FOAM CORBELS
- DECORATIVE TILE PIPE VENTS
- DECORATIVE SHUTTERS (WHERE SHOWN)
- THEME SPECIFIC GARAGE DOOR
- CONCRETE TILE ROOFING -
- LOW PROFILE "S"


INDICATES RECESS




FRONT ELEVATION "A"
(SPANISH)

CRAFTSMAN


- STUCCO SIDING
- STUCCO OVER FOAM TRIM
- FIBER CEMENT SHINGLE SIDING (WHERE SHOWN)
- SHAPED OUTLOOKERS
- CULTURED STONE VENEER AT COLUMNS
- THEME SPECIFIC GARAGE DOOR
- CONCRETE TILE ROOFING - "SHAKE" PROFILE

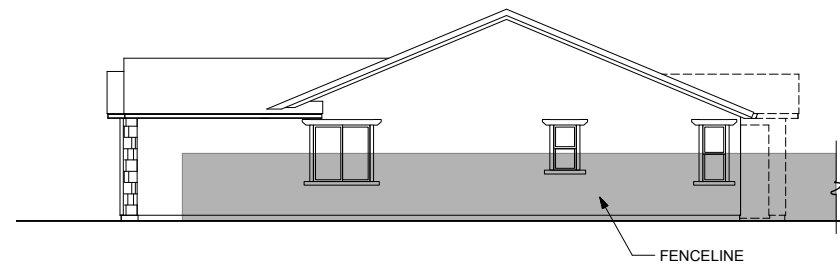

RIGHT SIDE "B"

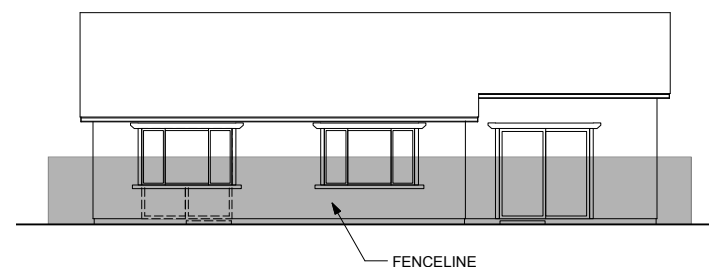


REAR "B"

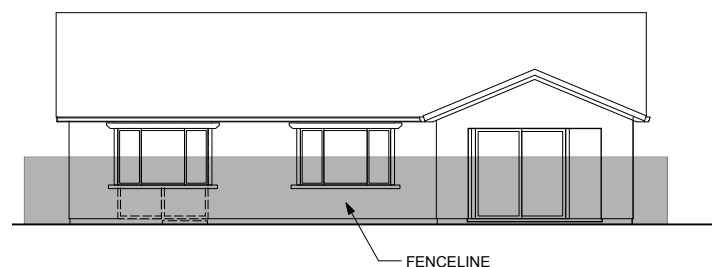


REAR "B"

(COVERED PATIO OPTION)

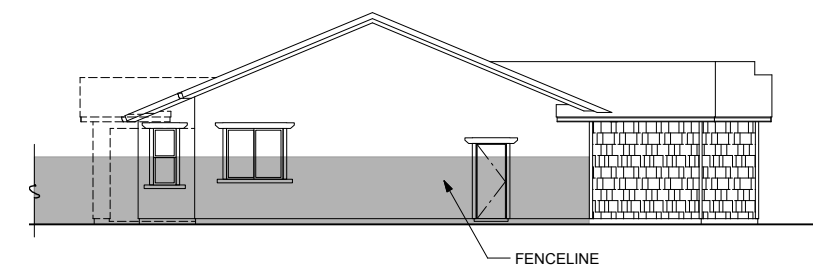

LEFT SIDE "B"

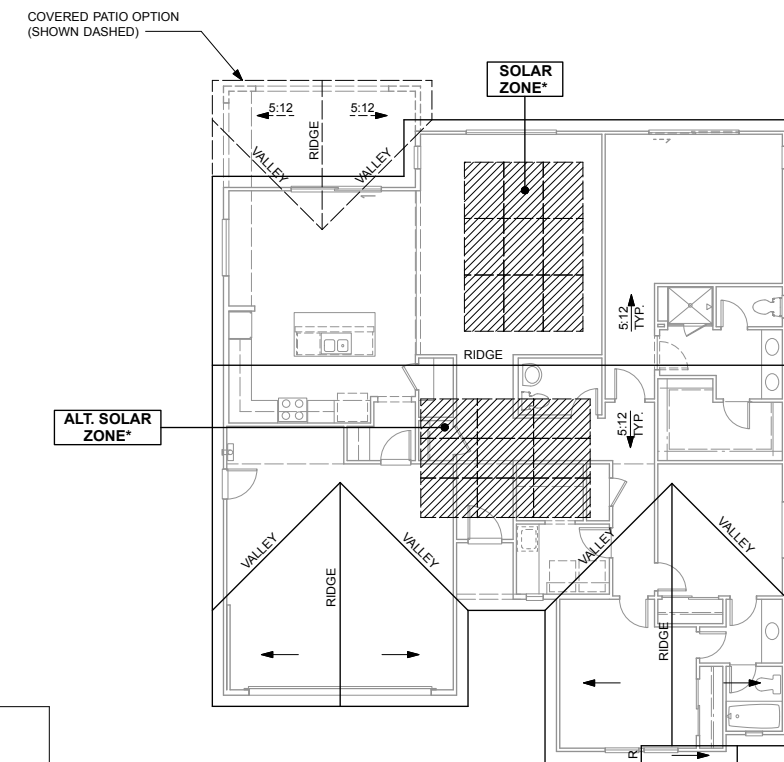


ROOF PLAN "B"




FRONT ELEVATION "B"
(CRAFTSMAN)

FARMHOUSE


- STUCCO SIDING
- STUCCO OVER FOAM TRIM
- BOARD AND BATTEN SIDING (WHERE SHOWN)
- WOOD LAP SIDING (WHERE SHOWN)
- PLANK AND BATTEN SHUTTERS
- THEME SPECIFIC GARAGE DOOR
- CONCRETE TILE ROOFING - "SLATE" PROFILE

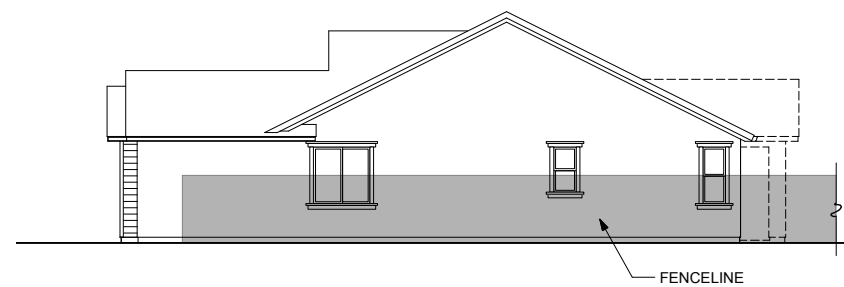


RIGHT SIDE "C"

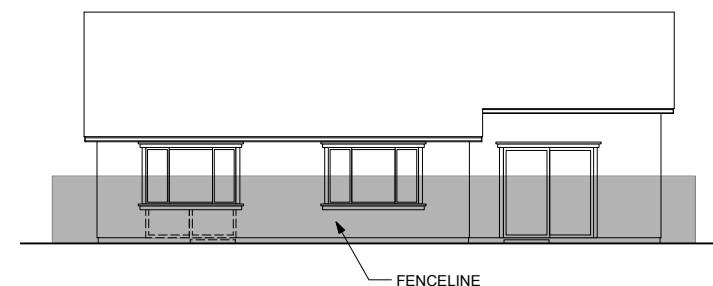


REAR "C"

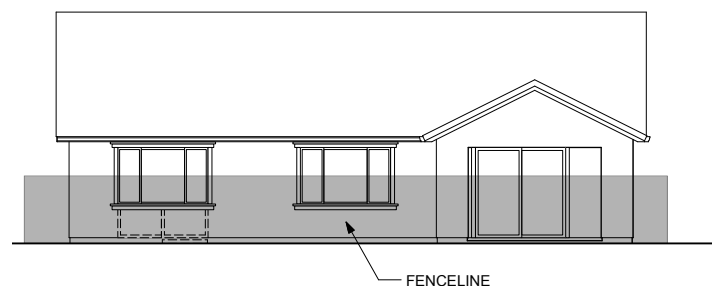

REAR "C"
(COVERED PATIO OPTION)

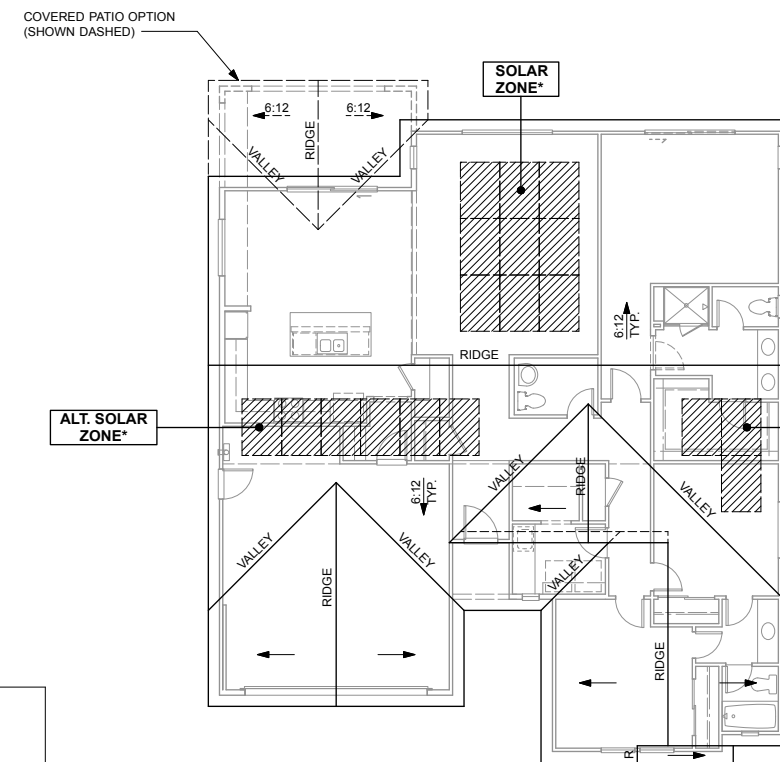


ROOF PLAN "C"

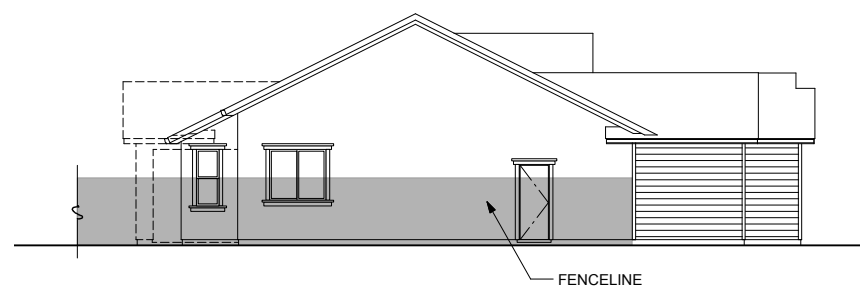


LEFT SIDE "C"




FRONT ELEVATION "C"
(FARMHOUSE)

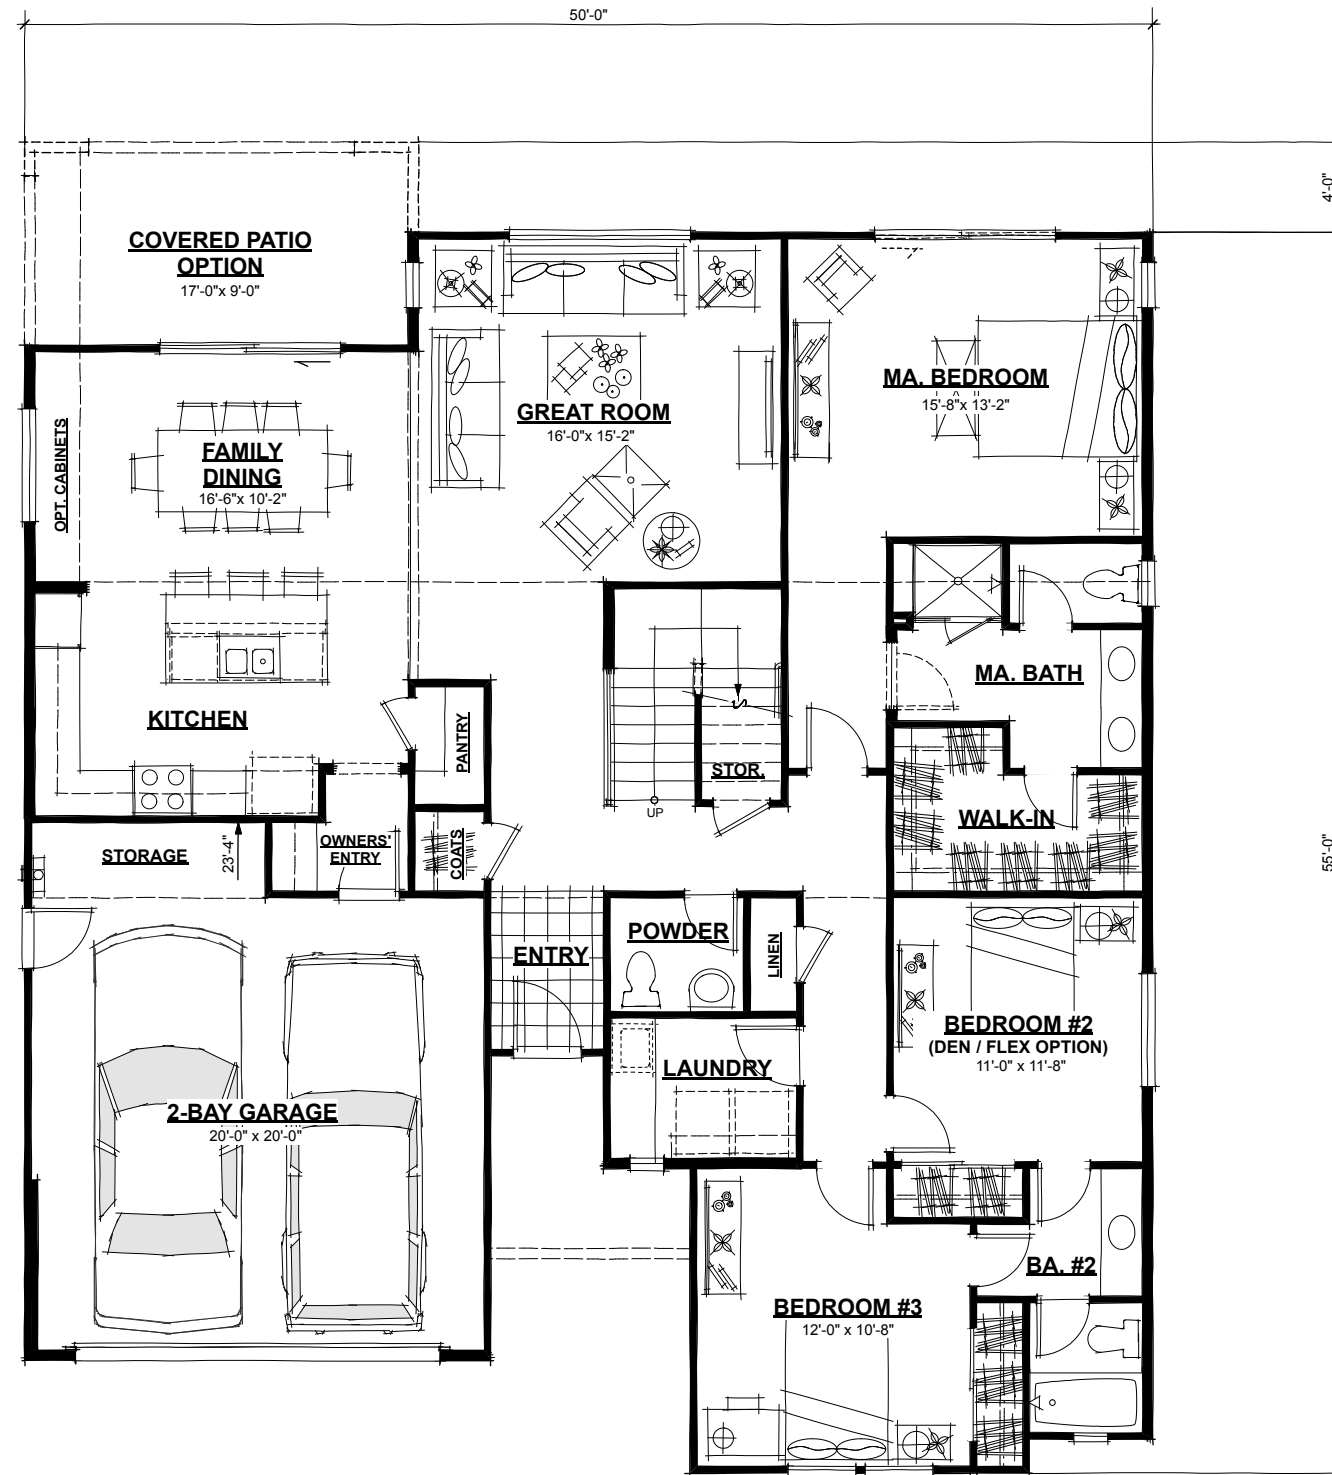


FIRST FLOOR PLAN (1942 S.F.; 2580 TOTAL S.F.)

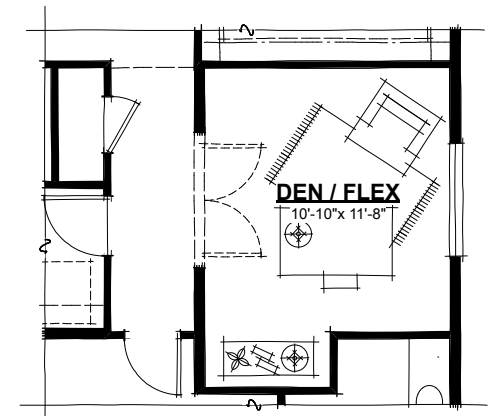


DEN / FLEX OPTION

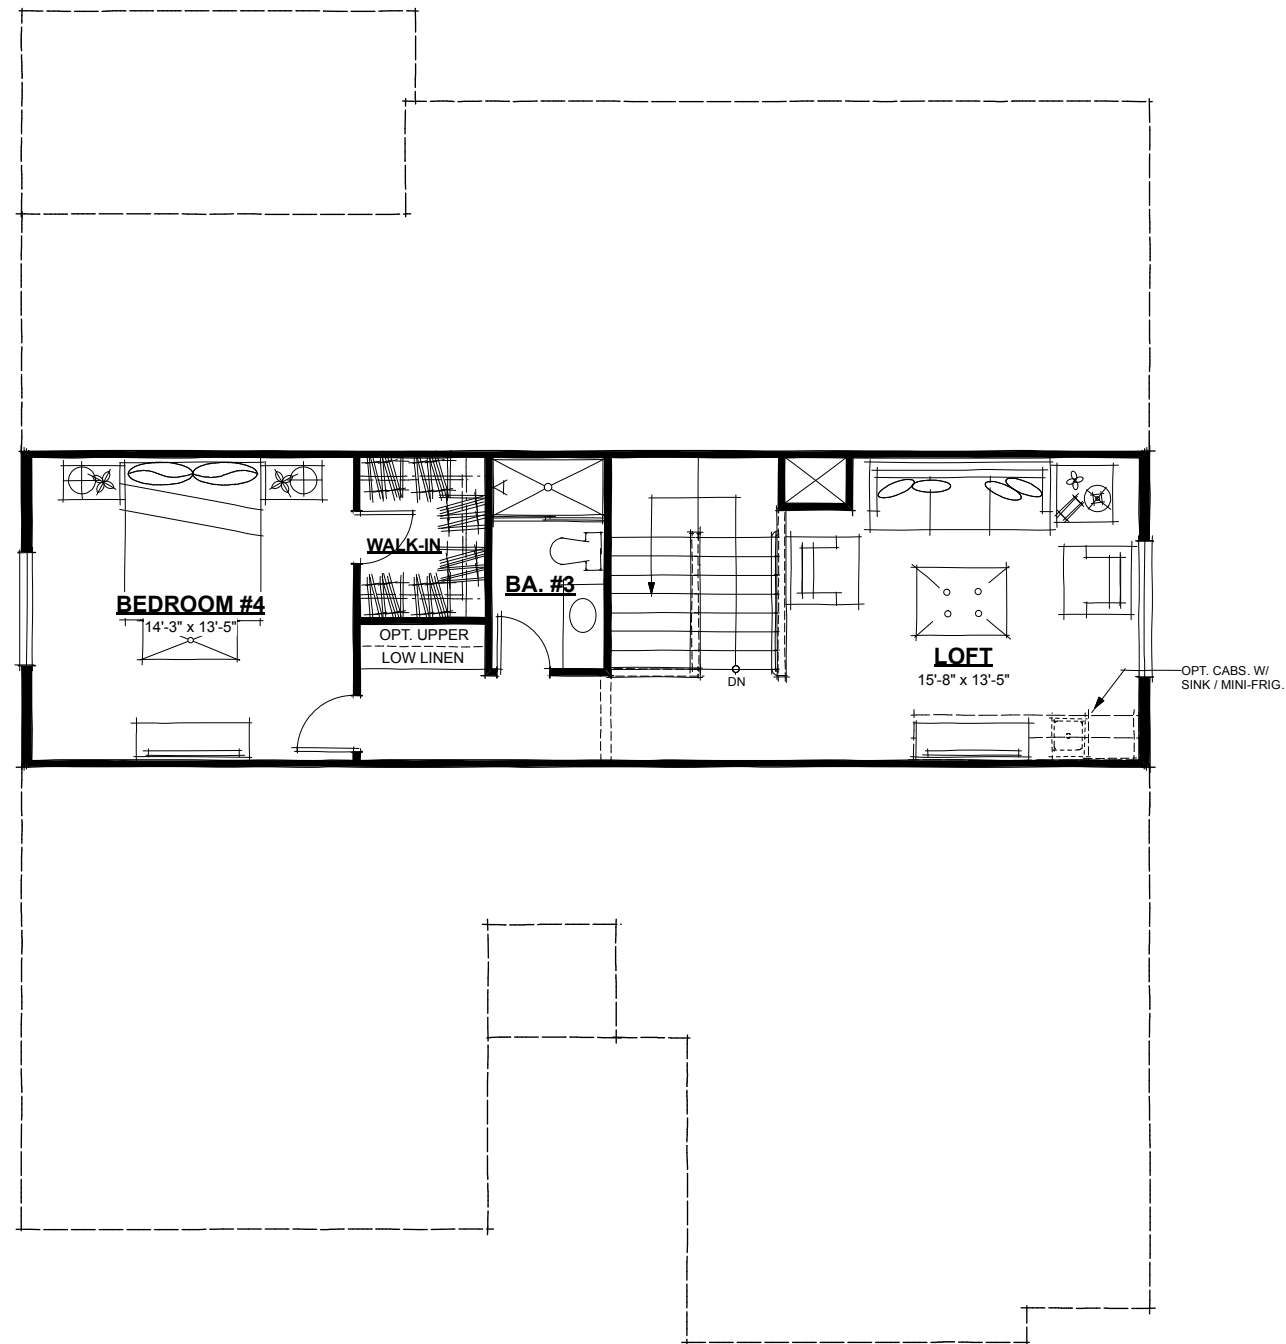


SECOND FLOOR PLAN (628 S.F.)

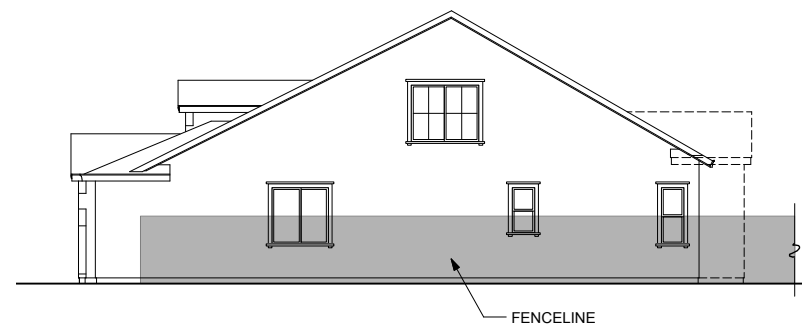


RIGHT SIDE "A"

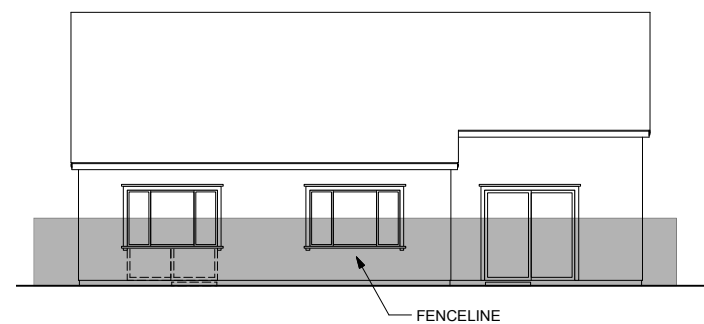


REAR "A"

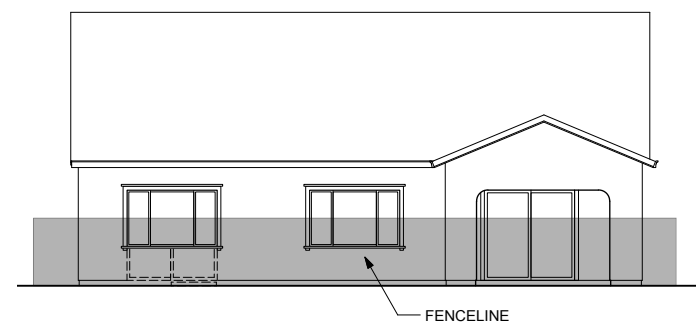

REAR "A"
(COVERED PATIO OPTION)

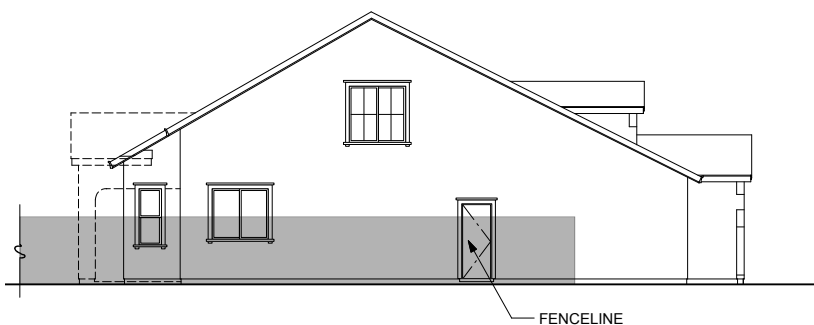

LEFT SIDE "A"

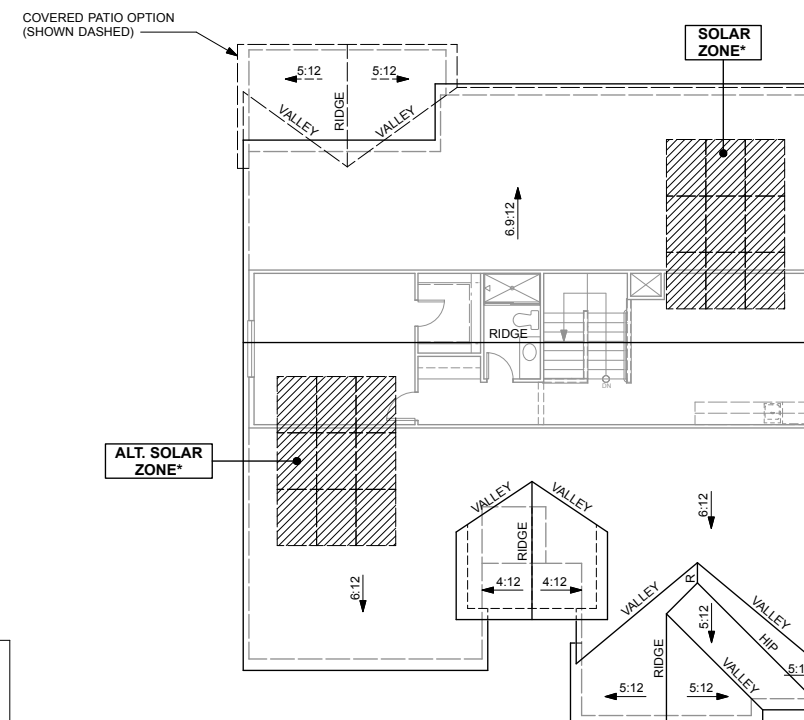


ROOF PLAN "A"


SPANISH

- STUCCO SIDING
- STUCCO OVER FOAM TRIM
- STUCCO OVER SHAPED FOAM CORBELS
- DECORATIVE TILE PIPE VENTS
- DECORATIVE SHUTTERS (WHERE SHOWN)
- THEME SPECIFIC GARAGE DOOR
- CONCRETE TILE ROOFING - LOW PROFILE "S"


INDICATES RECESS

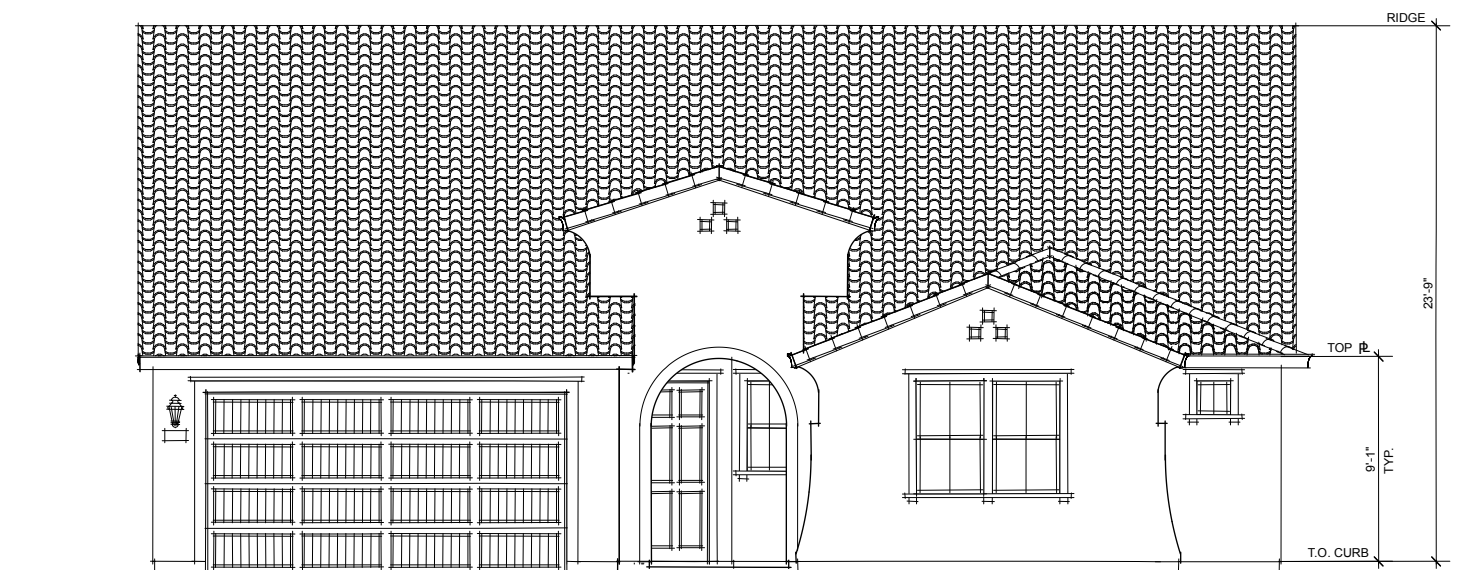


FRONT ELEVATION "A"
(SPANISH)

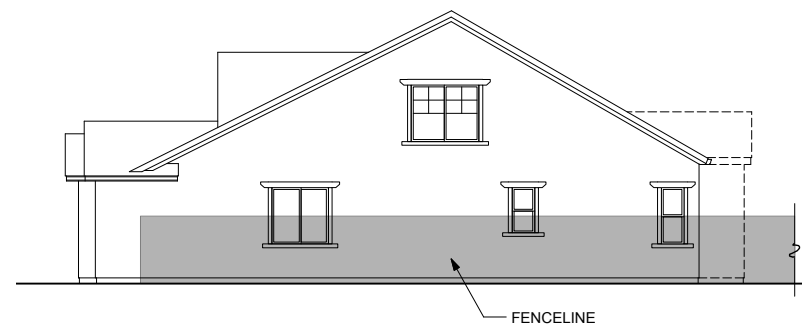


RIGHT SIDE "B"

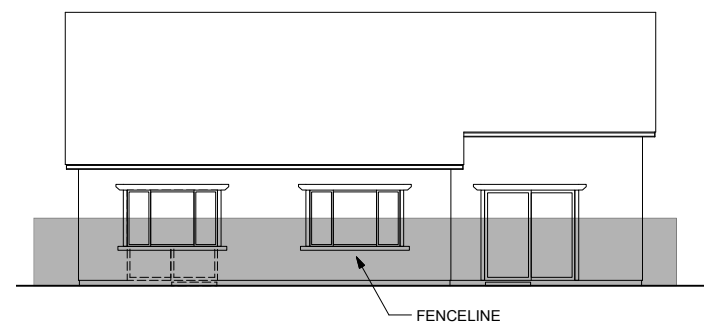


REAR "B"

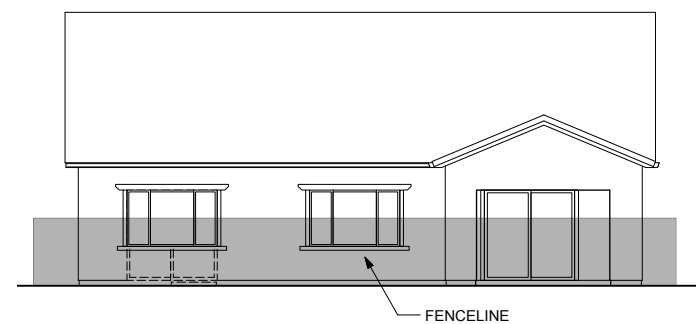

REAR "B"
(COVERED PATIO OPTION)

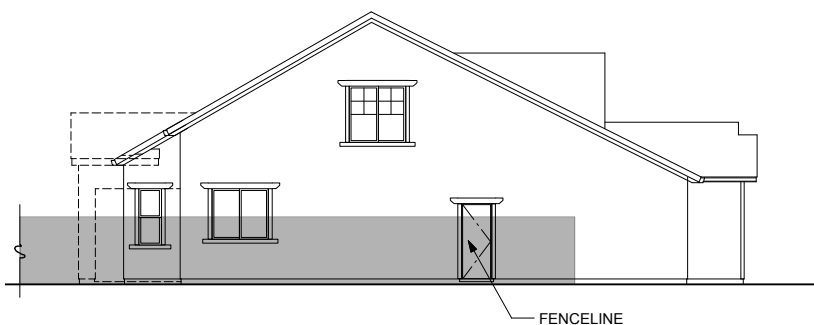


LEFT SIDE "B"

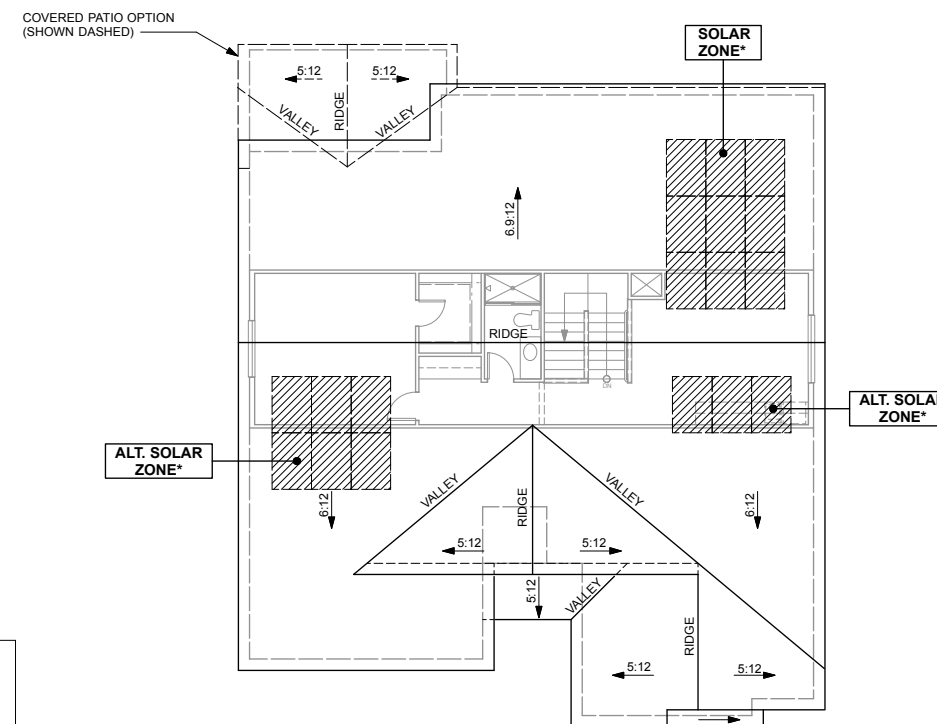


ROOF PLAN "B"

CRAFTSMAN


- STUCCO SIDING
- STUCCO OVER FOAM TRIM
- FIBER CEMENT SHINGLE SIDING (WHERE SHOWN)
- SHAPED OUTLOOKERS
- CULTURED STONE VENEER AT COLUMNS
- THEME SPECIFIC GARAGE DOOR
- CONCRETE TILE ROOFING - "SHAKE" PROFILE

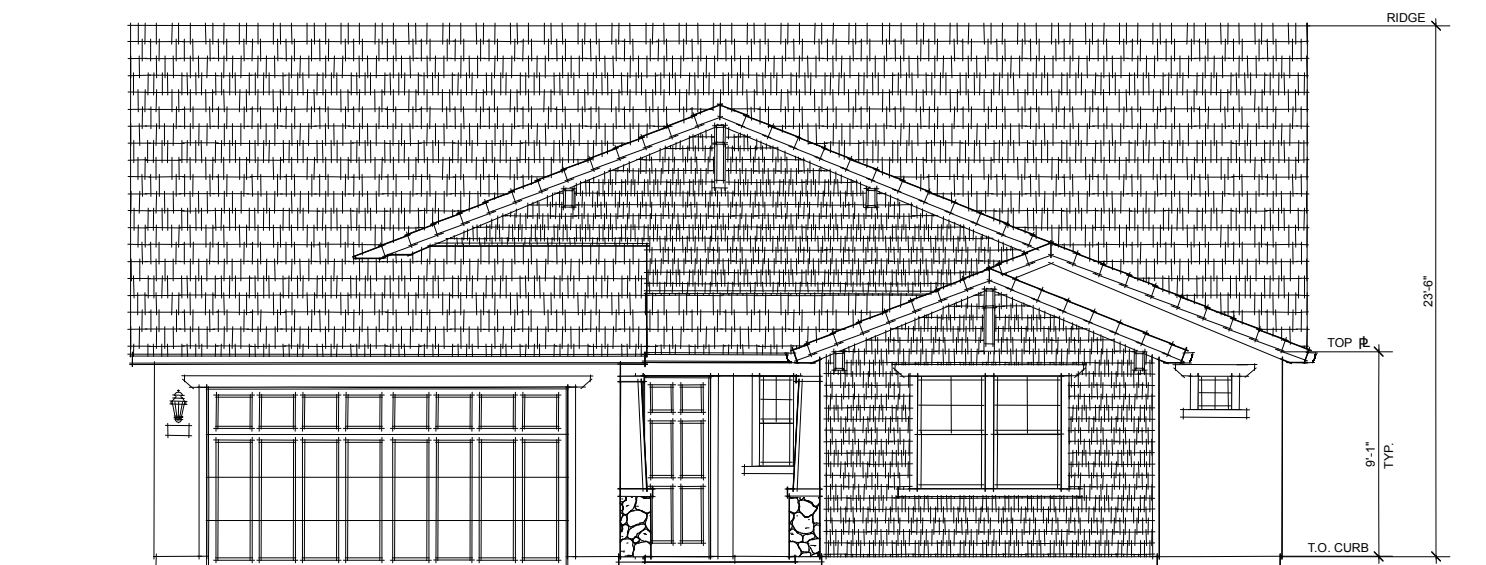


FRONT ELEVATION "B"
(CRAFTSMAN)

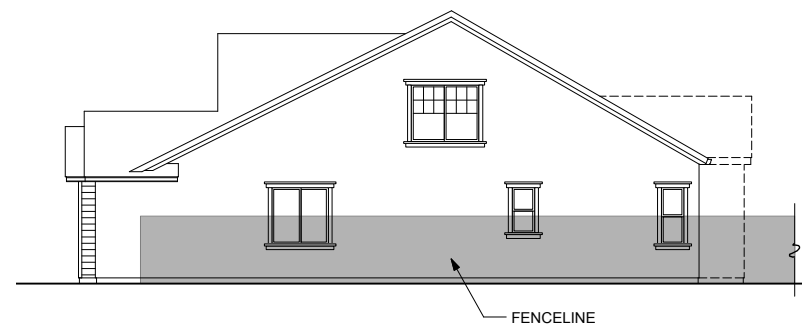


RIGHT SIDE "C"

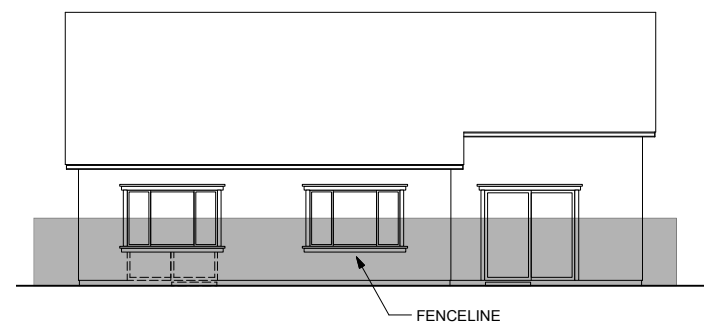


REAR "C"

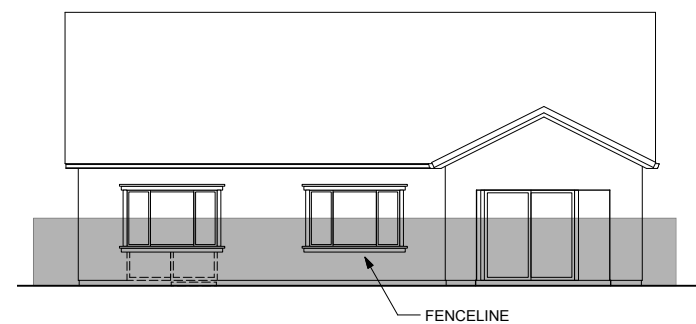

REAR "C"
(COVERED PATIO OPTION)

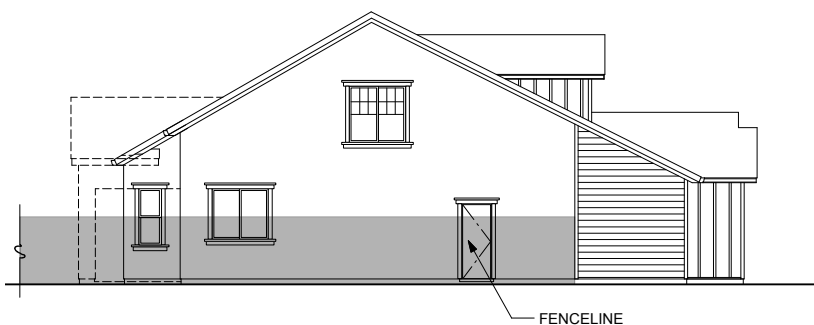

LEFT SIDE "C"

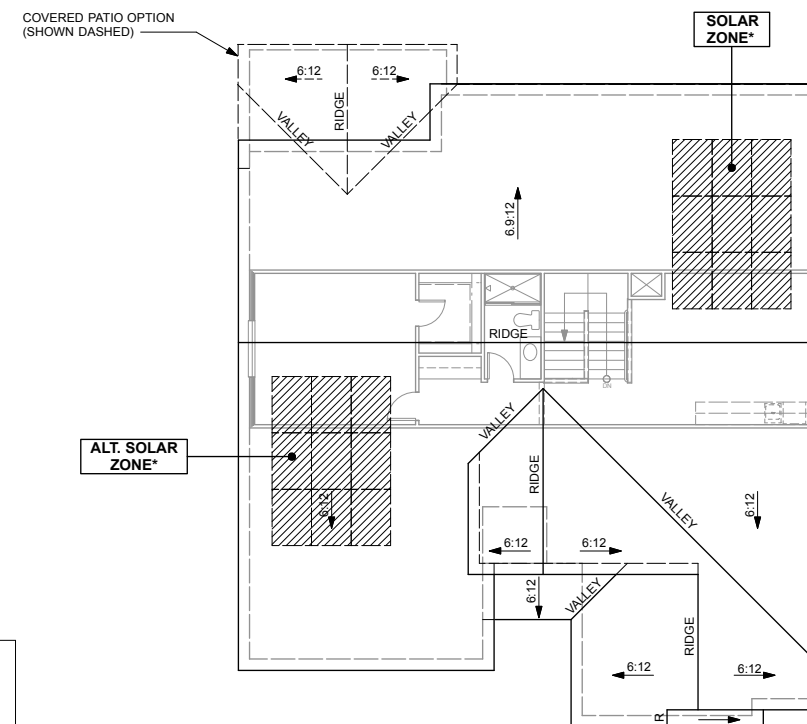


ROOF PLAN "C"

FARMHOUSE


- STUCCO SIDING
- STUCCO OVER FOAM TRIM
- BOARD AND BATTEN SIDING (WHERE SHOWN)
- WOOD LAP SIDING (WHERE SHOWN)
- PLANK AND BATTEN SHUTTERS
- THEME SPECIFIC GARAGE DOOR
- CONCRETE TILE ROOFING - "SLATE" PROFILE




FRONT ELEVATION "C"
(FARMHOUSE)

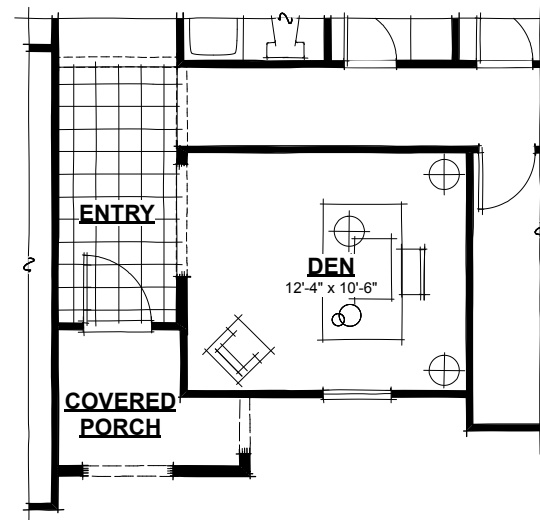


BEDROOM #4 OPTION

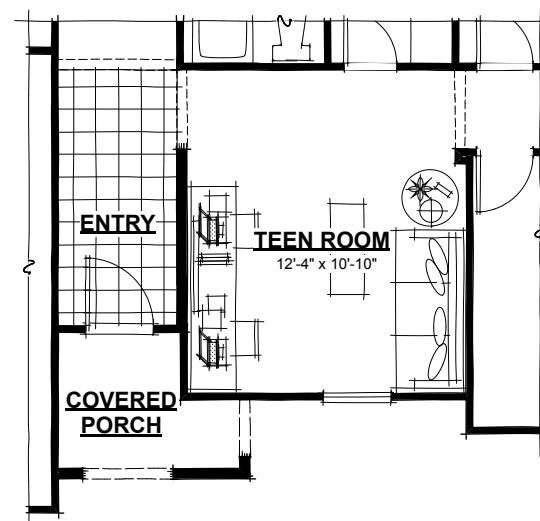


TEEN ROOM OPTION

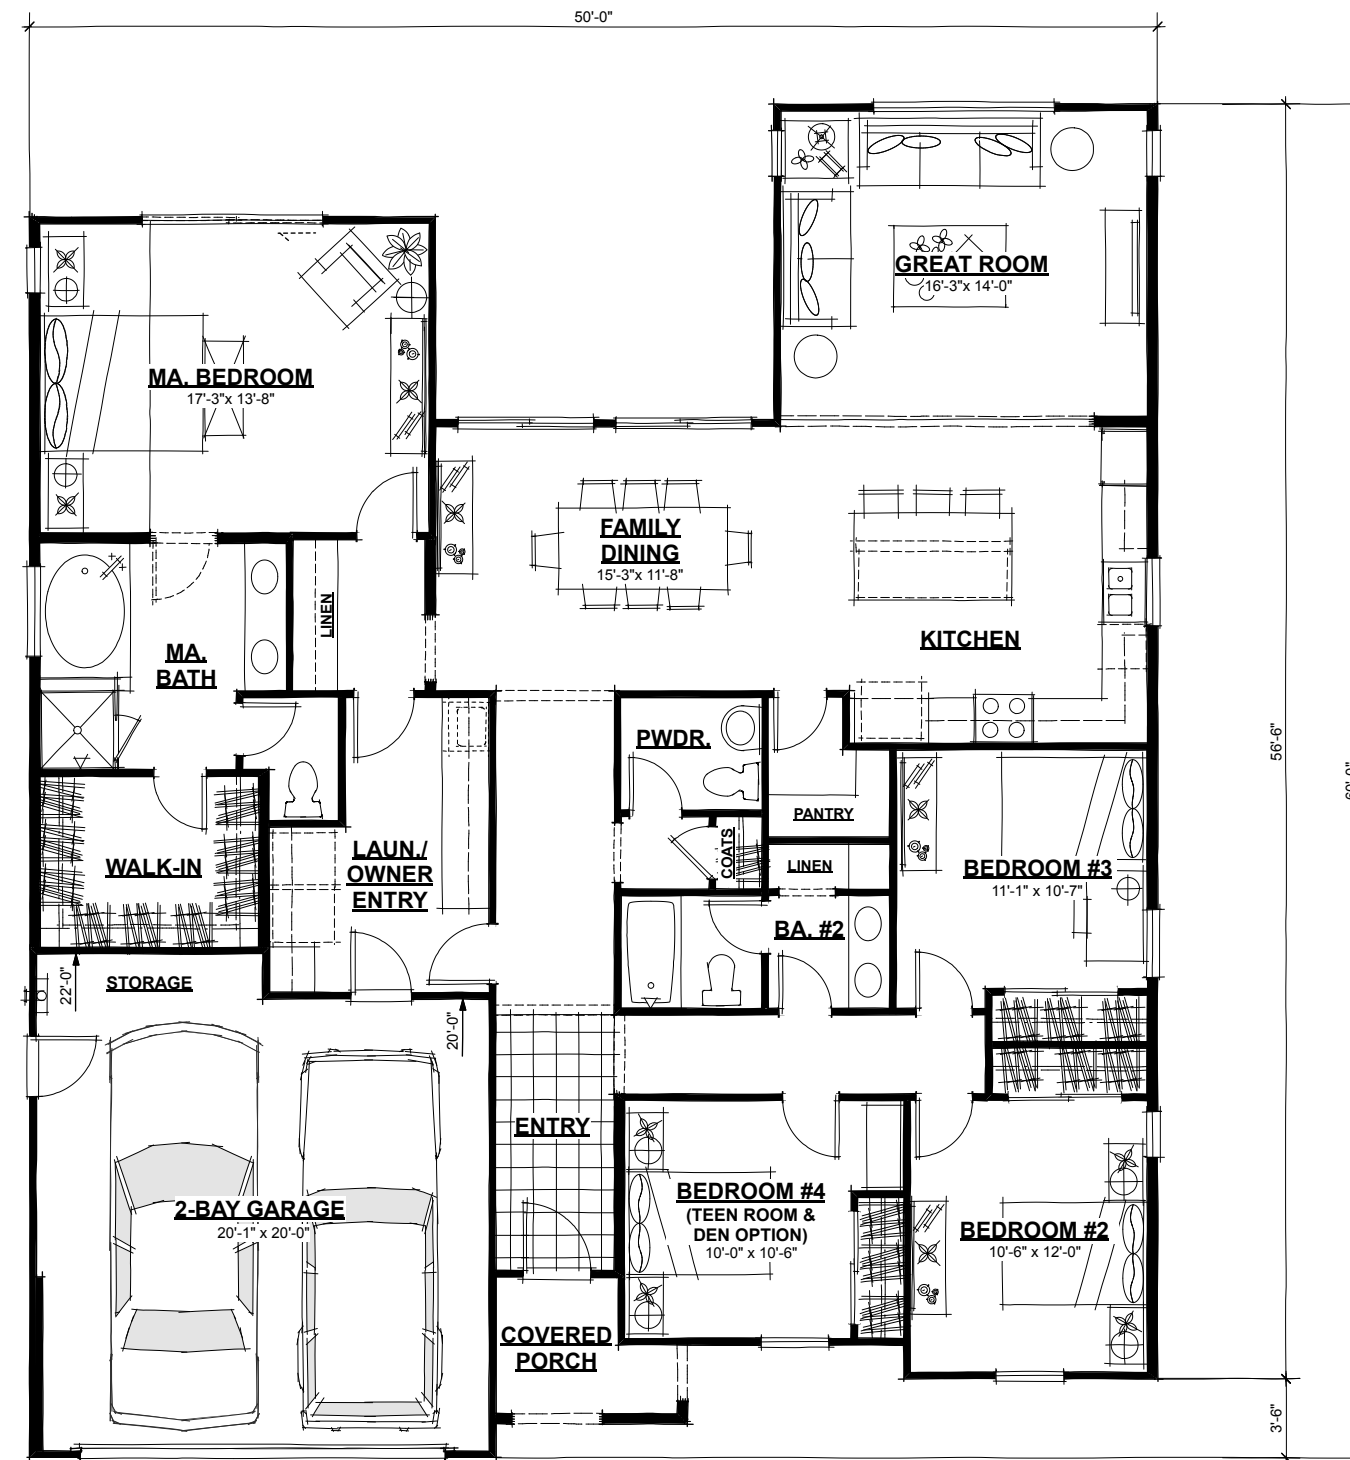


FLOOR PLAN (2117 S.F.)

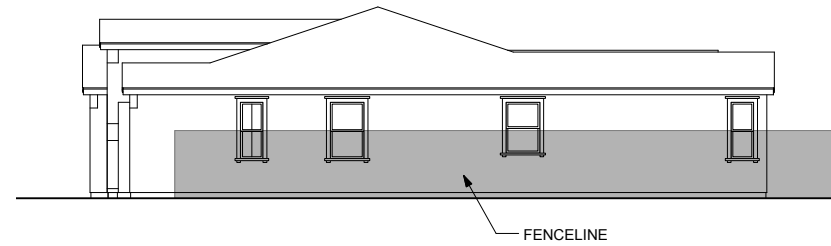


RIGHT SIDE "A"

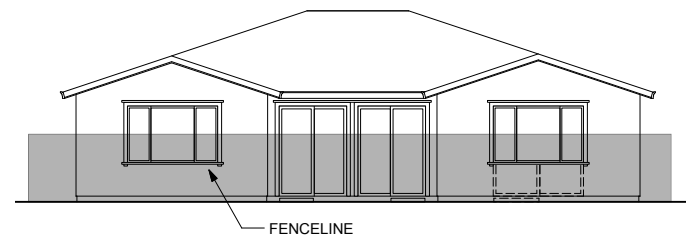

REAR "A"

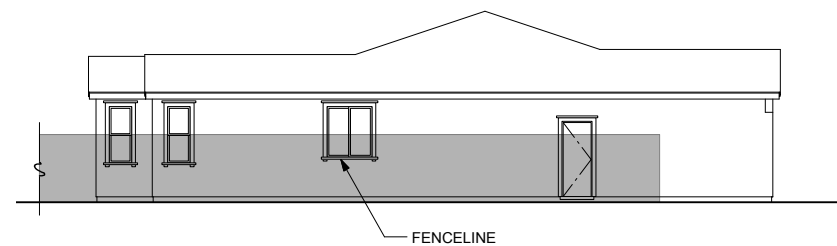

LEFT SIDE "A"

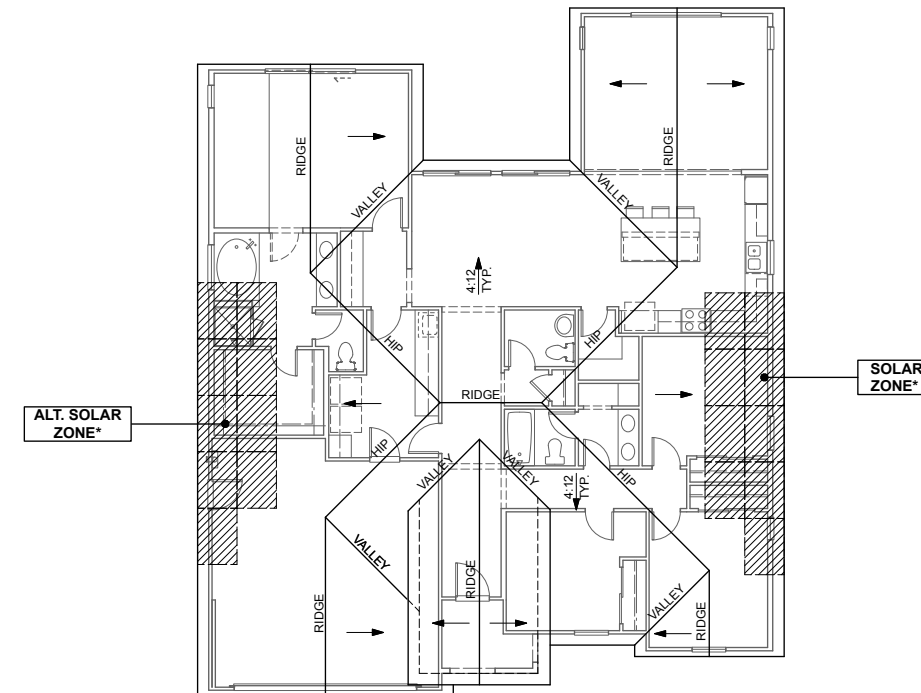


ROOF PLAN "A"


SPANISH

- STUCCO SIDING
- STUCCO OVER FOAM TRIM
- STUCCO OVER SHAPED FOAM CORBELS
- DECORATIVE TILE PIPE VENTS
- DECORATIVE SHUTTERS (WHERE SHOWN)
- THEME SPECIFIC GARAGE DOOR
- CONCRETE TILE ROOFING -
- LOW PROFILE "S"


INDICATES RECESS

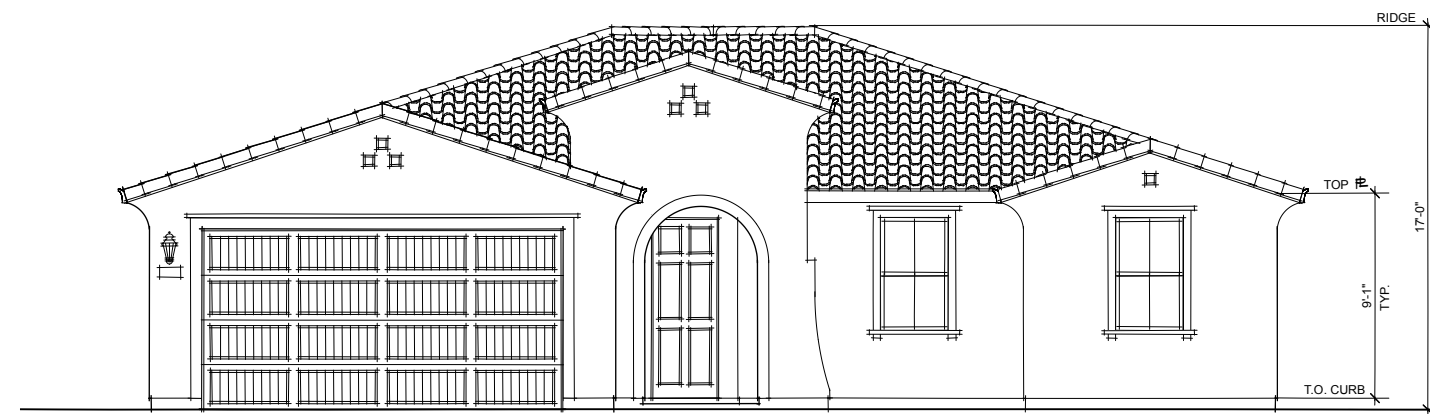


FRONT ELEVATION "A"
(SPANISH)

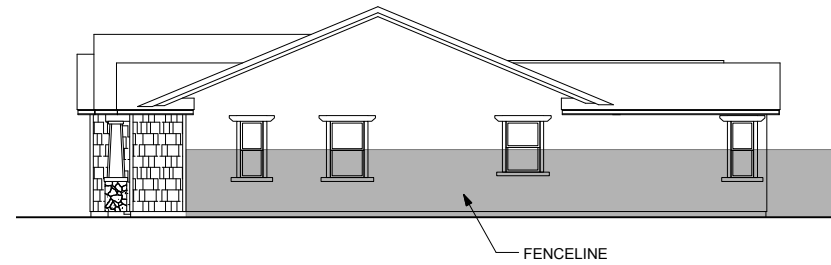


RIGHT SIDE "B"

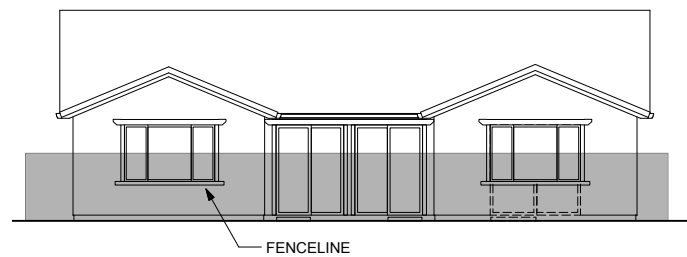

REAR "B"

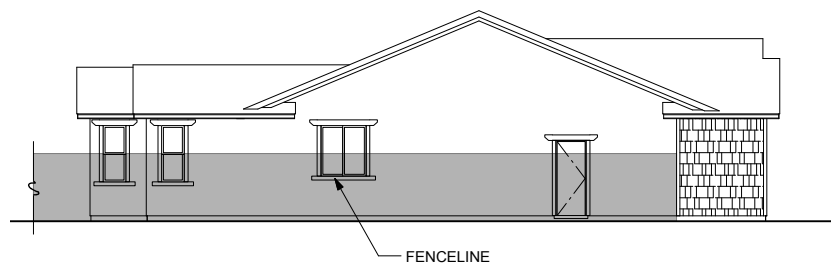


LEFT SIDE "B"

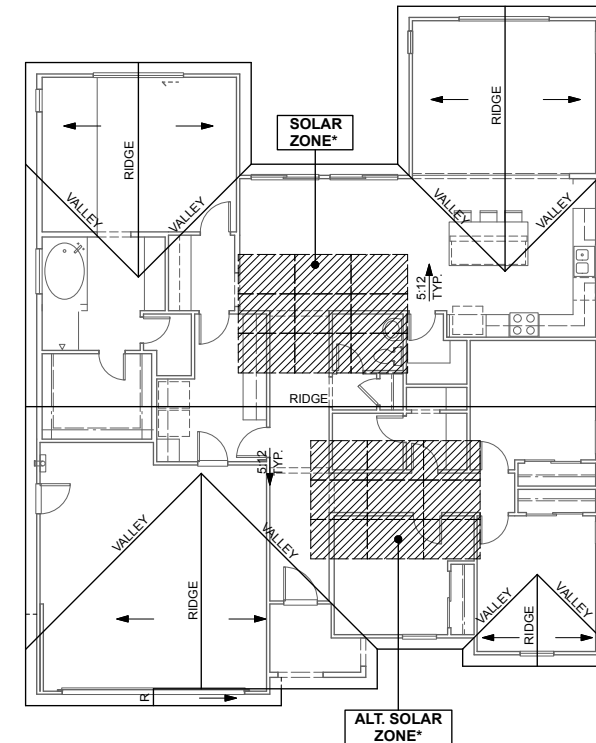


ROOF PLAN "B"

CRAFTSMAN


- STUCCO SIDING
- STUCCO OVER FOAM TRIM
- FIBER CEMENT SHINGLE SIDING (WHERE SHOWN)
- SHAPED OUTLOOKERS
- CULTURED STONE VENEER AT COLUMNS
- THEME SPECIFIC GARAGE DOOR
- CONCRETE TILE ROOFING - "SHAKE" PROFILE

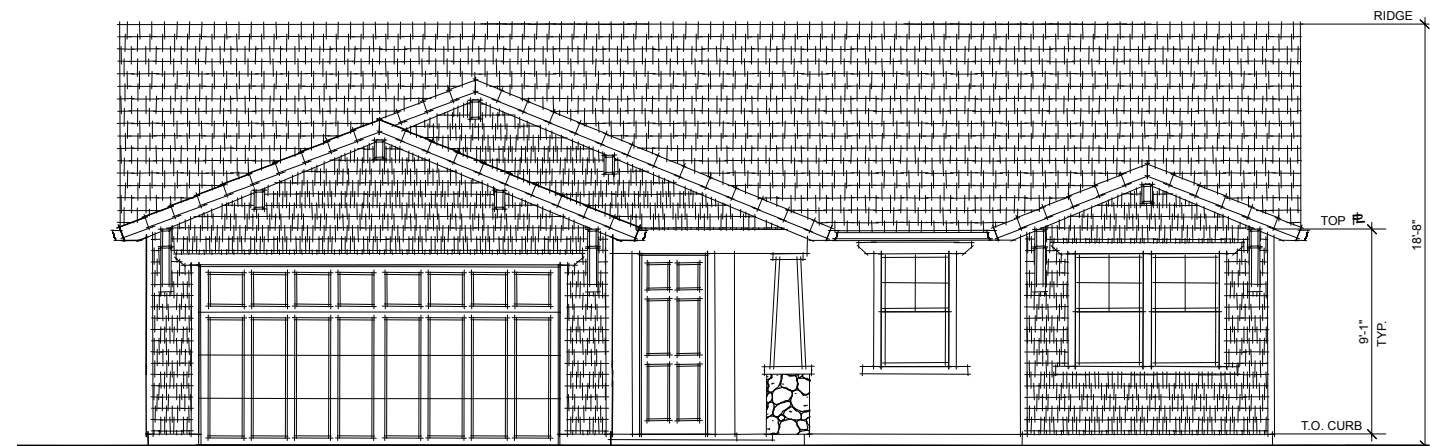


FRONT ELEVATION "B"
(CRAFTSMAN)

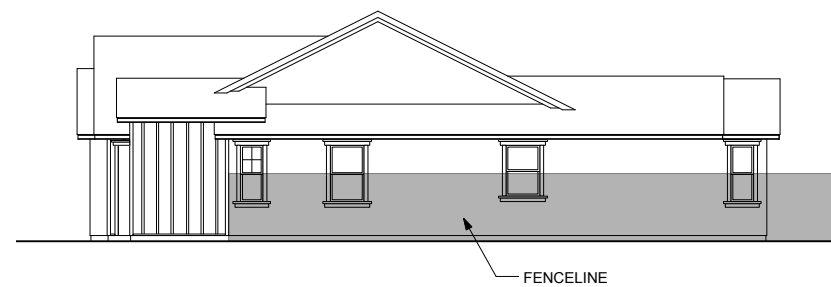


RIGHT SIDE "C"

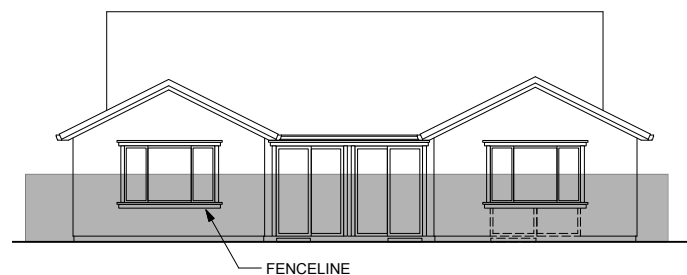

REAR "C"

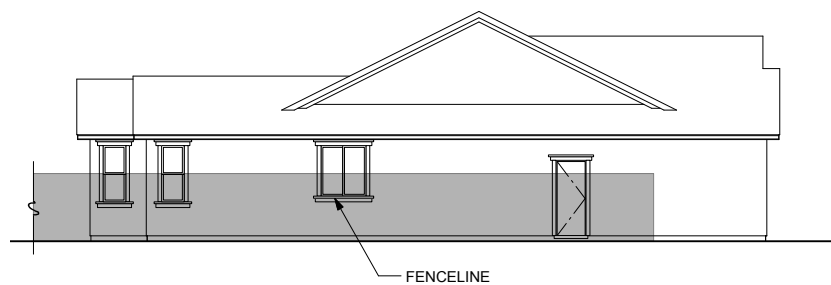

LEFT SIDE "C"

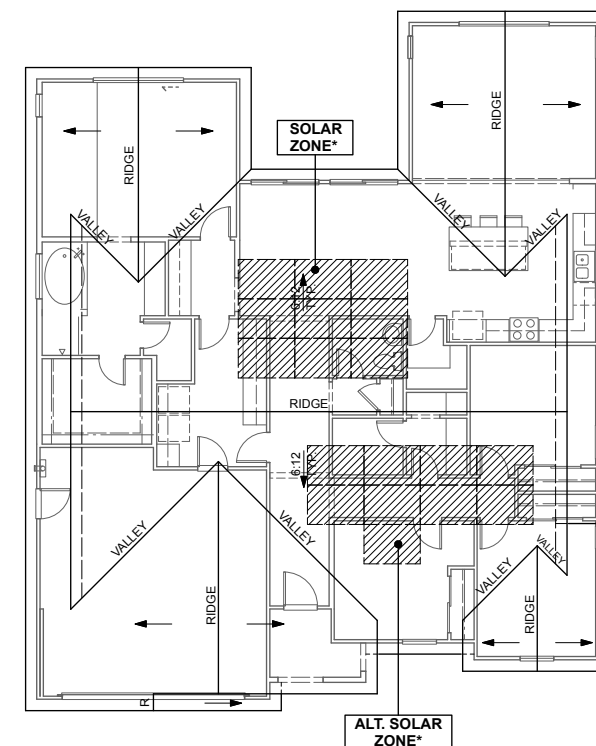

ROOF PLAN "C"

FARMHOUSE


- STUCCO SIDING
- STUCCO OVER FOAM TRIM
- BOARD AND BATTEN SIDING (WHERE SHOWN)
- WOOD LAP SIDING (WHERE SHOWN)
- PLANK AND BATTEN SHUTTERS
- THEME SPECIFIC GARAGE DOOR
- CONCRETE TILE ROOFING - "SLATE" PROFILE




FRONT ELEVATION "C"
(FARMHOUSE)




SECOND FLOOR PLAN (1375 S.F.)

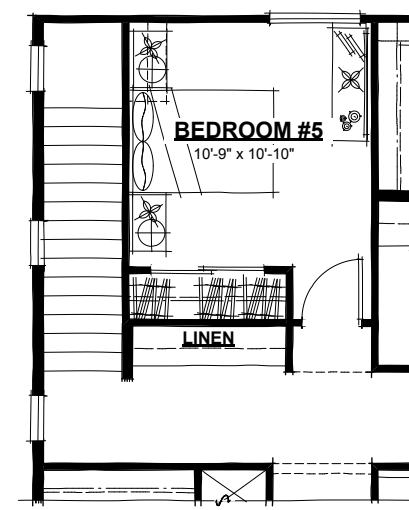


BEDROOM #5 OPTION

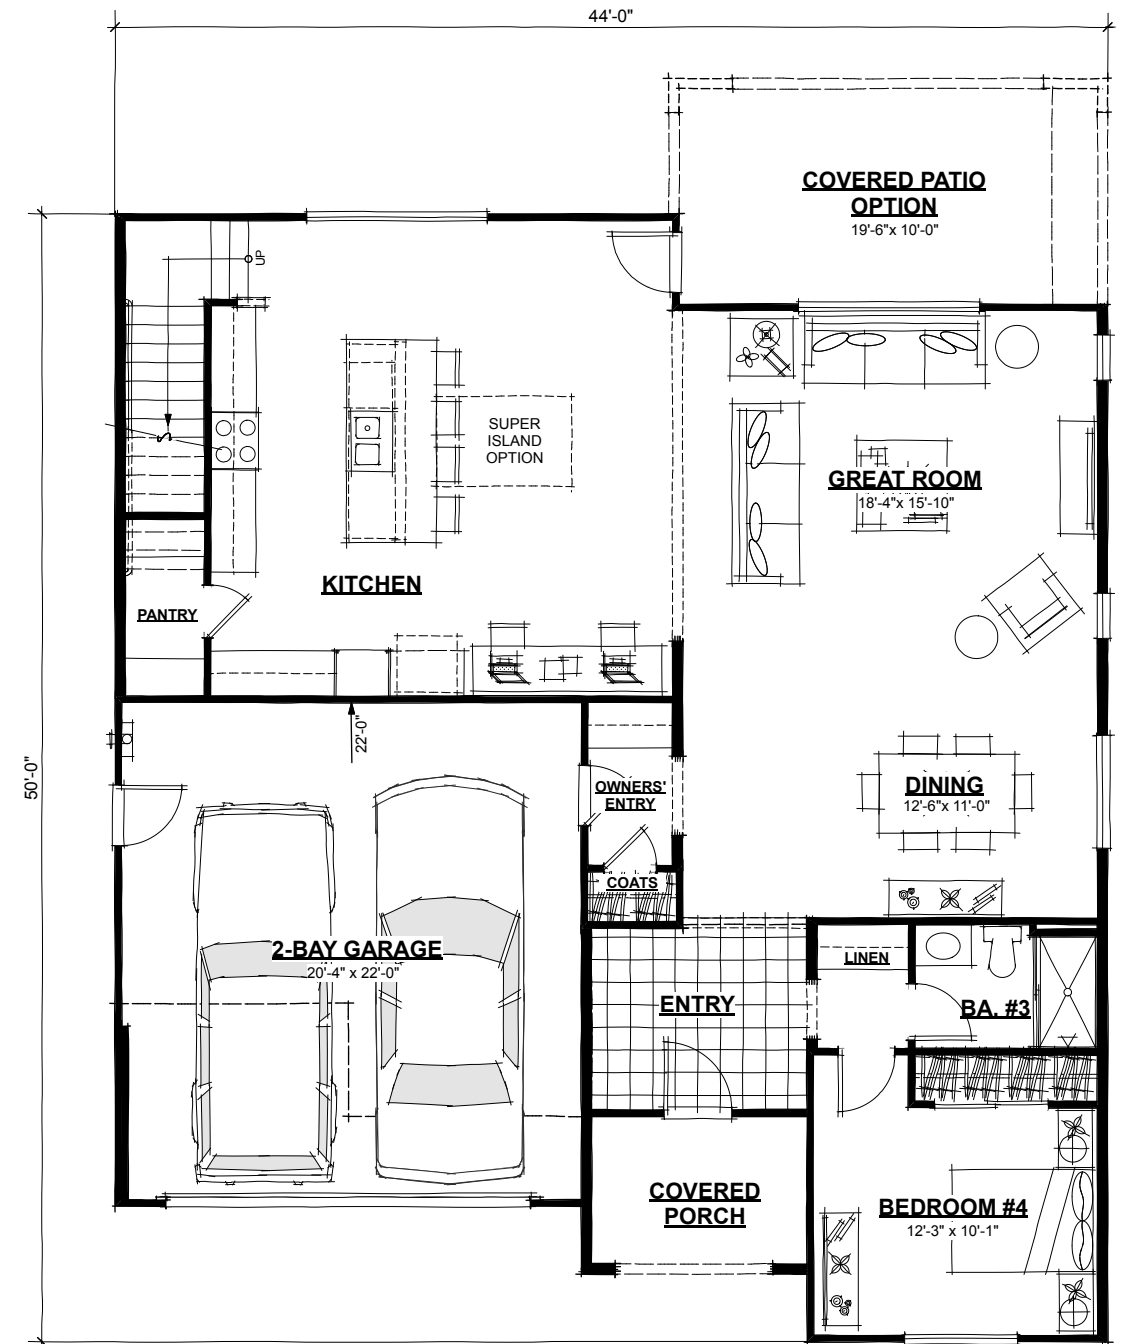


FIRST FLOOR PLAN (1438 S.F.; 2813 TOTAL S.F.)

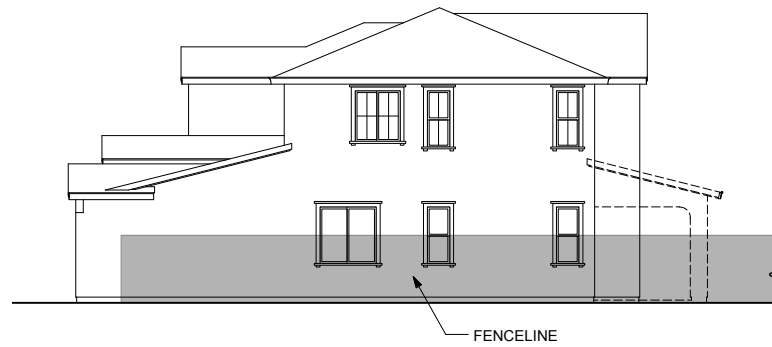


RIGHT SIDE "A"

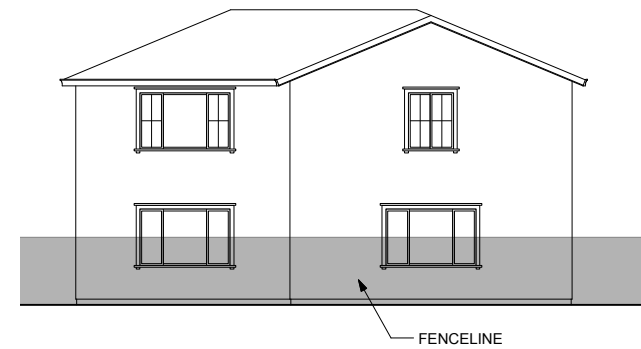


REAR "A"

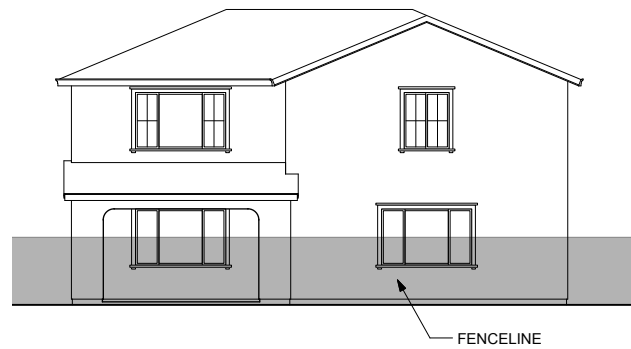

REAR "A"
(COVERED PATIO OPTION)

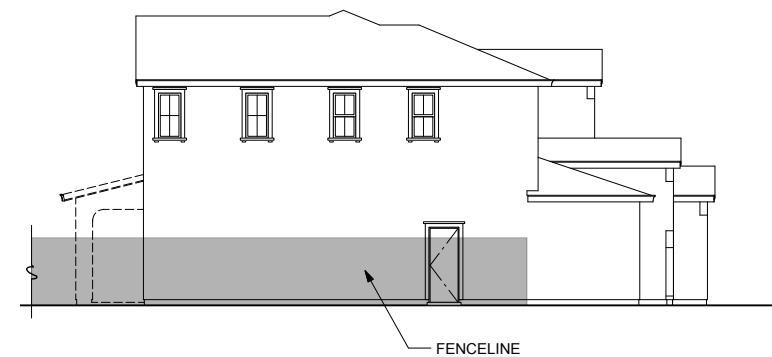

LEFT SIDE "A"

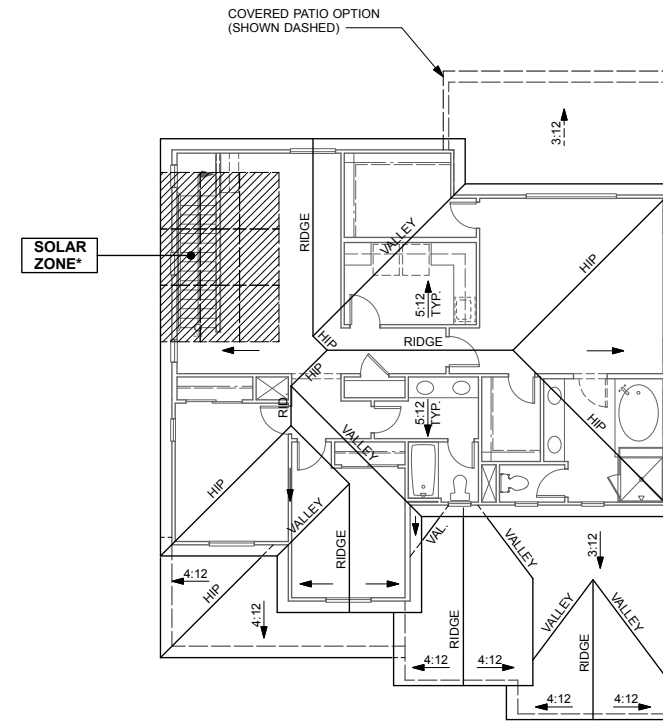

ROOF PLAN "A"


SPANISH

- STUCCO SIDING
- STUCCO OVER FOAM TRIM
- STUCCO OVER SHAPED FOAM CORBELS
- DECORATIVE TILE PIPE VENTS
- DECORATIVE SHUTTERS (WHERE SHOWN)
- THEME SPECIFIC GARAGE DOOR
- CONCRETE TILE ROOFING -
- LOW PROFILE "S"


INDICATES RECESS




FRONT ELEVATION "A"
(SPANISH)

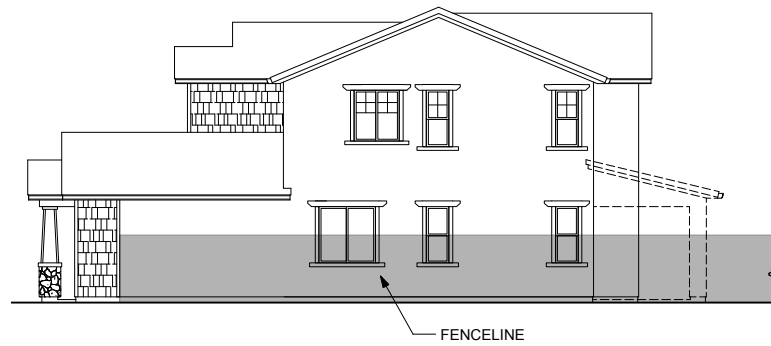


RIGHT SIDE "B"

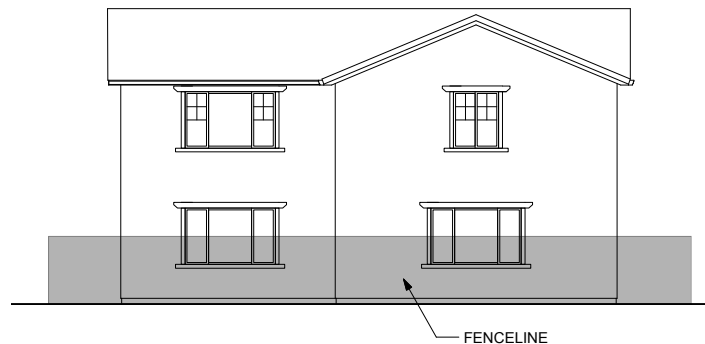


REAR "B"

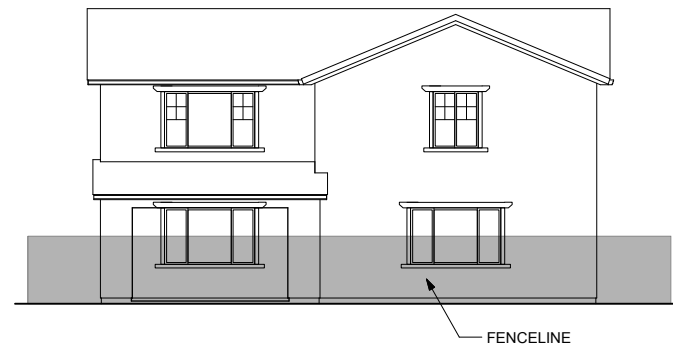

REAR "B"
(COVERED PATIO OPTION)

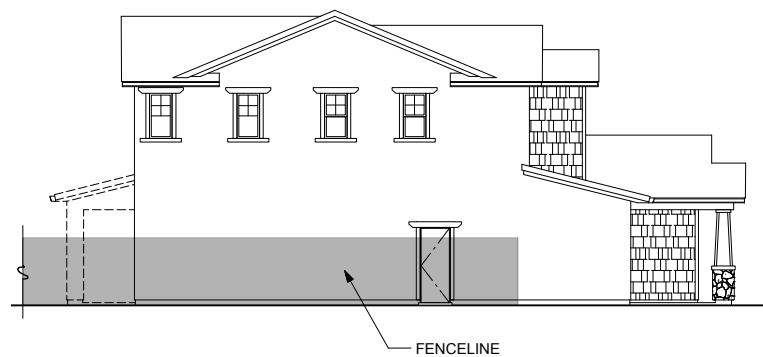

LEFT SIDE "B"

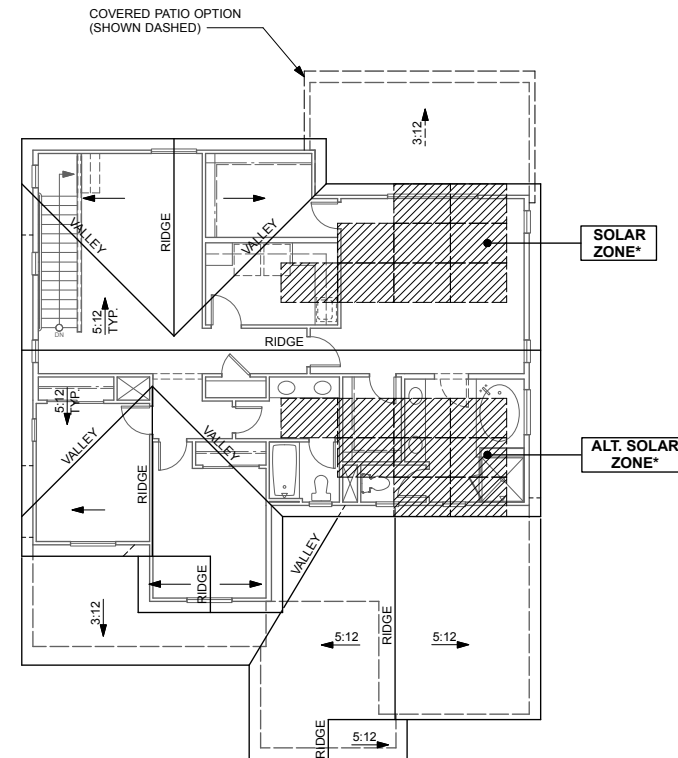


ROOF PLAN "B"

CRAFTSMAN


- STUCCO SIDING
- STUCCO OVER FOAM TRIM
- FIBER CEMENT SHINGLE SIDING (WHERE SHOWN)
- SHAPED OUTLOOKERS
- CULTURED STONE VENEER AT COLUMNS
- THEME SPECIFIC GARAGE DOOR
- CONCRETE TILE ROOFING - "SHAKE" PROFILE




FRONT ELEVATION "B"
(CRAFTSMAN)

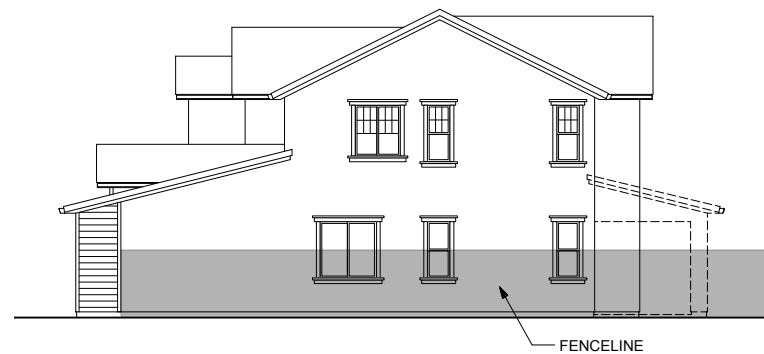


RIGHT SIDE "C"

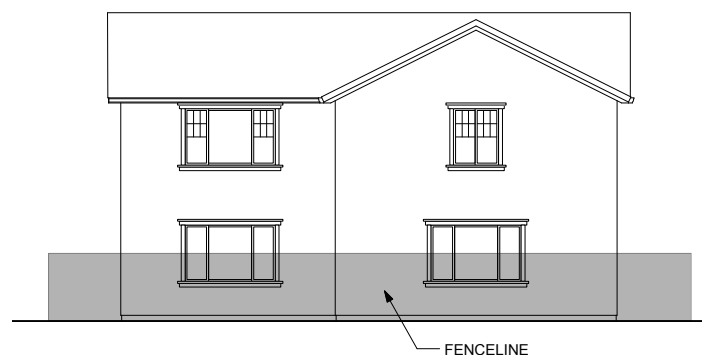


REAR "C"

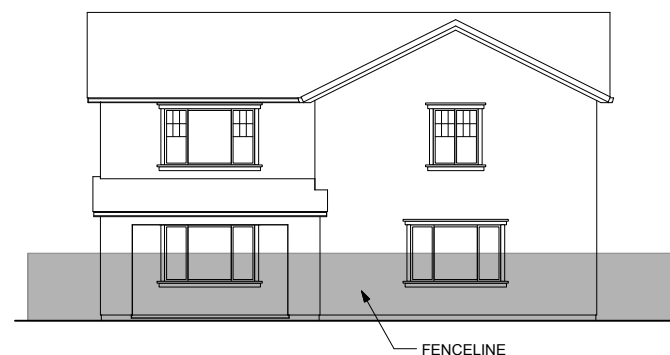

REAR "C"
(COVERED PATIO OPTION)

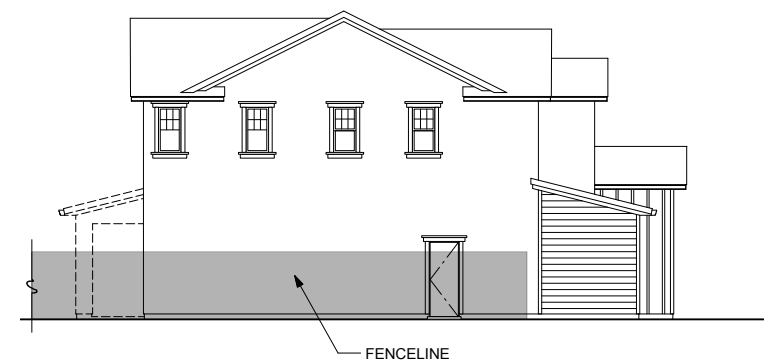

LEFT SIDE "C"

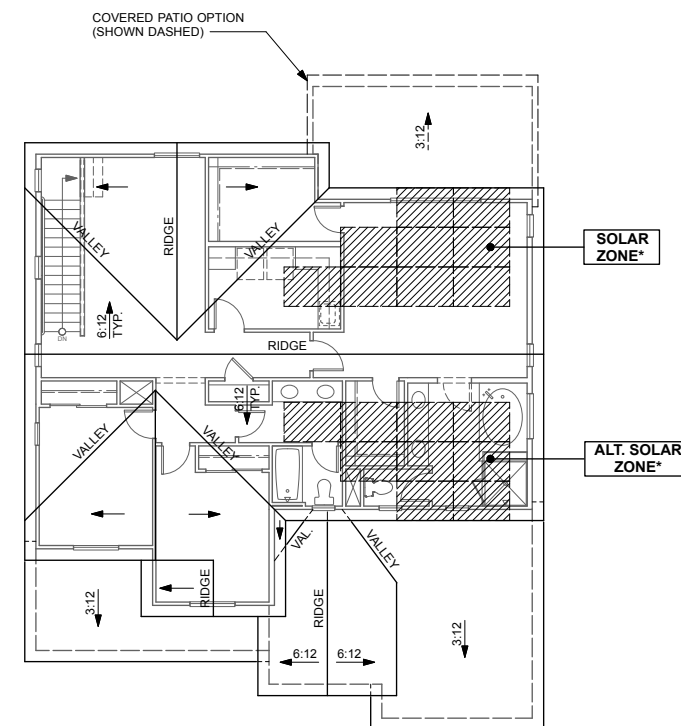


ROOF PLAN "C"

FARMHOUSE


- STUCCO SIDING
- STUCCO OVER FOAM TRIM
- BOARD AND BATTEN SIDING (WHERE SHOWN)
- WOOD LAP SIDING (WHERE SHOWN)
- PLANK AND BATTEN SHUTTERS
- THEME SPECIFIC GARAGE DOOR
- CONCRETE TILE ROOFING - "SLATE" PROFILE




FRONT ELEVATION "C"
(FARMHOUSE)

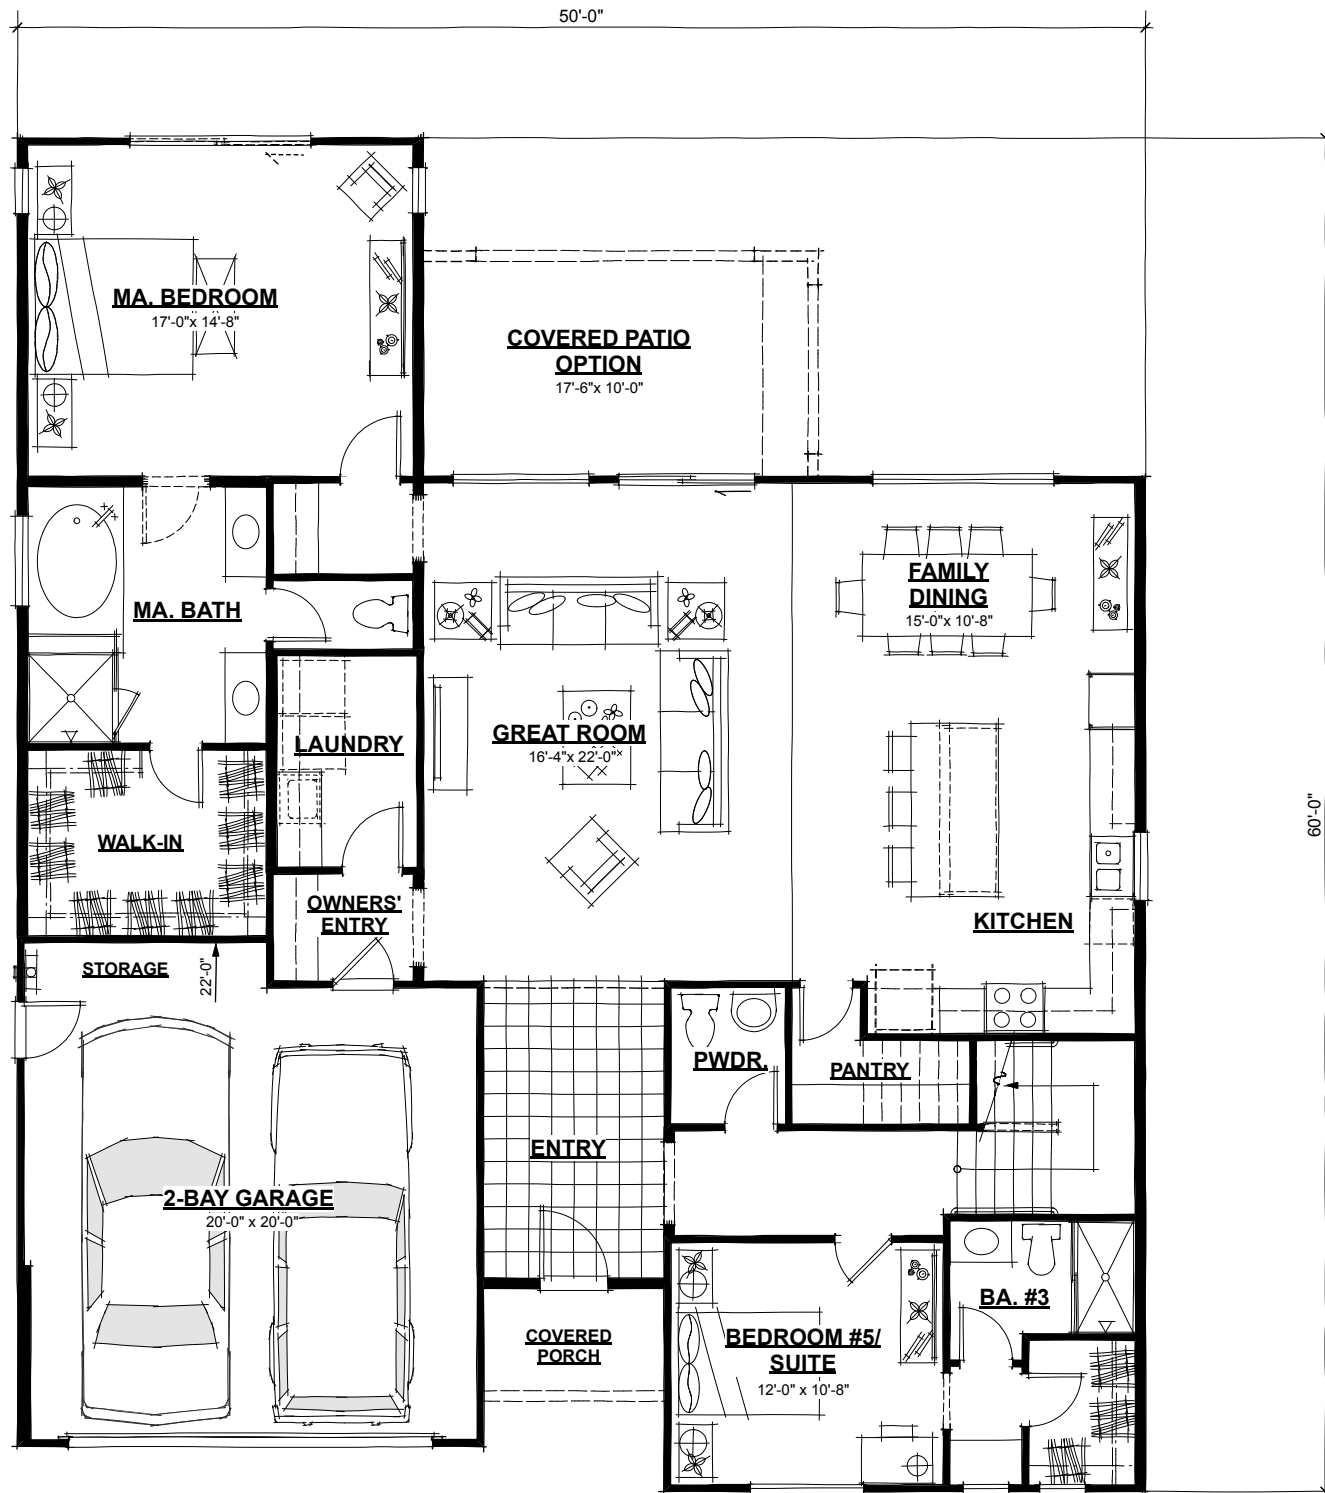


FIRST FLOOR PLAN (1968 S.F.; 2989 TOTAL S.F.)

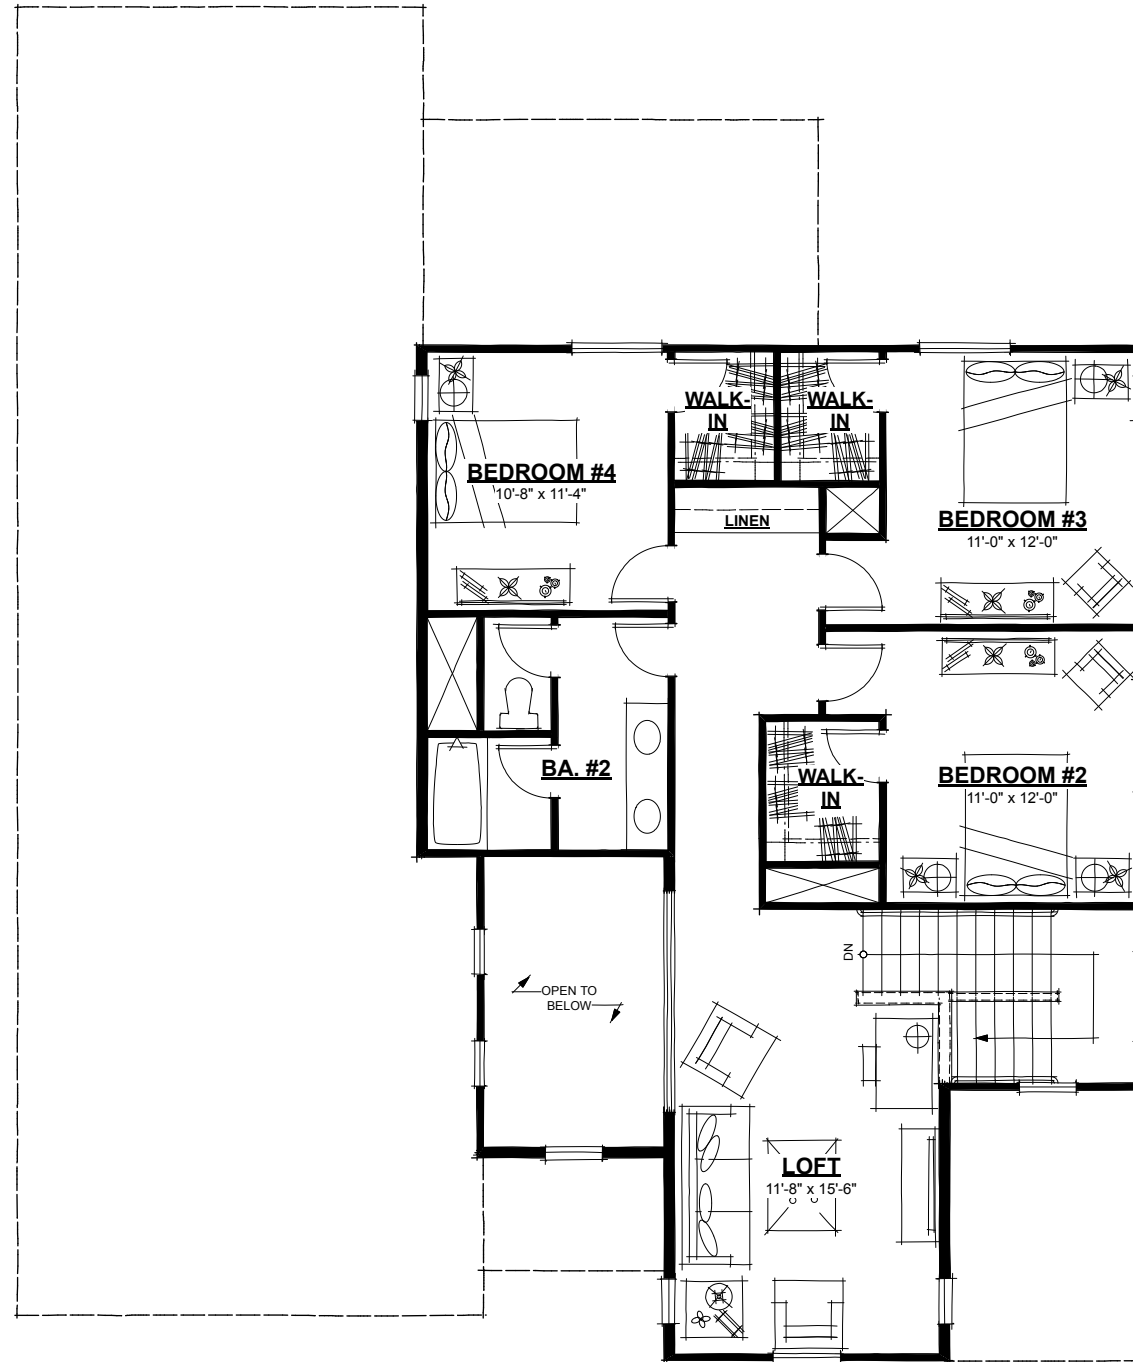


SECOND FLOOR PLAN (1021 S.F.)

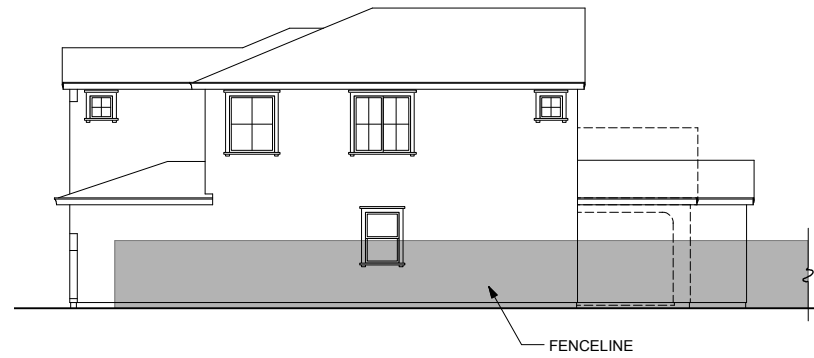


RIGHT SIDE "A"

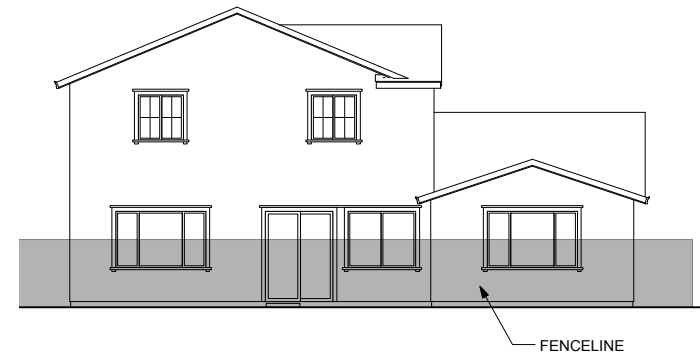


REAR "A"

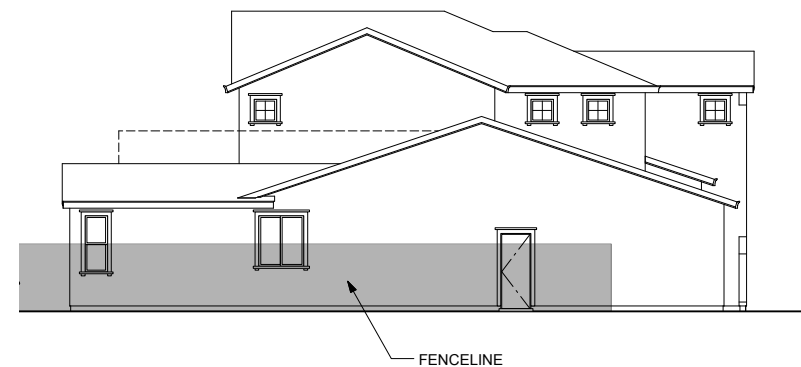

LEFT SIDE "A"

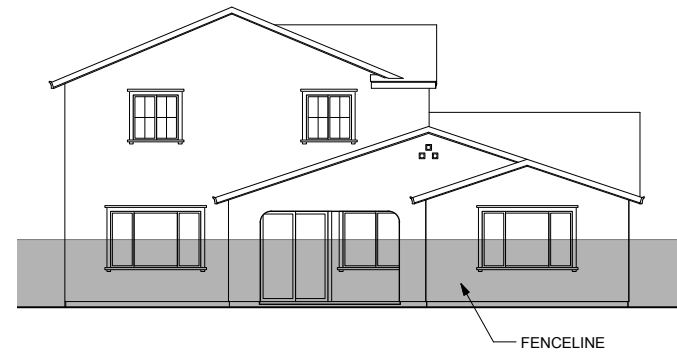

REAR "A"
(COVERED PATIO OPTION)

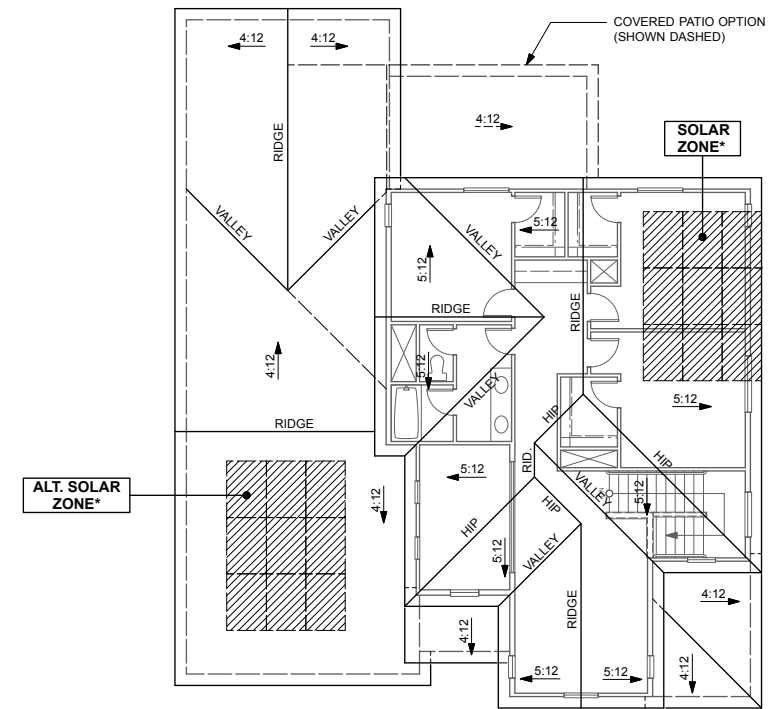

ROOF PLAN "A"


SPANISH

- STUCCO SIDING
- STUCCO OVER FOAM TRIM
- STUCCO OVER SHAPED FOAM CORBELS
- DECORATIVE TILE PIPE VENTS
- DECORATIVE SHUTTERS (WHERE SHOWN)
- THEME SPECIFIC GARAGE DOOR
- CONCRETE TILE ROOFING -
- LOW PROFILE "S"


INDICATES RECESS




FRONT ELEVATION "A"
(SPANISH)

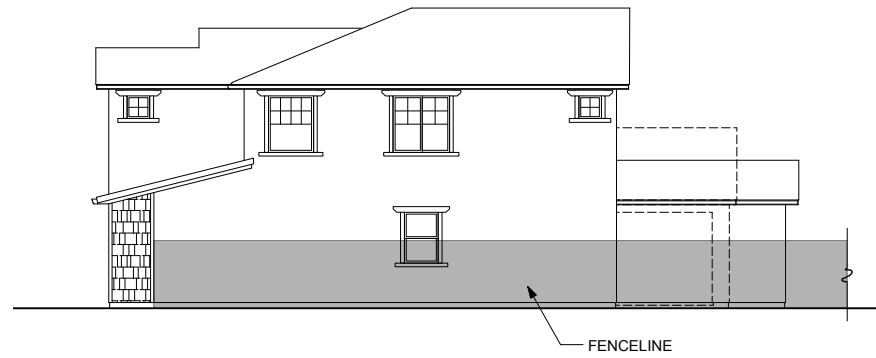


RIGHT SIDE "B"

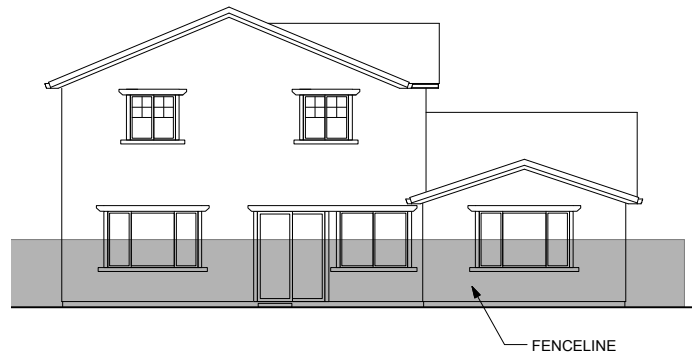


REAR "B"

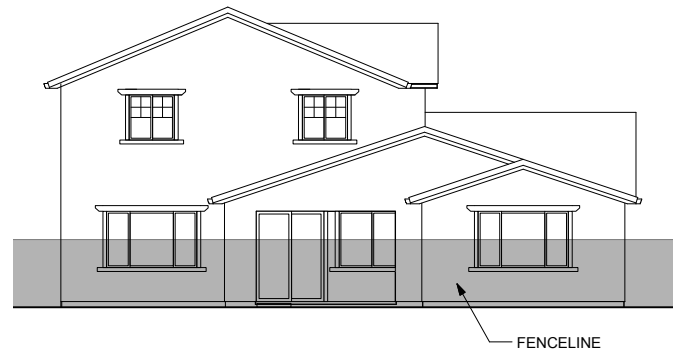

REAR "B"
(COVERED PATIO OPTION)

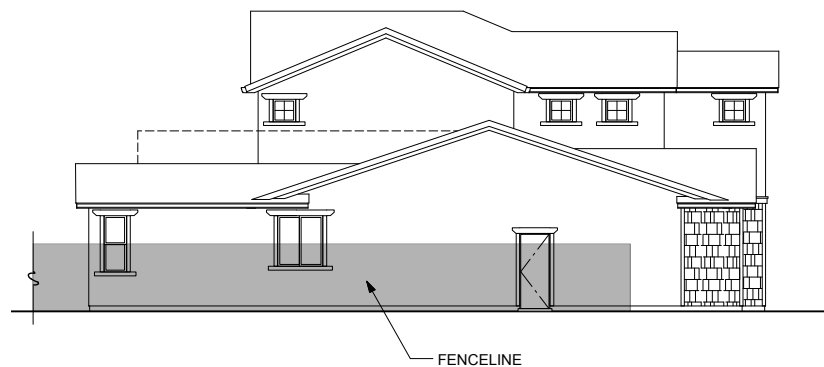

LEFT SIDE "B"

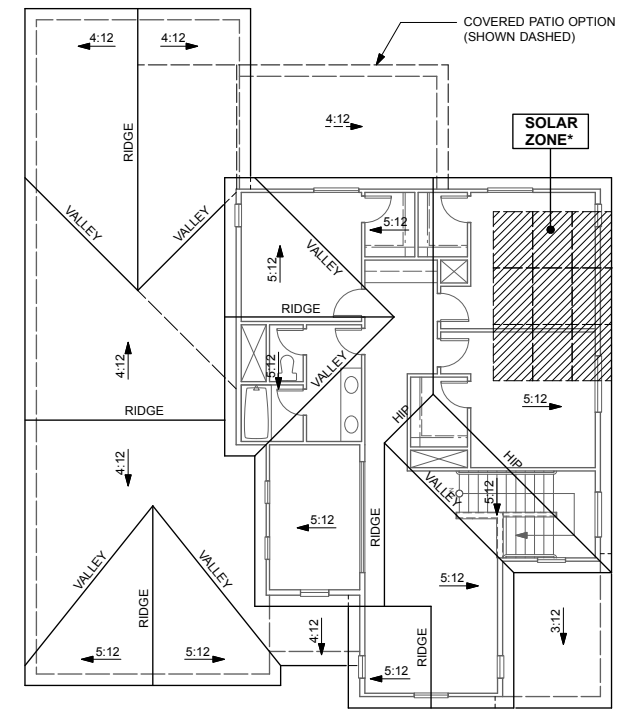


ROOF PLAN "B"

CRAFTSMAN


- STUCCO SIDING
- STUCCO OVER FOAM TRIM
- FIBER CEMENT SHINGLE SIDING (WHERE SHOWN)
- SHAPED OUTLOOKERS
- CULTURED STONE VENEER AT COLUMNS
- THEME SPECIFIC GARAGE DOOR
- CONCRETE TILE ROOFING - "SHAKE" PROFILE




FRONT ELEVATION "B"
(CRAFTSMAN)

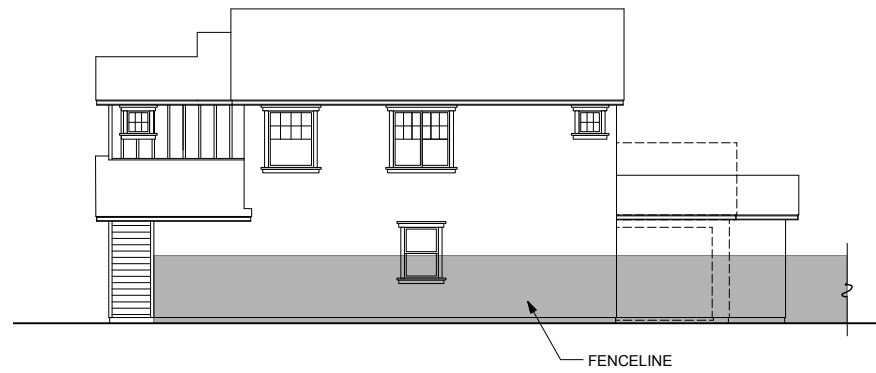


RIGHT SIDE "C"

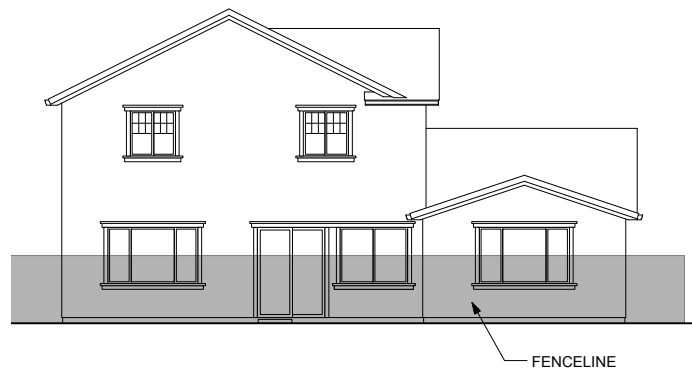


REAR "C"

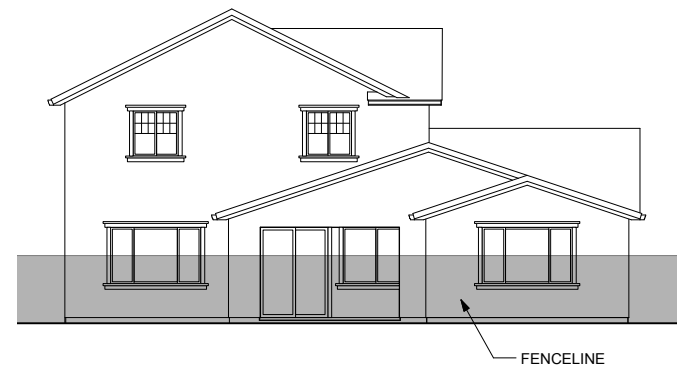

REAR "C"
(COVERED PATIO OPTION)

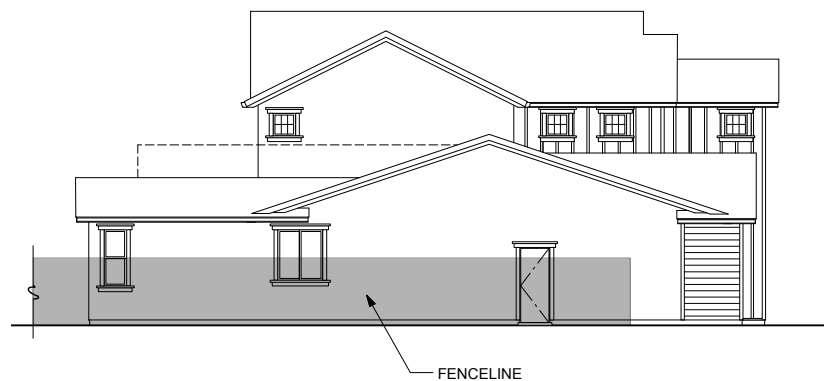

LEFT SIDE "C"

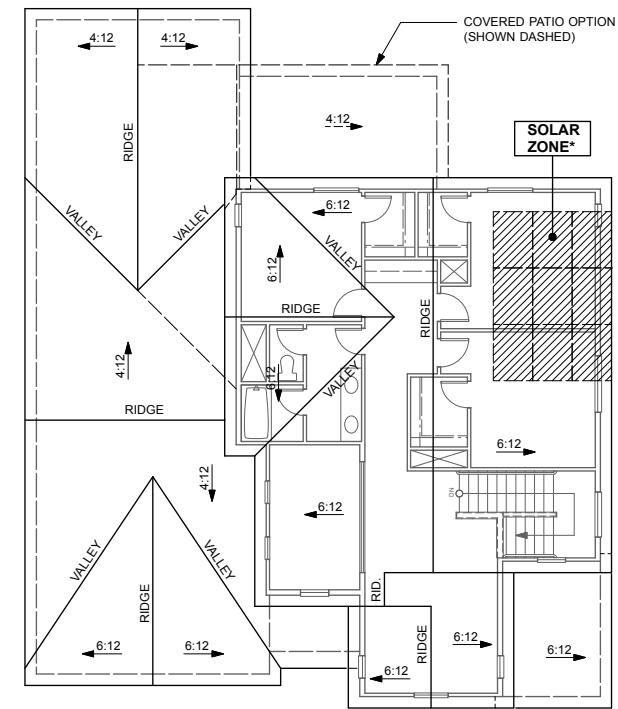


ROOF PLAN "C"

FARMHOUSE


- STUCCO SIDING
- STUCCO OVER FOAM TRIM
- BOARD AND BATTEN SIDING (WHERE SHOWN)
- WOOD LAP SIDING (WHERE SHOWN)
- PLANK AND BATTEN SHUTTERS
- THEME SPECIFIC GARAGE DOOR
- CONCRETE TILE ROOFING - "SLATE" PROFILE




FRONT ELEVATION "C"
(FARMHOUSE)

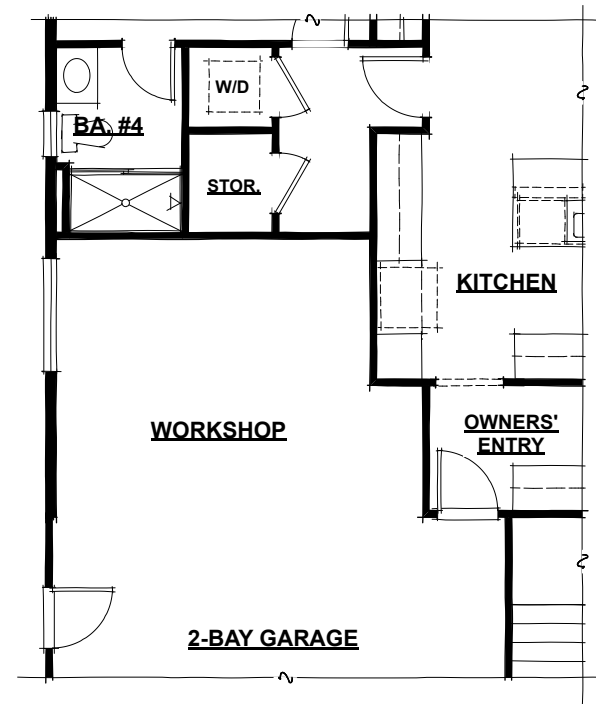

WORKSHOP OPTION
(217 S.F.)

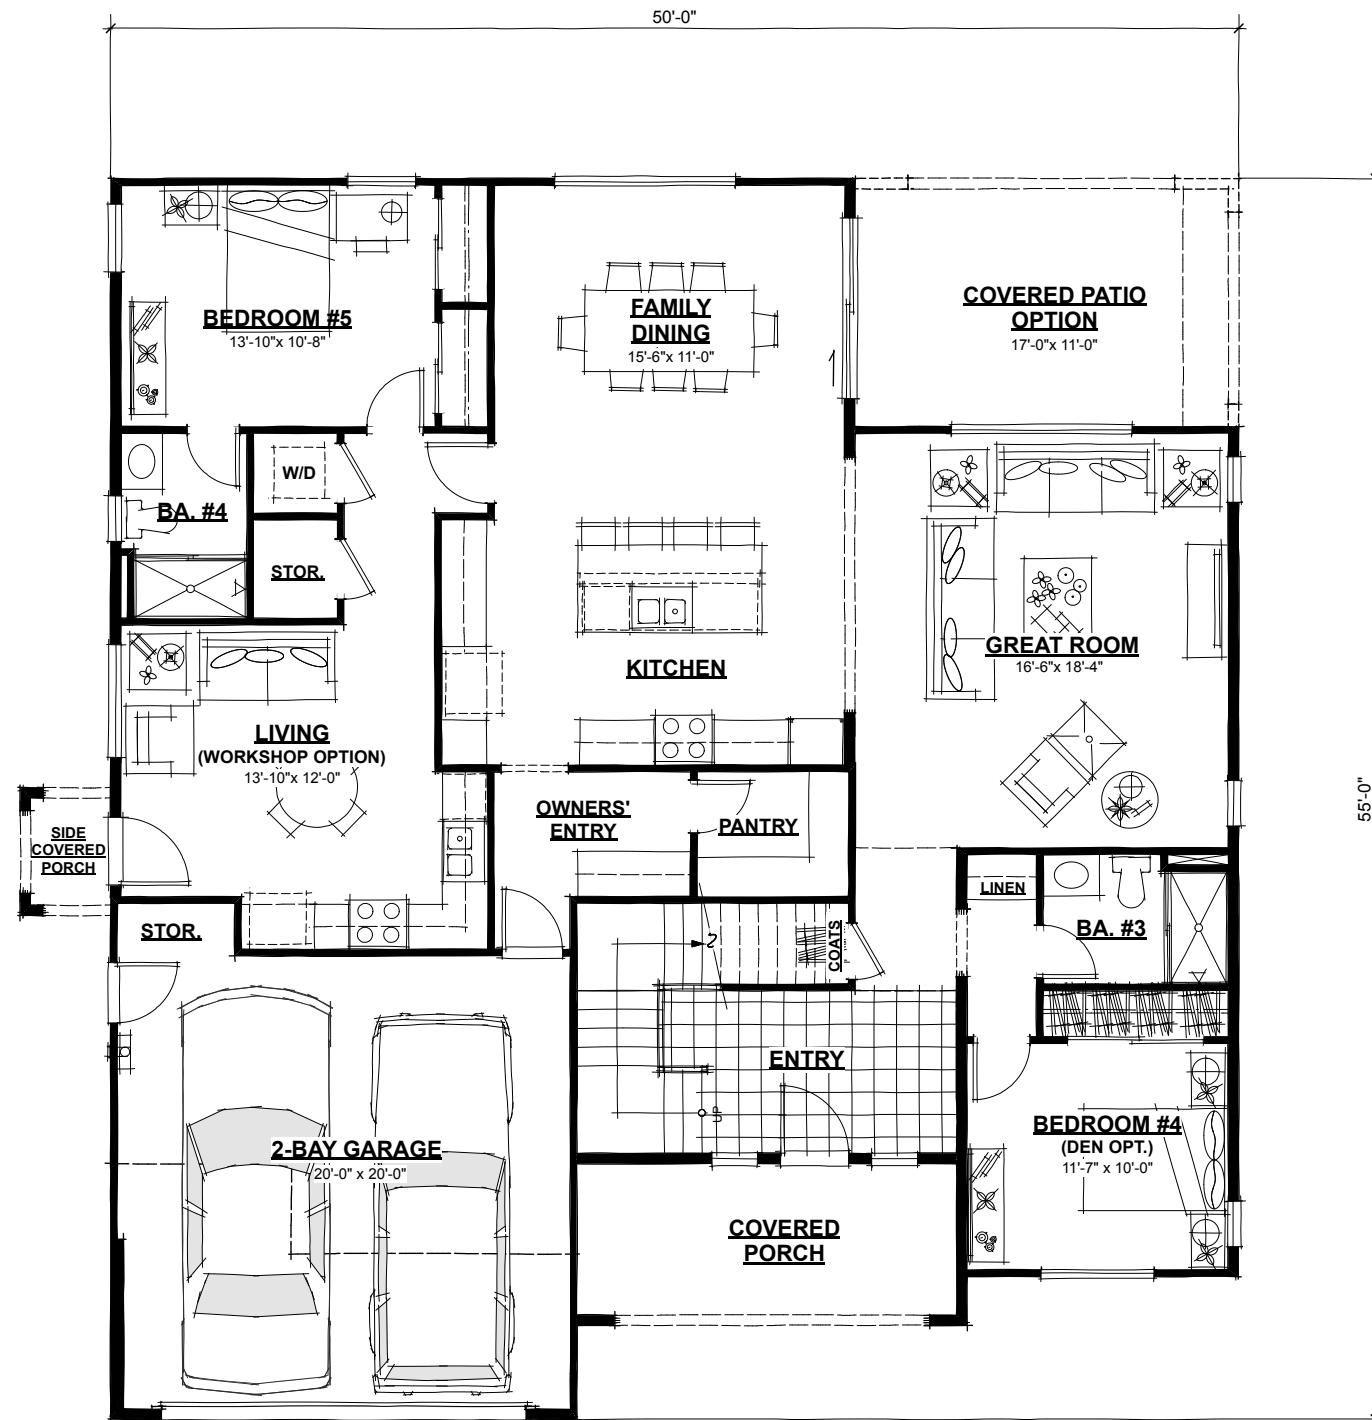


FIRST FLOOR PLAN (1322 + 536 = 1858 S.F.; 3518 TOTAL S.F.)

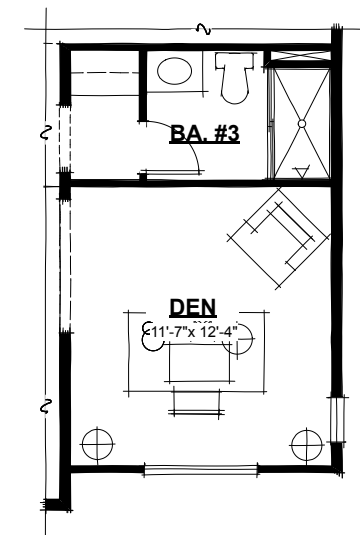


DEN OPTION




SECOND FLOOR PLAN (1660 S.F.)

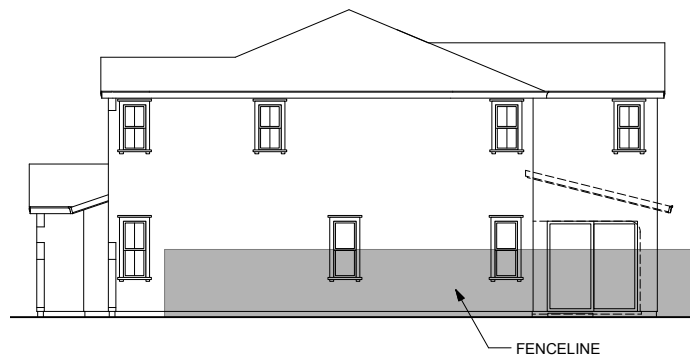

RIGHT SIDE "A"

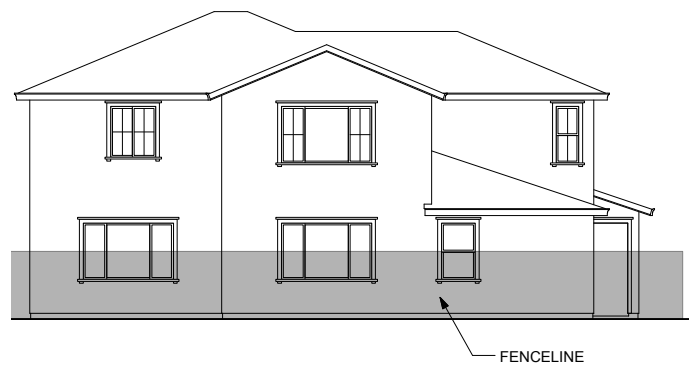


REAR "A"

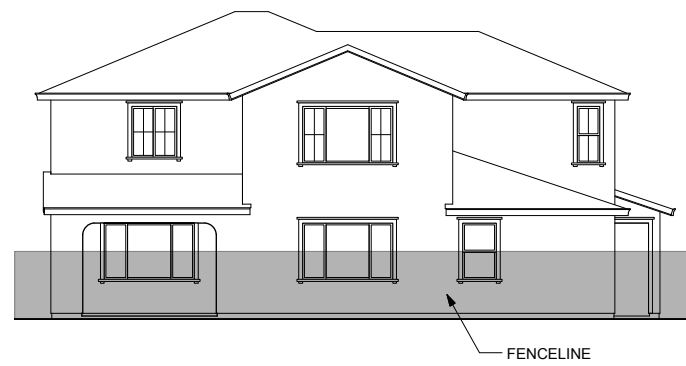

REAR "A"
(COVERED PATIO OPTION)



LEFT SIDE "A"

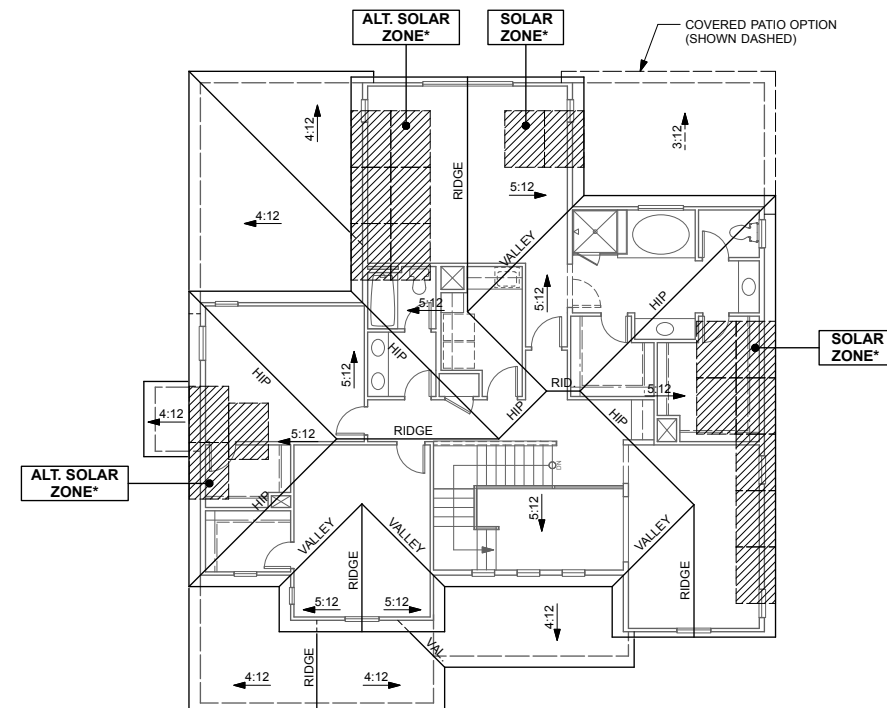

ROOF PLAN "A"


SPANISH

- STUCCO SIDING
- STUCCO OVER FOAM TRIM
- STUCCO OVER SHAPED FOAM CORBELS
- DECORATIVE TILE PIPE VENTS
- DECORATIVE SHUTTERS (WHERE SHOWN)
- THEME SPECIFIC GARAGE DOOR
- CONCRETE TILE ROOFING -
- LOW PROFILE "S"


INDICATES RECESS



FRONT ELEVATION "A"
(SPANISH)

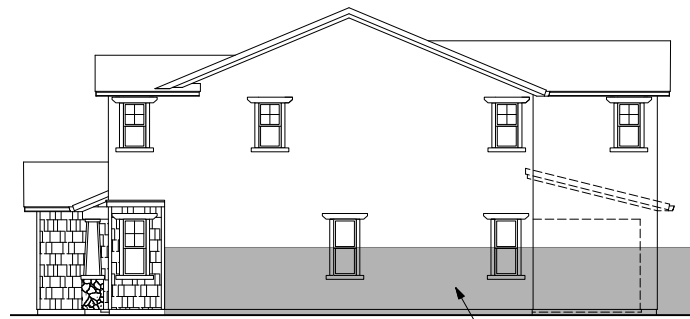


RIGHT SIDE "B"

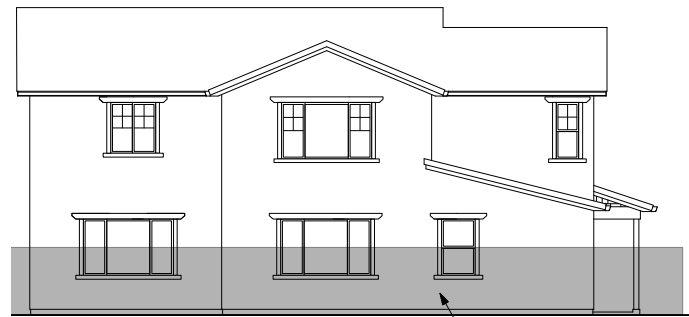


REAR "B"



LEFT SIDE "B"

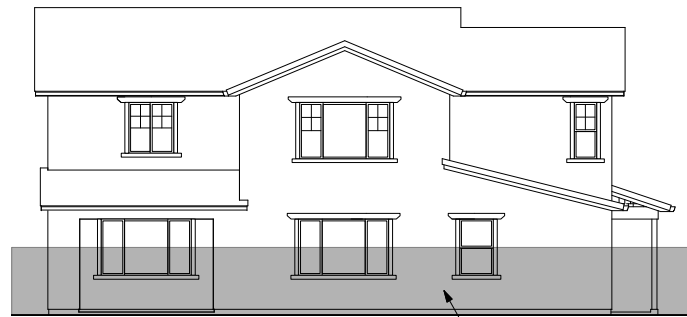

REAR "B"
(COVERED PATIO OPTION)

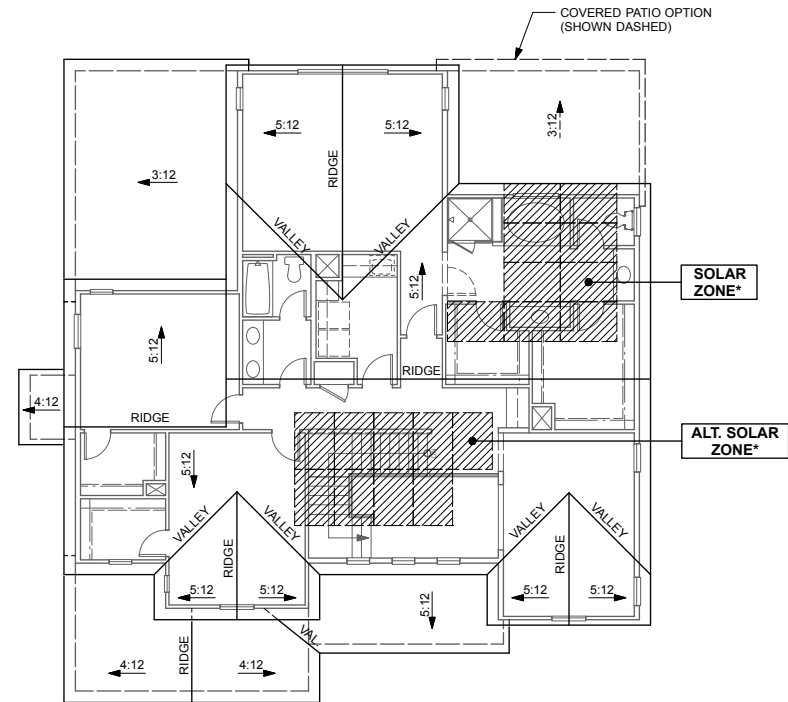


ROOF PLAN "B"

CRAFTSMAN


- STUCCO SIDING
- STUCCO OVER FOAM TRIM
- FIBER CEMENT SHINGLE SIDING (WHERE SHOWN)
- SHAPED OUTLOOKERS
- CULTURED STONE VENEER AT COLUMNS
- THEME SPECIFIC GARAGE DOOR
- CONCRETE TILE ROOFING - "SHAKE" PROFILE




FRONT ELEVATION "B"
(CRAFTSMAN)

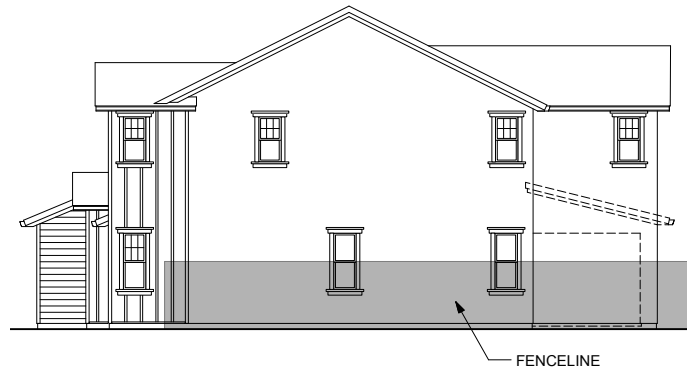


RIGHT SIDE "C"

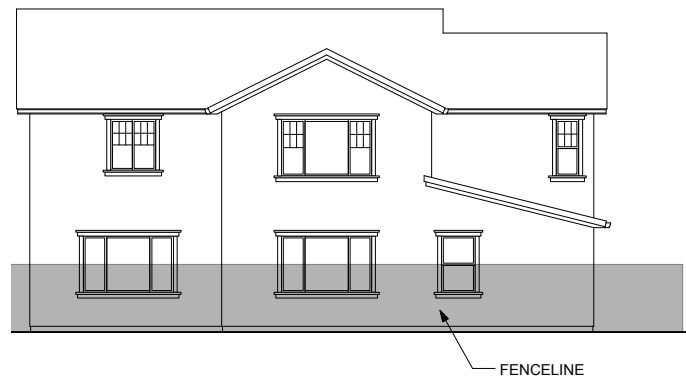


REAR "C"

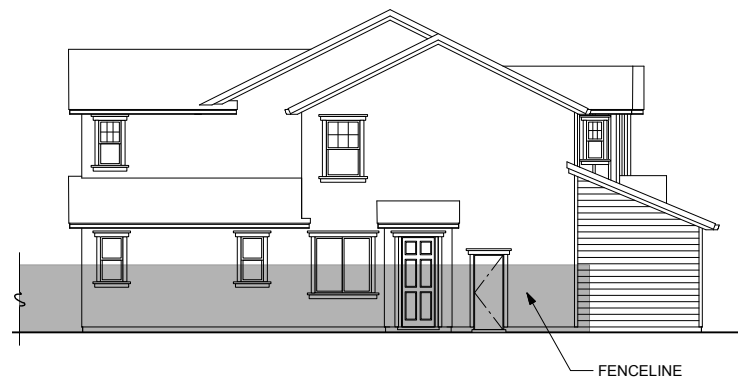

LEFT SIDE "C"

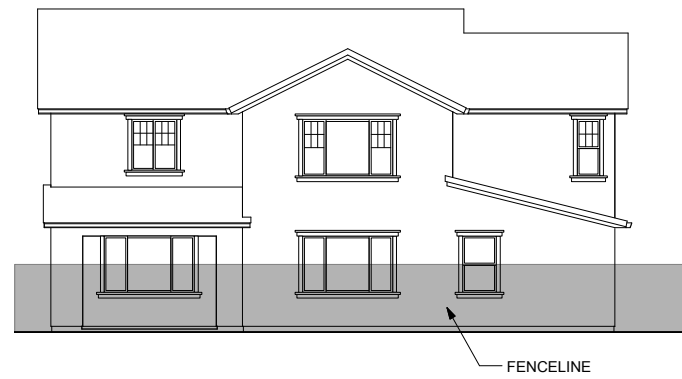

REAR "C"
(COVERED PATIO OPTION)

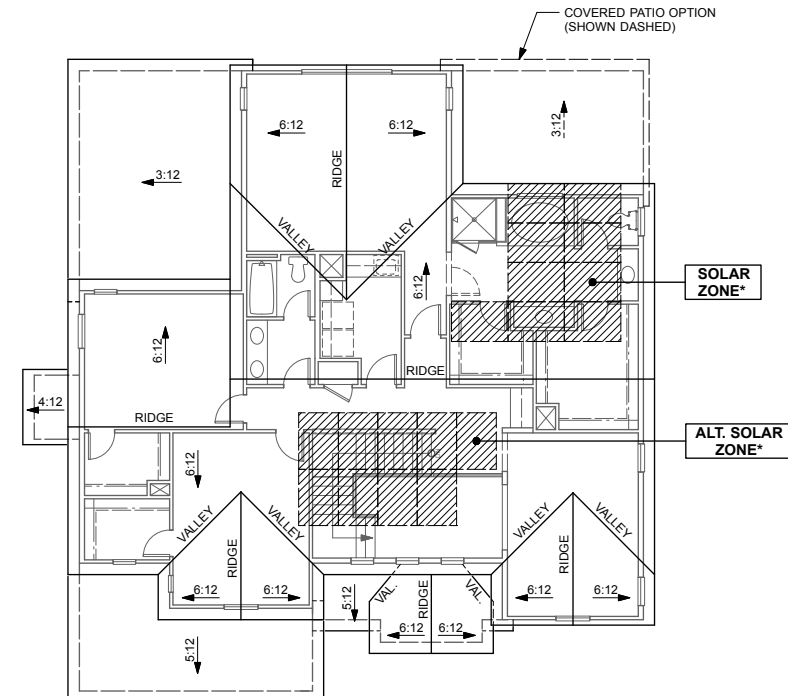


ROOF PLAN "C"

FARMHOUSE

- STUCCO SIDING
- STUCCO OVER FOAM TRIM
- BOARD AND BATTEN SIDING (WHERE SHOWN)
- WOOD LAP SIDING (WHERE SHOWN)
- PLANK AND BATTEN SHUTTERS
- THEME SPECIFIC GARAGE DOOR
- CONCRETE TILE ROOFING - "SLATE" PROFILE




FRONT ELEVATION "C"
(FARMHOUSE)

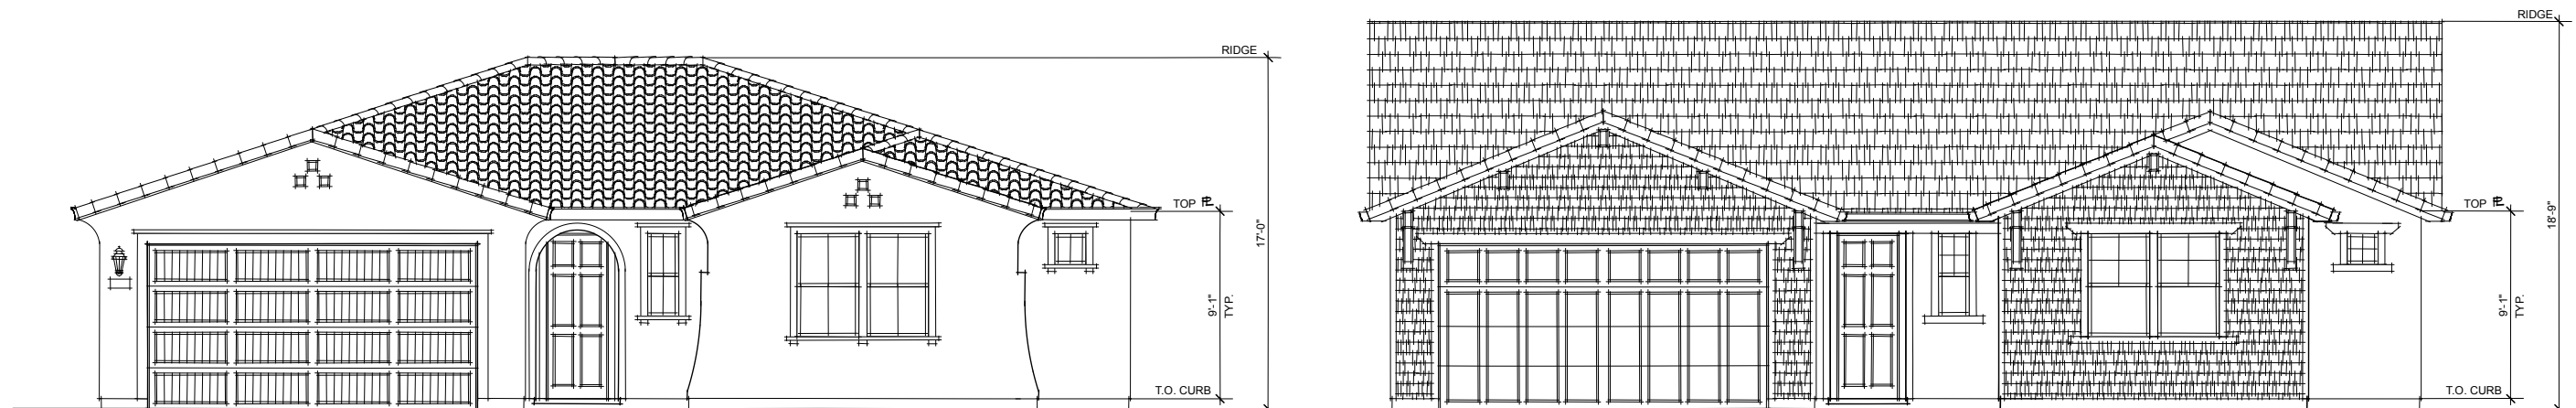


FRONT ELEVATION "A"
(SPANISH)

FRONT ELEVATION "B"
(CRAFTSMAN)

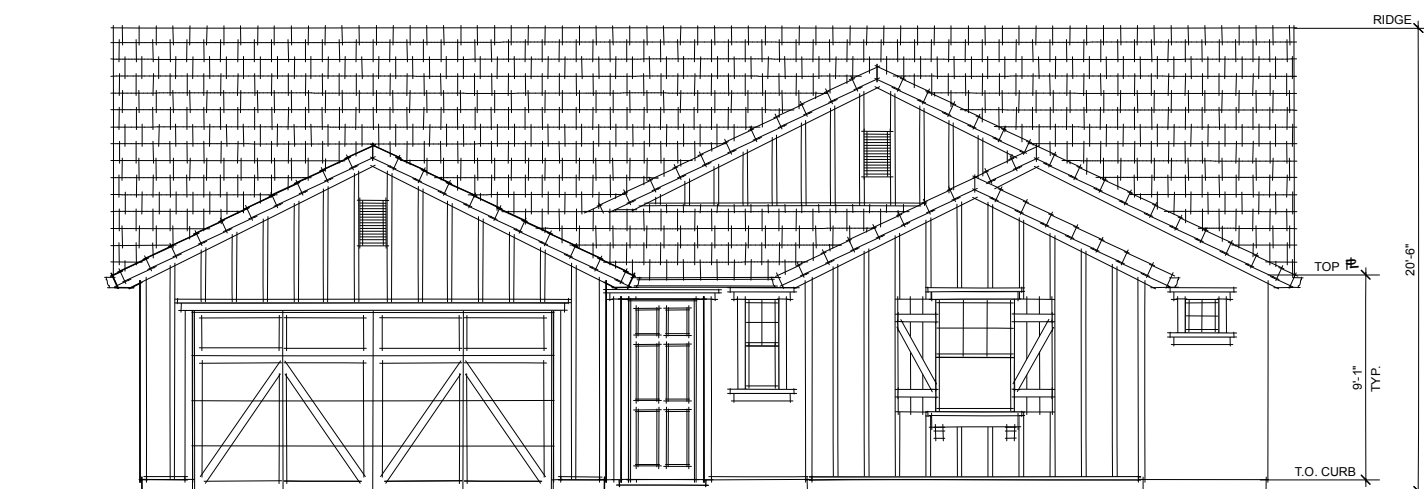


FRONT ELEVATION "C"
(FARMHOUSE)

REVISED 11.21.2018

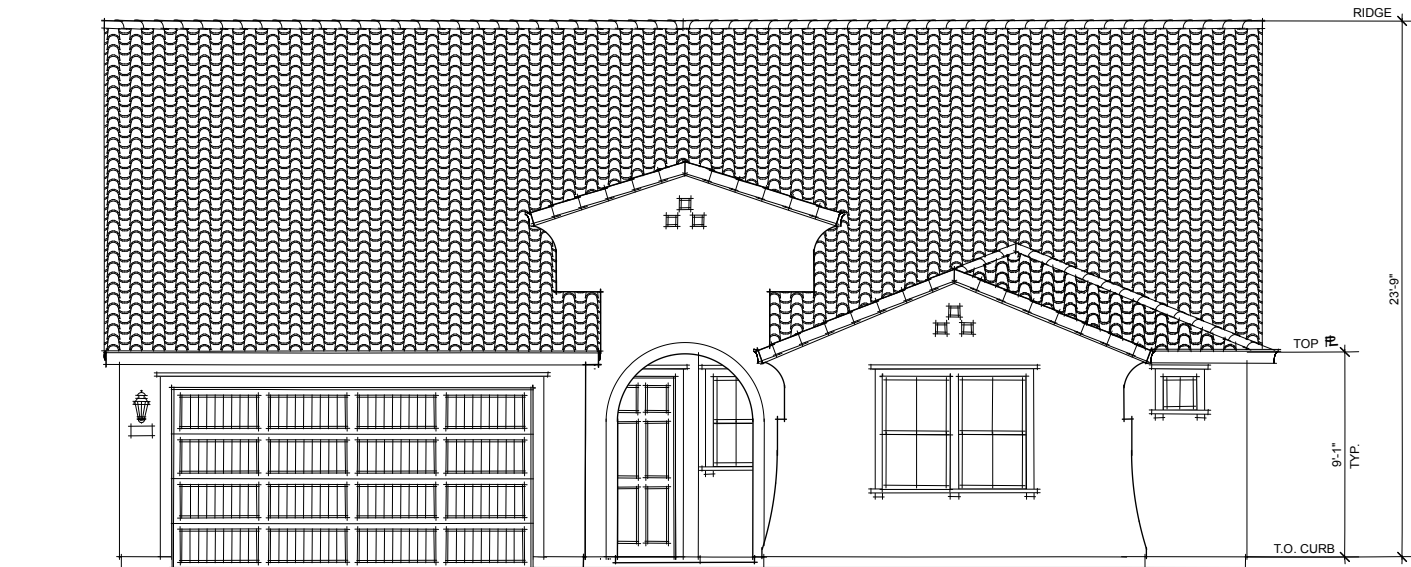

FRONT ELEVATION "A"
(SPANISH)

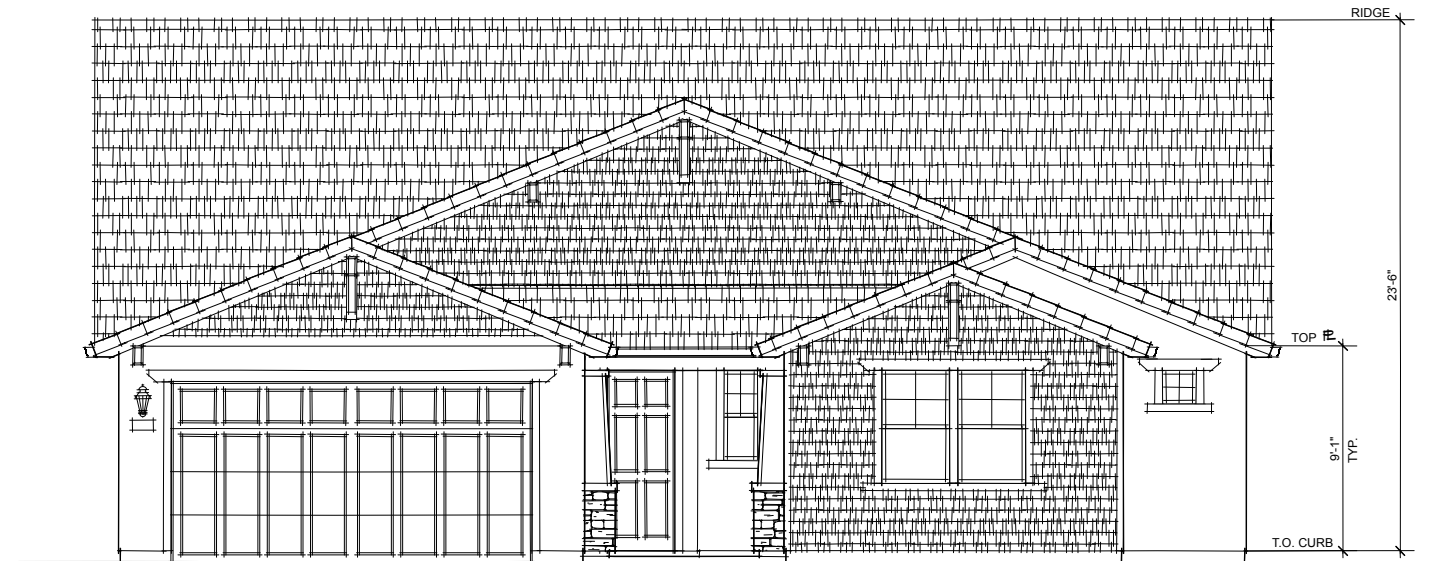


FRONT ELEVATION "B"
(CRAFTSMAN)

REVISED 11.26.2018



FRONT ELEVATION "C"
(FARMHOUSE)

REVISED 11.21.2018

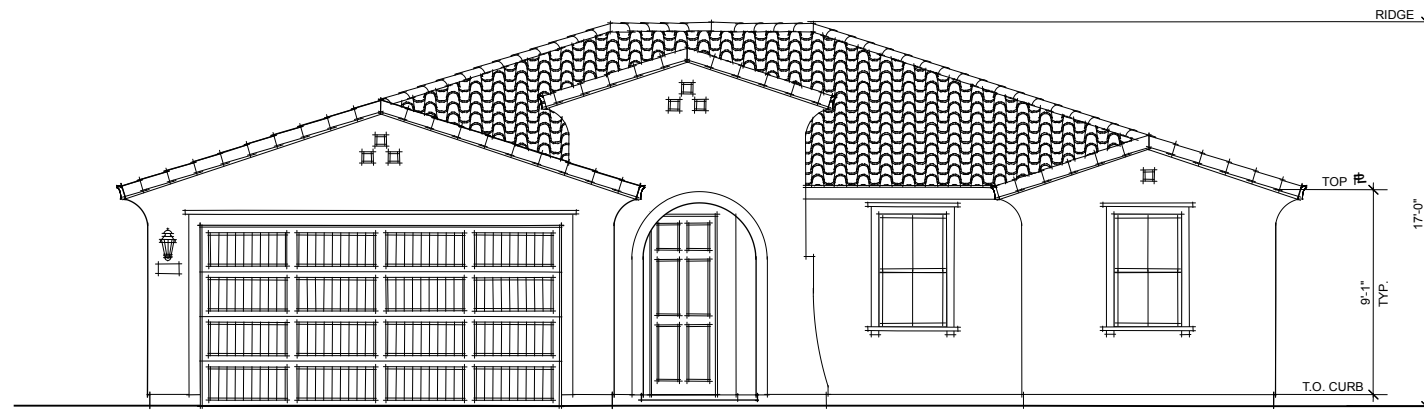


FRONT ELEVATION "A"
(SPANISH)




FRONT ELEVATION "B"
(CRAFTSMAN)

REVISED 11.26.2018

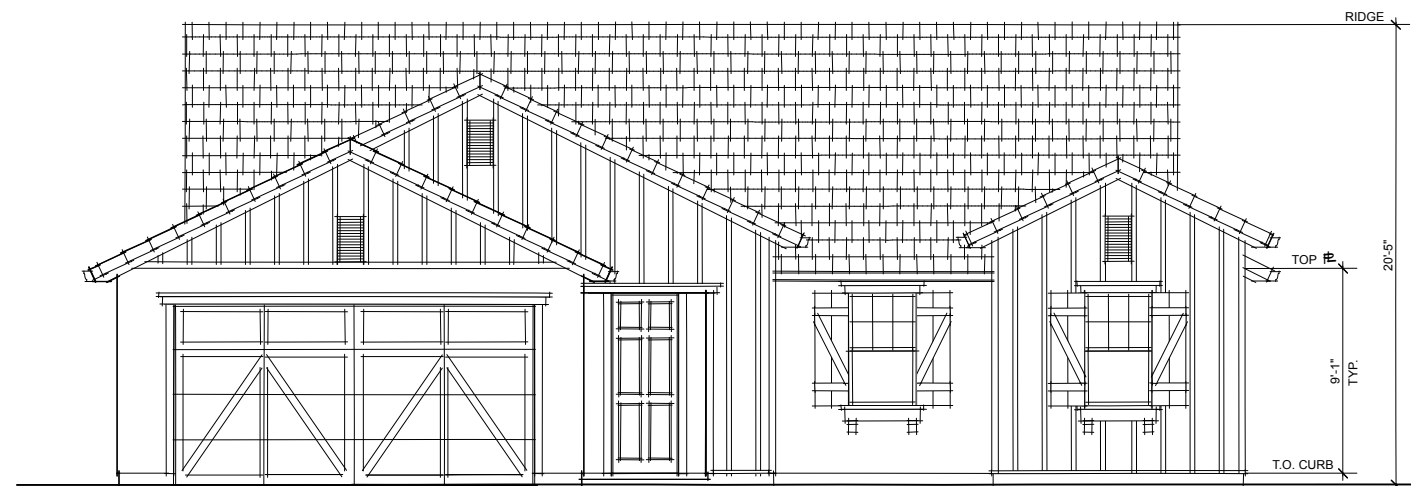

FRONT ELEVATION "C"
(FARMHOUSE)

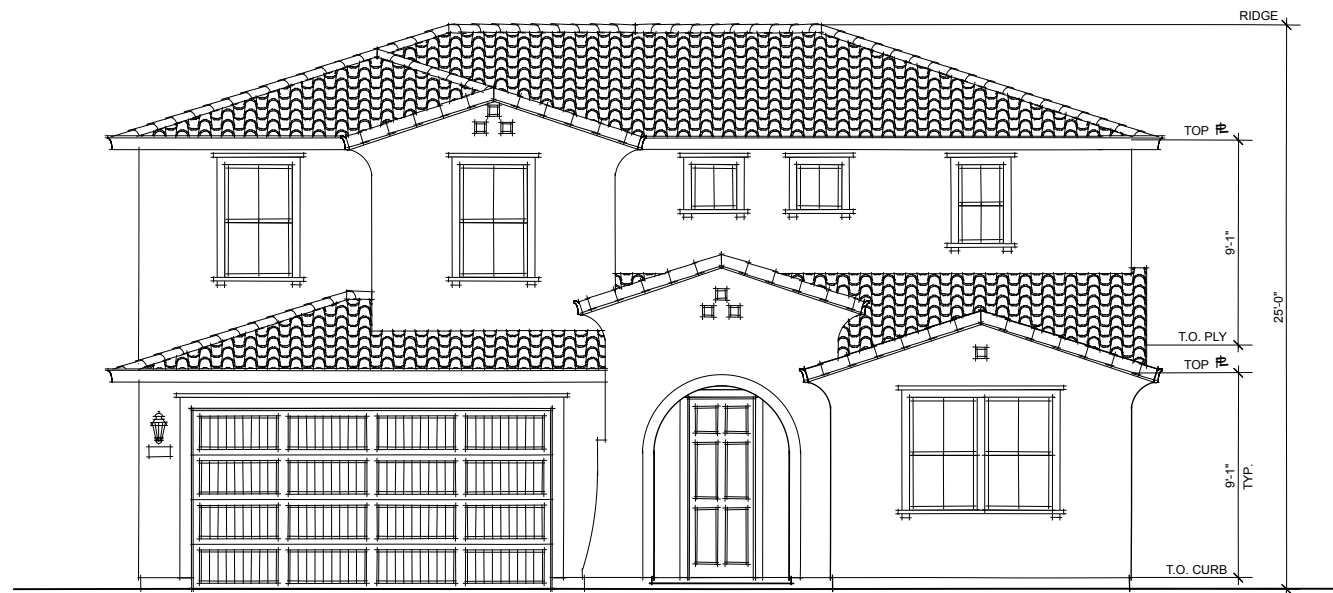

FRONT ELEVATION "A"
(SPANISH)

REVISED 11.12.2018




FRONT ELEVATION "B"
(CRAFTSMAN)

REVISED 11.26.2018



FRONT ELEVATION "C"
(FARMHOUSE)

REVISED 11.21.2018

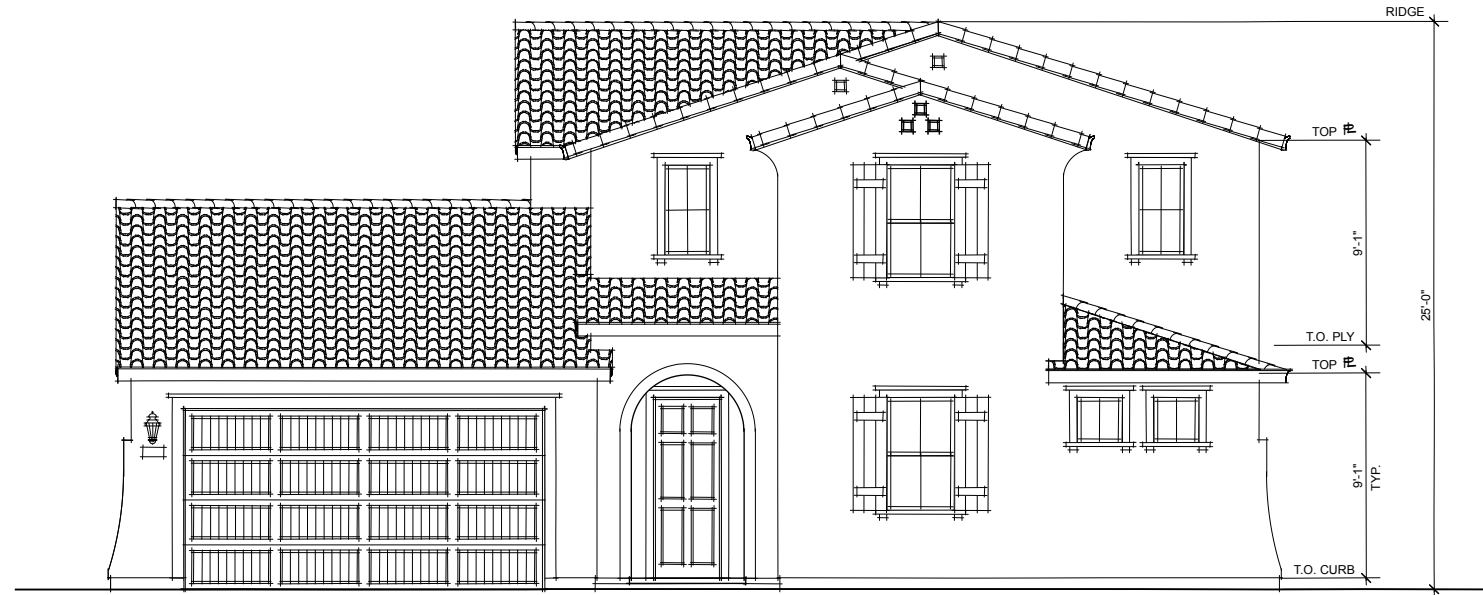


FRONT ELEVATION "A"
(SPANISH)

REVISED 11.12.2018



FRONT ELEVATION "B"
(CRAFTSMAN)

REVISED 11.26.2018

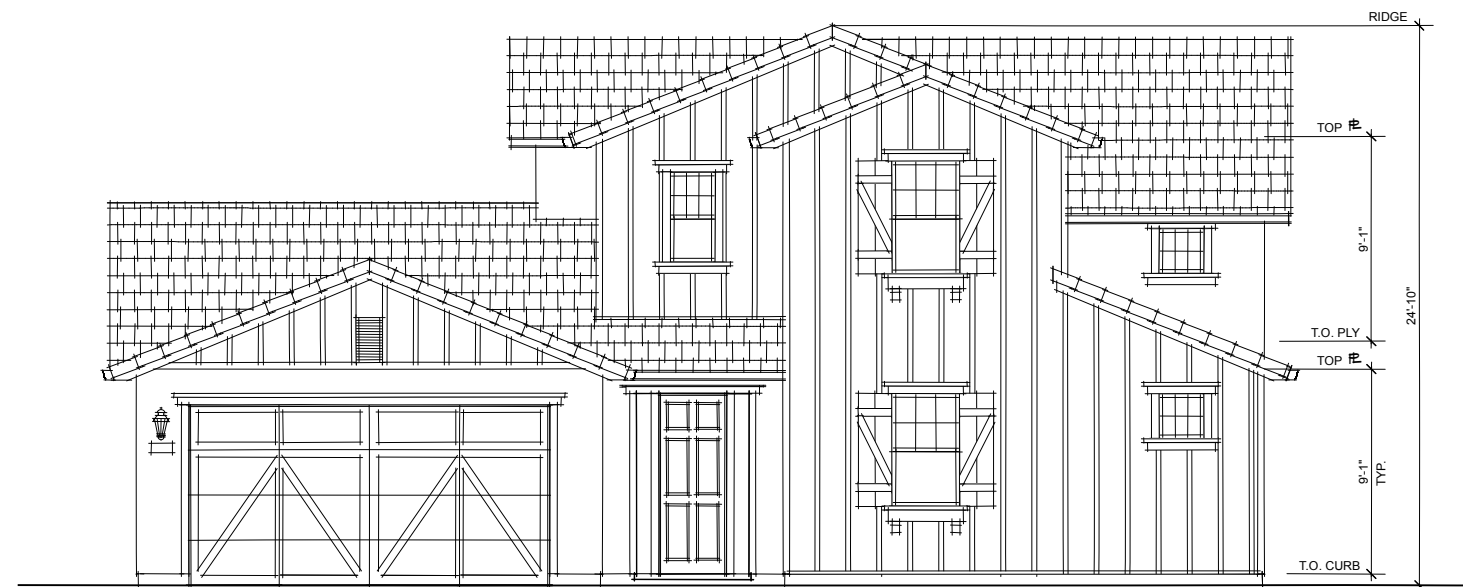

FRONT ELEVATION "C"
(FARMHOUSE)

REVISED 11.21.2018



FRONT ELEVATION "A"
(SPANISH)

REVISED 11.12.2018



FRONT ELEVATION "B"
(CRAFTSMAN)

REVISED 11.26.2018



FRONT ELEVATION "C"
(FARMHOUSE)

REVISED 11.21.2018